TELUS

SITE NAME: STEELHEAD
LOCATION: MISSION GUN CLUB
MISSION, BC
SITE TYPE: NEW 60m SELF-SUPPORT TOWER
SITE CODE: BC1393
PID: —
LEGAL: —
—


DRAWING NO.	DRAWING TITLE
B19-2365-100	KEY PLAN
B19-2365-101	SITE PLAN
B19-2365-102	SOUTH-WEST ELEVATION

LOCATION CO-ORDINATES	NAD 83	ZONE 10
LATITUDE (DECIMAL):	49.20442	
LONGITUDE (DECIMAL):	-122.33528	
LATITUDE (DMS):	49° 12' 15.9"N	
LONGITUDE (DMS):	122° 20' 7.0"W	
NORTHING:	5450393	
EASTING:	548419	
ELEVATION:	520.8m±	

CONTACTS		
TELUS		
PROJECT MANAGER:	ANGELO ALMARIO	778-874-5482
RF ENGINEER:	—	—
DESIGN SPECIALIST:	—	—
RKTG ASSOCIATES LTD.		
PROJECT MANAGER:	MIKE RAMSAY	604-736-4344
ENGINEER:	—	—
ENGINEER TECH:	—	—

RKTG
ROBERTSON KOLBEINS TEEVAN GALLAHER ASSOCIATES LTD
CONSULTING ENGINEERS
Suite 202 - 1955 W. 4th Avenue
Vancouver, British Columbia V6J 1M6
Office:604-736-4344 Fax:604-736-8235
rktg@telus.net

SITE NAME:	STEELHEAD
SITE CODE:	BC1393
ENGINEER: —	DATE: FEB 2015
DRAWN: R. JOHNSON	PLOT SCALE: 1 : 1
CHECKED:	PLOT DATE:
APPROVED: —	—
FILE NAME: B19-2365-TITLEPAGE.DWG	

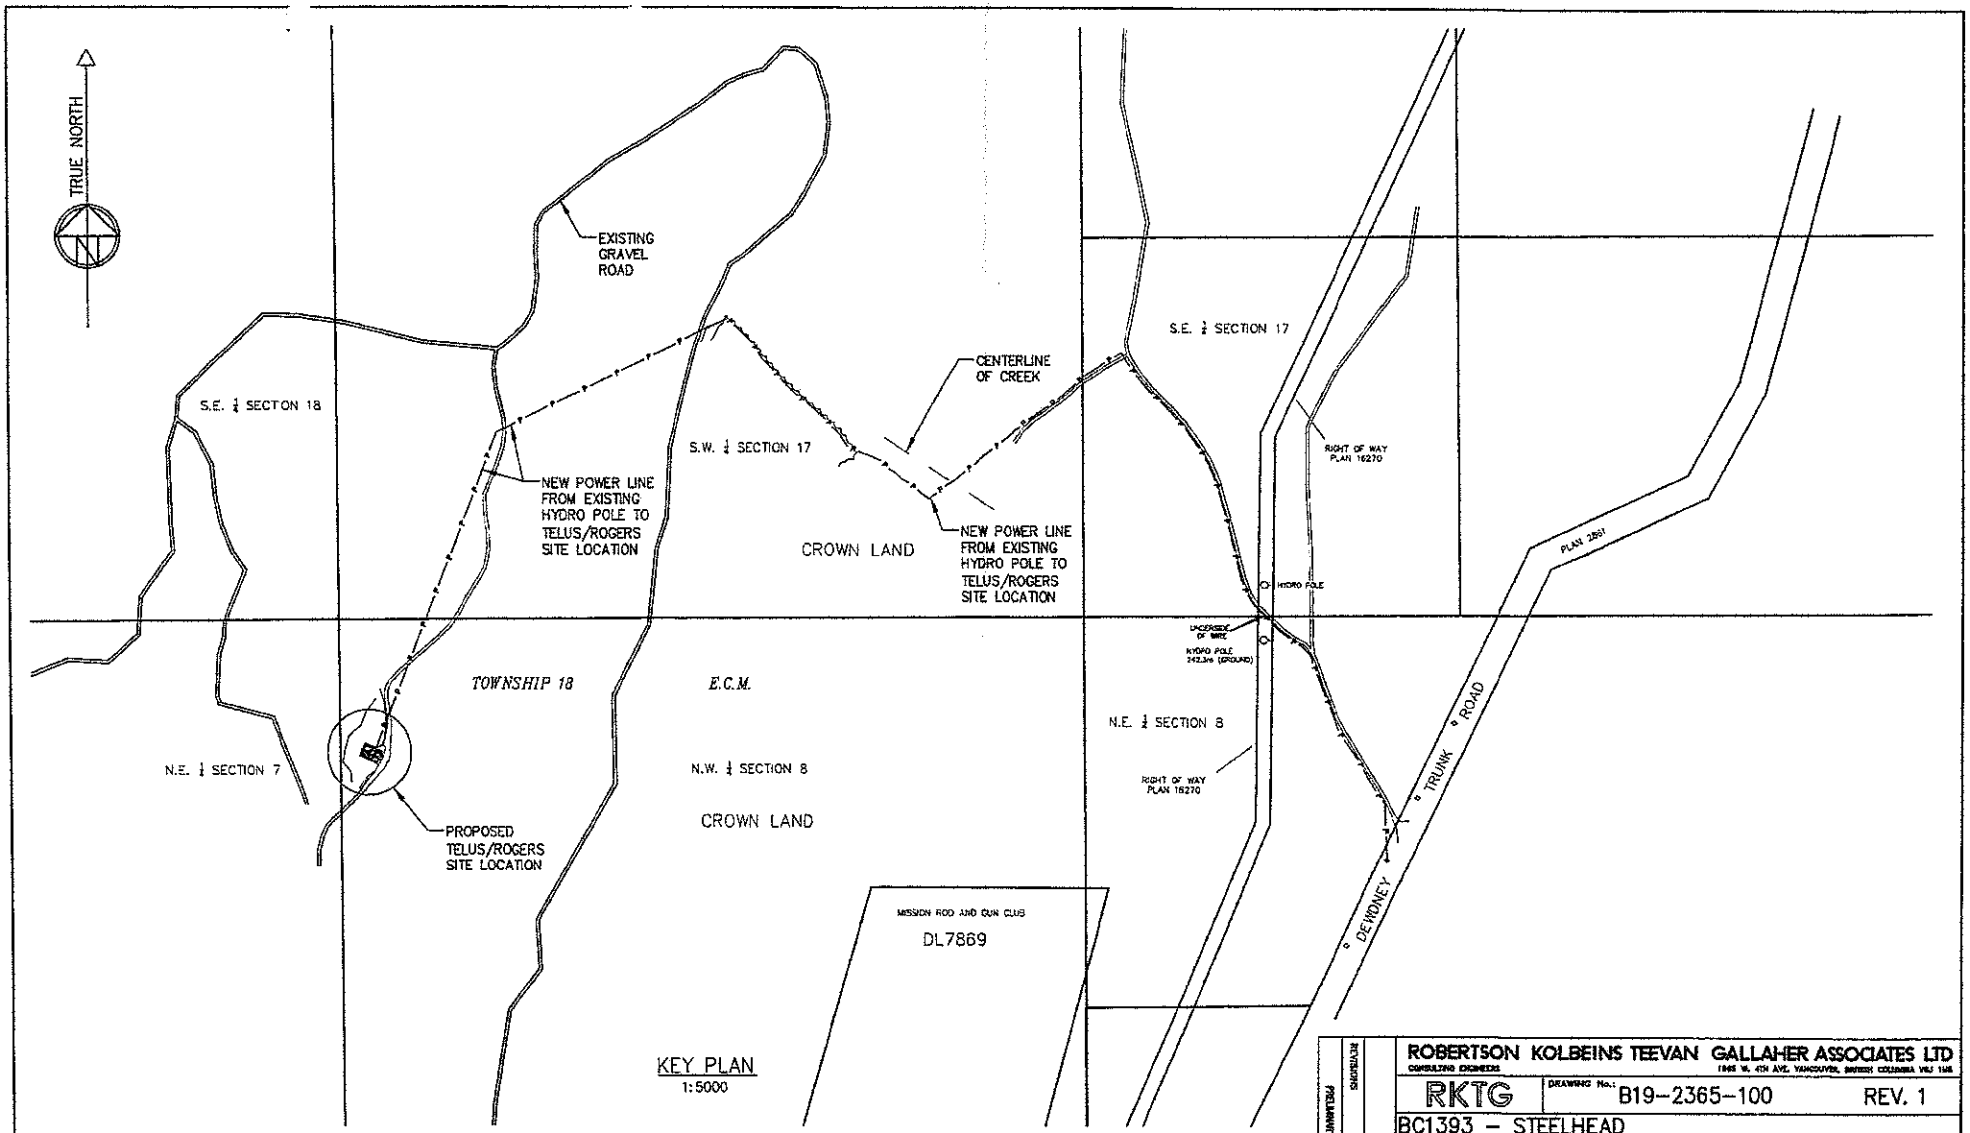

KEY PLAN
1:5000

REVISIONS			
PRELIMINARY	1	FEB 12 2015	RM

ROBERTSON KOLBEINS TEEVAN GALLAHER ASSOCIATES LTD
CONSULTING ENGINEERS
1845 W. 4TH AVE. VANCOUVER, BRITISH COLUMBIA V6J 1M8


RKTG | DRAWING No.: B19-2365-100 | REV. 1

BC1393 – STEELHEAD

KEY PLAN

ENG:	–	DATE:	FEB 2015
DR:	R.JOHNSON	PLOT:	1 : 1
CHK:	–	PLOT DATE:	
APP:	M. RAMSAY		FEB 12, 2015

TELUS

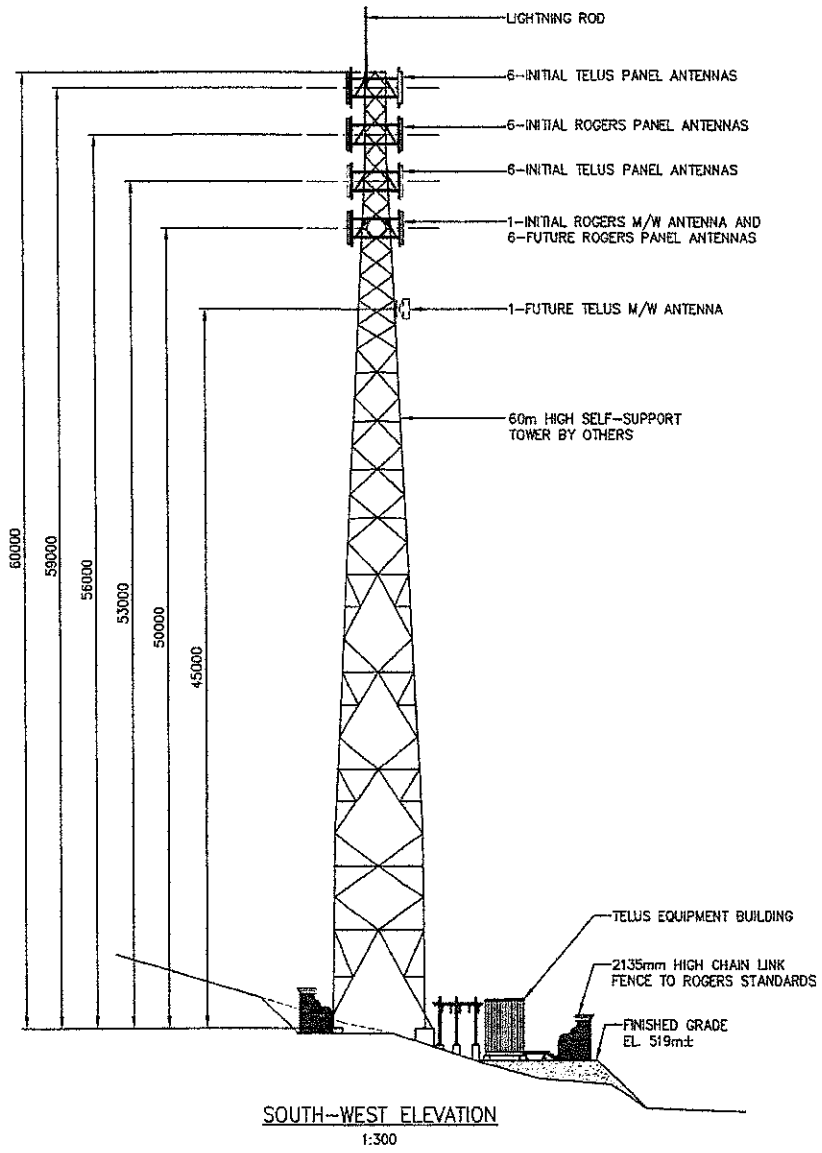

SOUTH-WEST ELEVATION

1:300

PRELIMINARY	REVISIONS		
	DATE	FEB 12 2015	
	No.	1	

ROBERTSON KOLBEINS TEEVAN GALLAHER ASSOCIATES LTD
CONSULTING ENGINEERS
1285 W. 4TH AVE. VANCOUVER, BRITISH COLUMBIA V6J 1M8


RKTG | DRAWING No.: B19-2365-102 | REV. 1

BC1393 - STEELHEAD

SOUTH-WEST ELEVATION

ENG: -	DATE: FEB 2015
DR: R.JOHNSON	PLOT: 1 : 1
CHK: -	PLOT DATE: FEB 12, 2015
APP: M. RAMSAY	

TELUS

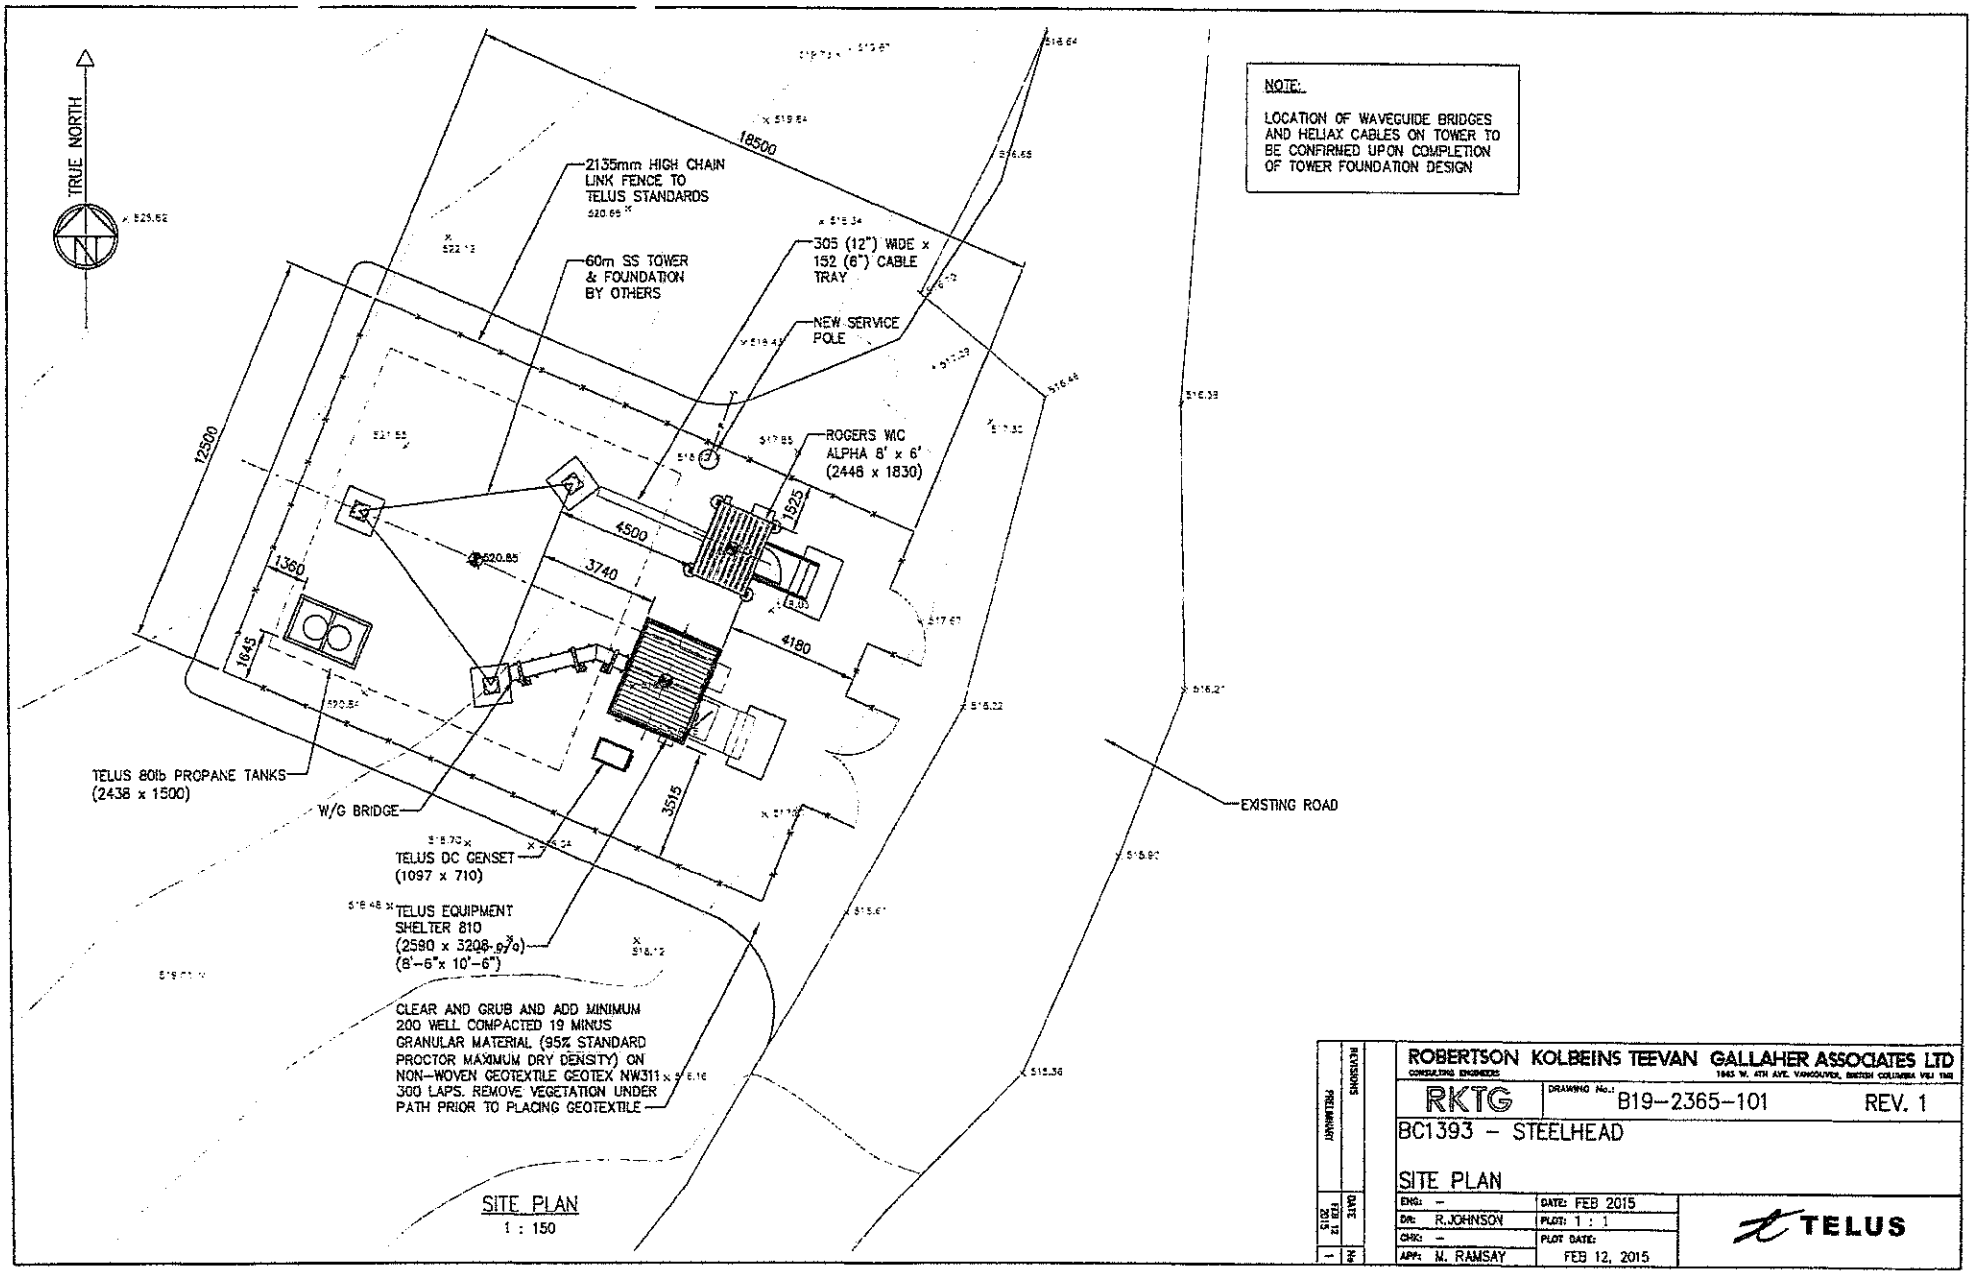

NOTE:

LOCATION OF WAVEGUIDE BRIDGES AND HELIAX CABLES ON TOWER TO BE CONFIRMED UPON COMPLETION OF TOWER FOUNDATION DESIGN

REVISIONS		
PRELIMINARY		
DATE	FEB 12 2015	
No.	1	

ROBERTSON KOLBEINS TEEVAN GALLAHER ASSOCIATES LTD
CONSULTING ENGINEERS
1645 W. 4TH AVE. VANCOUVER, BRITISH COLUMBIA V6J 1N2


RKTG | DRAWING No.: B19-2365-101 | REV. 1

BC1393 - STEELHEAD

SITE PLAN

ENG: –	DATE: FEB 2015
DR: R.JOHNSON	PLOT: 1 : 1
CHK: –	PLOT DATE: FEB 12, 2015
APP: M. RAMSAY	

TELUS

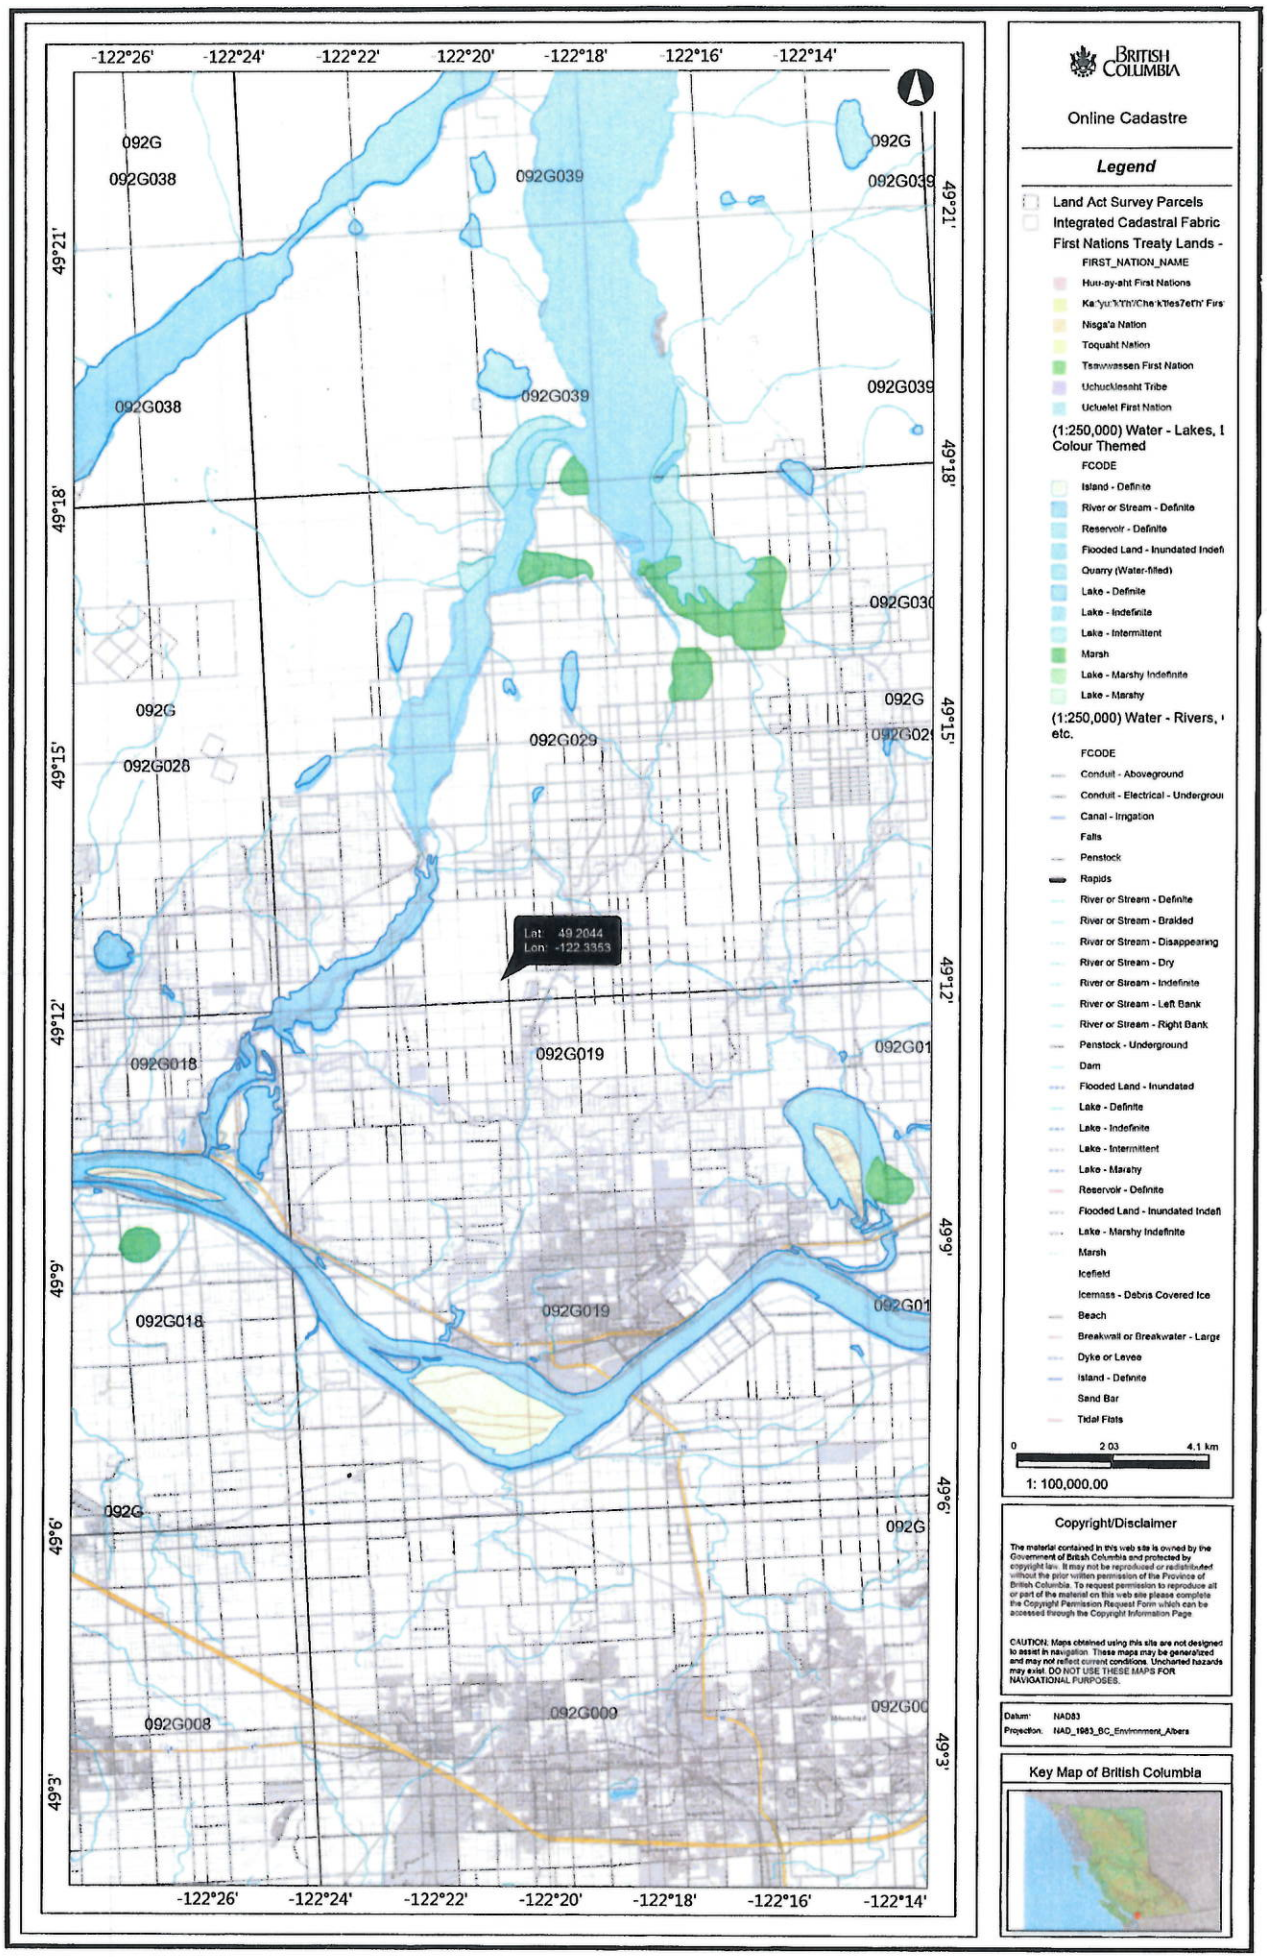

BRITISH COLUMBIA

Online Cadastre

Legend

- Land Act Survey Parcels
- Integrated Cadastral Fabric
- First Nations Treaty Lands -
  - FIRST_NATION_NAME
  - Huu-ay-aht First Nations
  - Ka:'yu:'k't'h'/Che:k'tles7et'h' Firs
  - Nisga'a Nation
  - Toquaht Nation
  - Tsawwassen First Nation
  - Uchucklesaht Tribe
  - Ucluelet First Nation
- (1:250,000) Water - Lakes, I Colour Themed
  - FCODE
  - Island - Definite
  - River or Stream - Definite
  - Reservoir - Definite
  - Flooded Land - Inundated Indefi
  - Quarry (Water-filled)
  - Lake - Definite
  - Lake - Indefinite
  - Lake - Intermittent
  - Marsh
  - Lake - Marshy Indefinite
  - Lake - Marshy
- (1:250,000) Water - Rivers, etc.
  - FCODE
  - Conduit - Aboveground
  - Conduit - Electrical - Undergrou
  - Canal - Irrigation
  - Falls
  - Penstock
  - Rapids
  - River or Stream - Definite
  - River or Stream - Braided
  - River or Stream - Disappearing
  - River or Stream - Dry
  - River or Stream - Indefinite
  - River or Stream - Left Bank
  - River or Stream - Right Bank
  - Penstock - Underground
  - Dam
  - Flooded Land - Inundated
  - Lake - Definite
  - Lake - Indefinite
  - Lake - Intermittent
  - Lake - Marshy
  - Reservoir - Definite
  - Flooded Land - Inundated Indefi
  - Lake - Marshy Indefinite
  - Marsh
  - Icefield
  - Icemass - Debris Covered Ice
  - Beach
  - Breakwall or Breakwater - Large
  - Dyke or Levee
  - Island - Definite
  - Sand Bar
  - Tidal Flats

0 2 03 4.1 km

1: 100,000.00

Copyright/Disclaimer

The material contained in this web site is owned by the Government of British Columbia and protected by copyright law. It may not be reproduced or redistributed without the prior written permission of the Province of British Columbia. To request permission to reproduce all or part of the material on this web site please complete the Copyright Permission Request Form which can be accessed through the Copyright Information Page.

CAUTION: Maps obtained using this site are not designed to assist in navigation. These maps may be generalized and may not reflect current conditions. Uncharted hazards may exist. DO NOT USE THESE MAPS FOR NAVIGATIONAL PURPOSES.

Datum: NAD83
Projection: NAD_1983_BC_Environment_Albers

Key Map of British Columbia