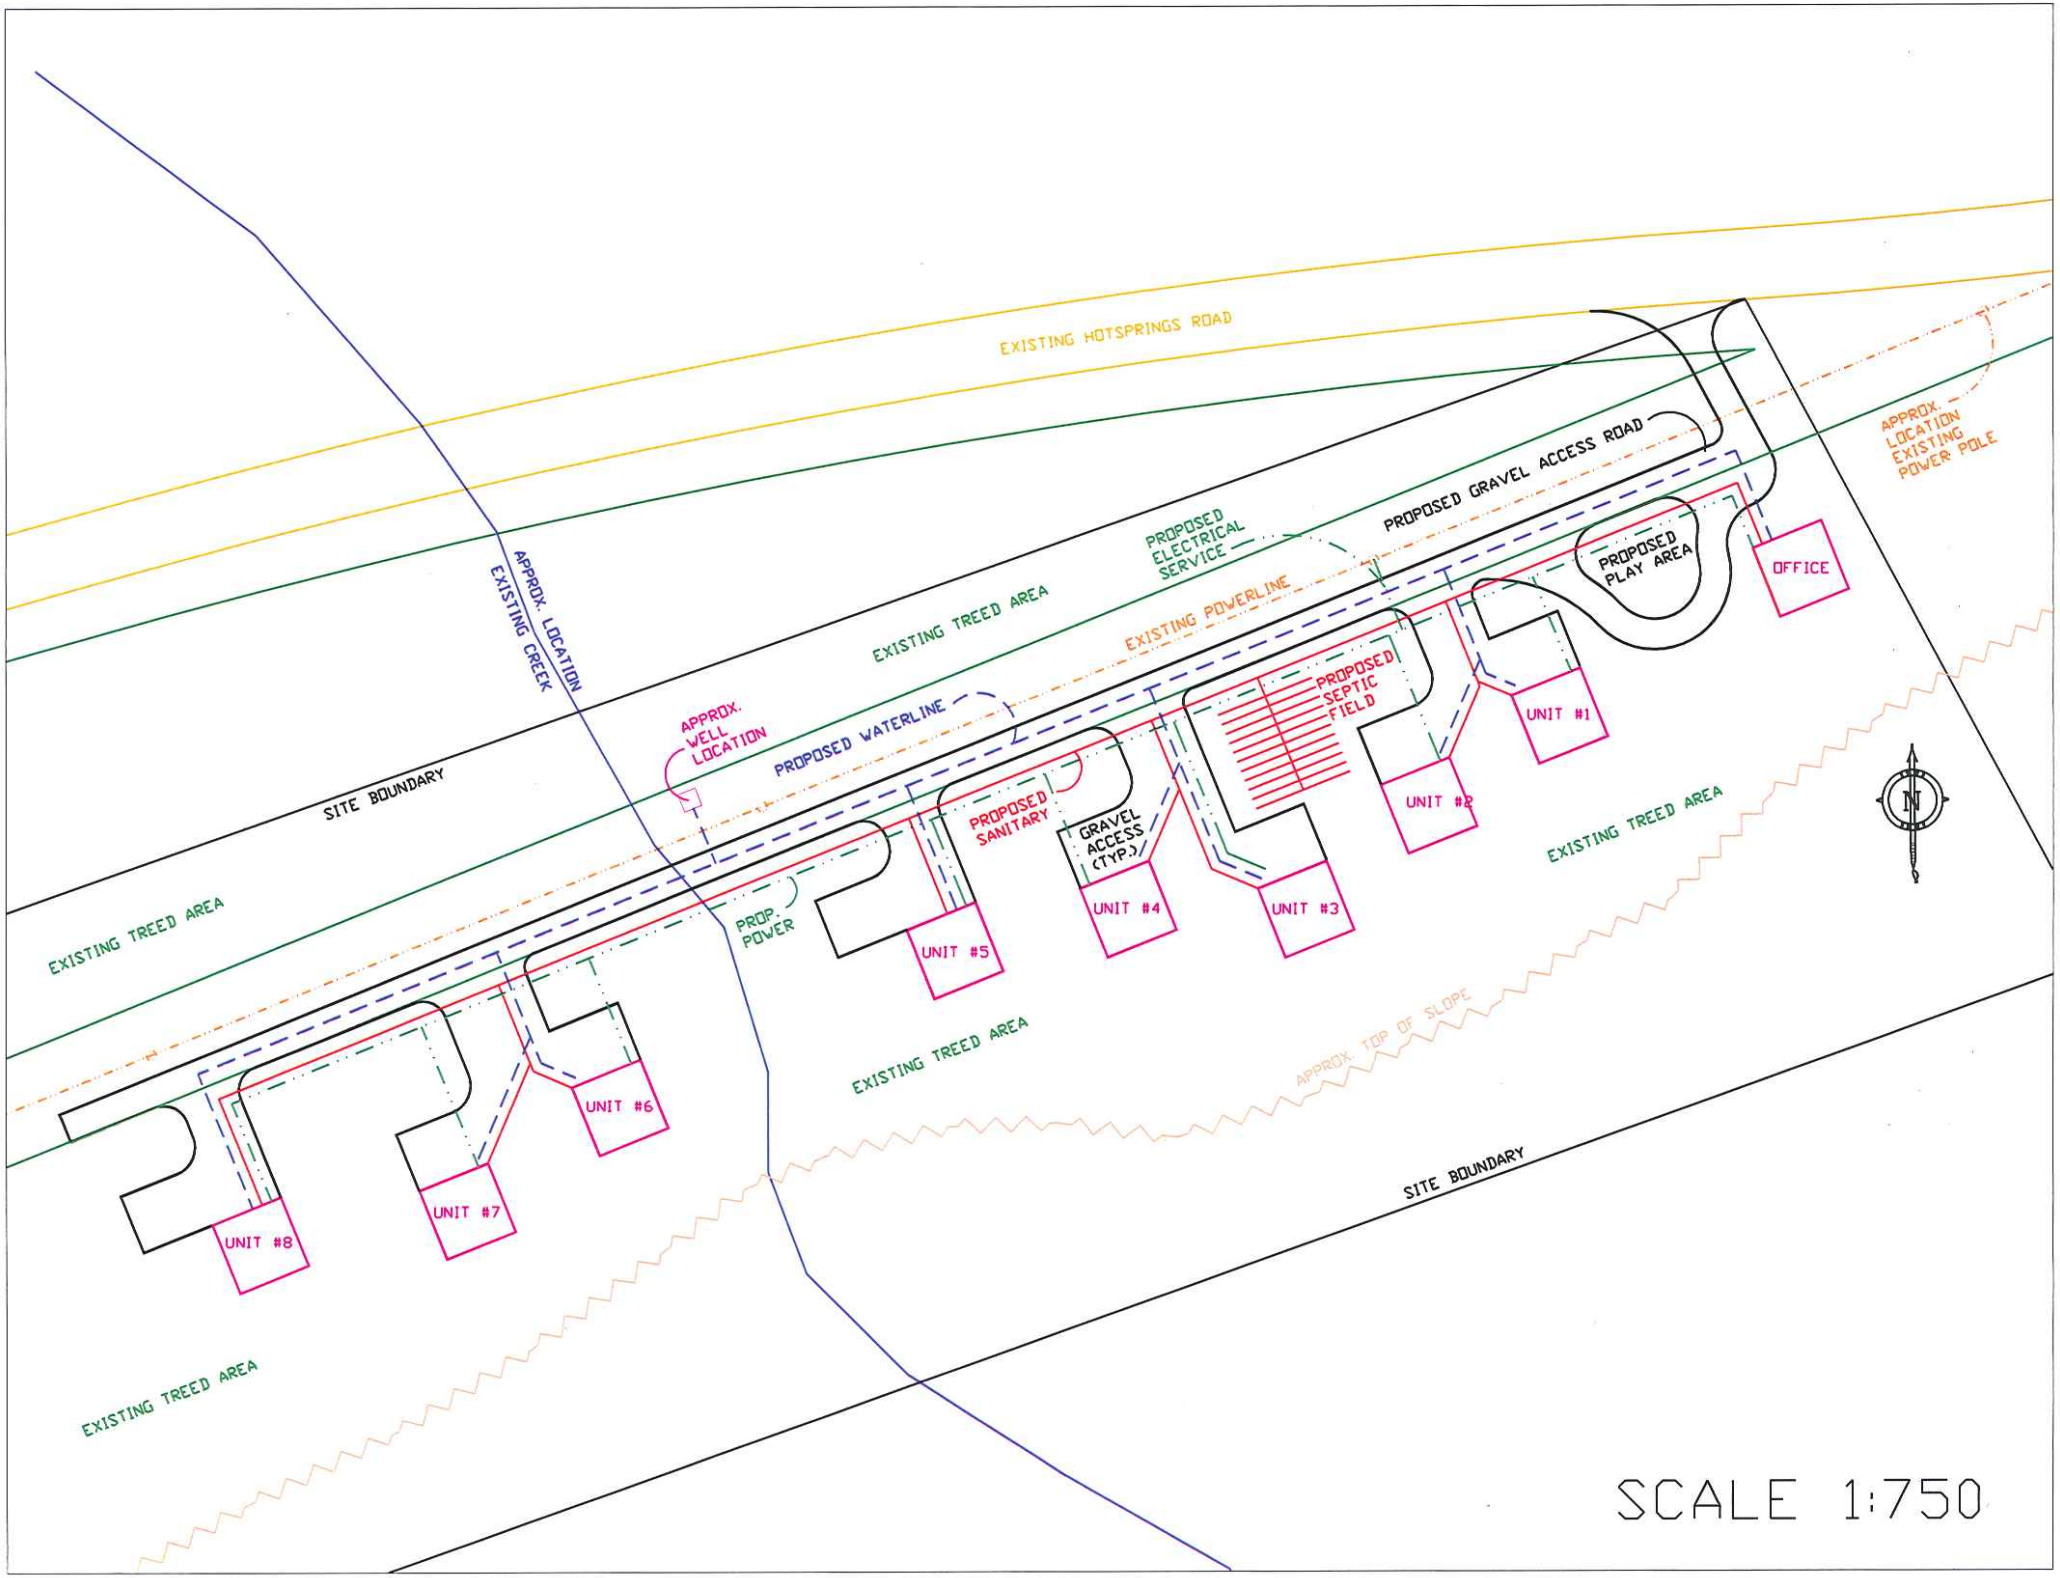

EXISTING HOTSPRINGS ROAD
APPROX. LOCATION EXISTING POWER POLE
PROPOSED GRAVEL ACCESS ROAD
PROPOSED ELECTRICAL SERVICE
EXISTING TREED AREA
EXISTING POWERLINE
PROPOSED PLAY AREA
OFFICE
APPROX. LOCATION EXISTING CREEK
APPROX. WELL LOCATION
PROPOSED WATERLINE
SITE BOUNDARY
PROPOSED SEPTIC FIELD
UNIT #1
UNIT #2
PROPOSED SANITARY
GRAVEL ACCESS (TYP.)
UNIT #4
UNIT #3
EXISTING TREED AREA
PROP. POWER
UNIT #5
UNIT #6
EXISTING TREED AREA
APPROX. TOP OF SLOPE
UNIT #7
UNIT #8
SITE BOUNDARY
EXISTING TREED AREA
N
SCALE 1:750