
PROJECT LAYOUTS
(JANUARY 2008)

ALTERNATE TRANSMISSION LINE
ROUTE (FEBRUARY 2009)

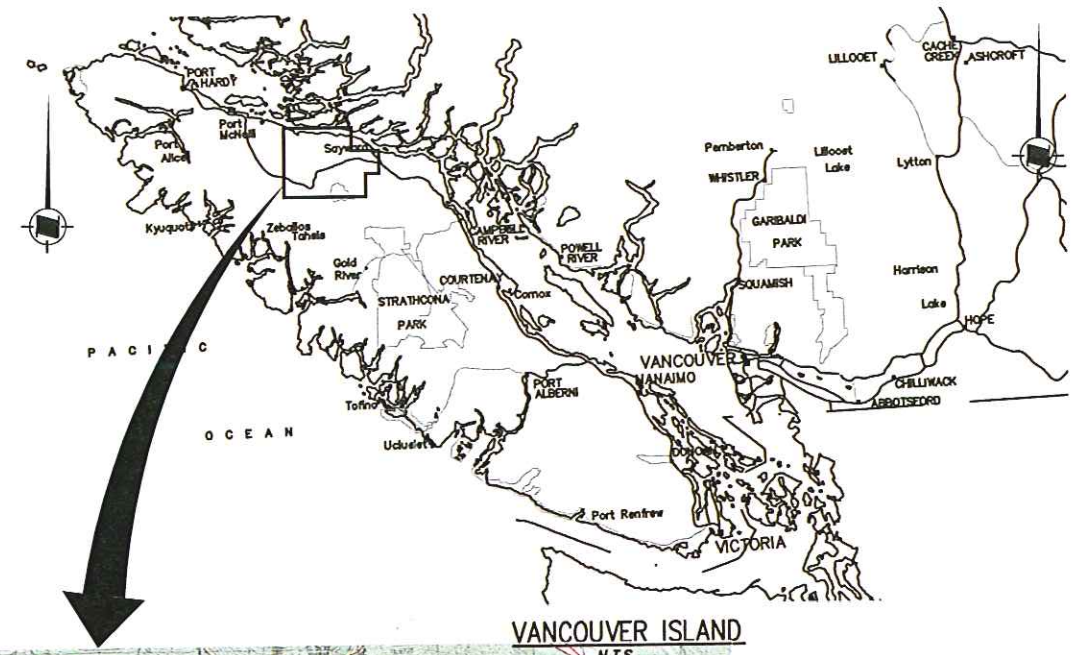


VANCOUVER ISLAND
N.T.S.

INTAKE
PENSTOCK
POWERHOUSE
ALTERNATE TRANSMISSION LINE
ALTERNATE INTERCONNECTION POINT (EXISTING BC HYDRO SUBSTATION NEAR WOSS)

BASE MAP: NTS 92K.05, 92L.01, 92L.02, 92L.07 AND 92L.08.

SCALE 0 2000 4000 6000 8000 metres

SYNEX ENERGY RESOURCES LTD.

NAKA CREEK POWERLINE


LOCATION PLAN
ALTERNATE TRANSMISSION LINE ROUTE

FIGURE 1

| DATE FEB 2009 | DWG. No. | R 0 |
|---|---|---|

Y3095

SIGMA ENGINEERING LTD

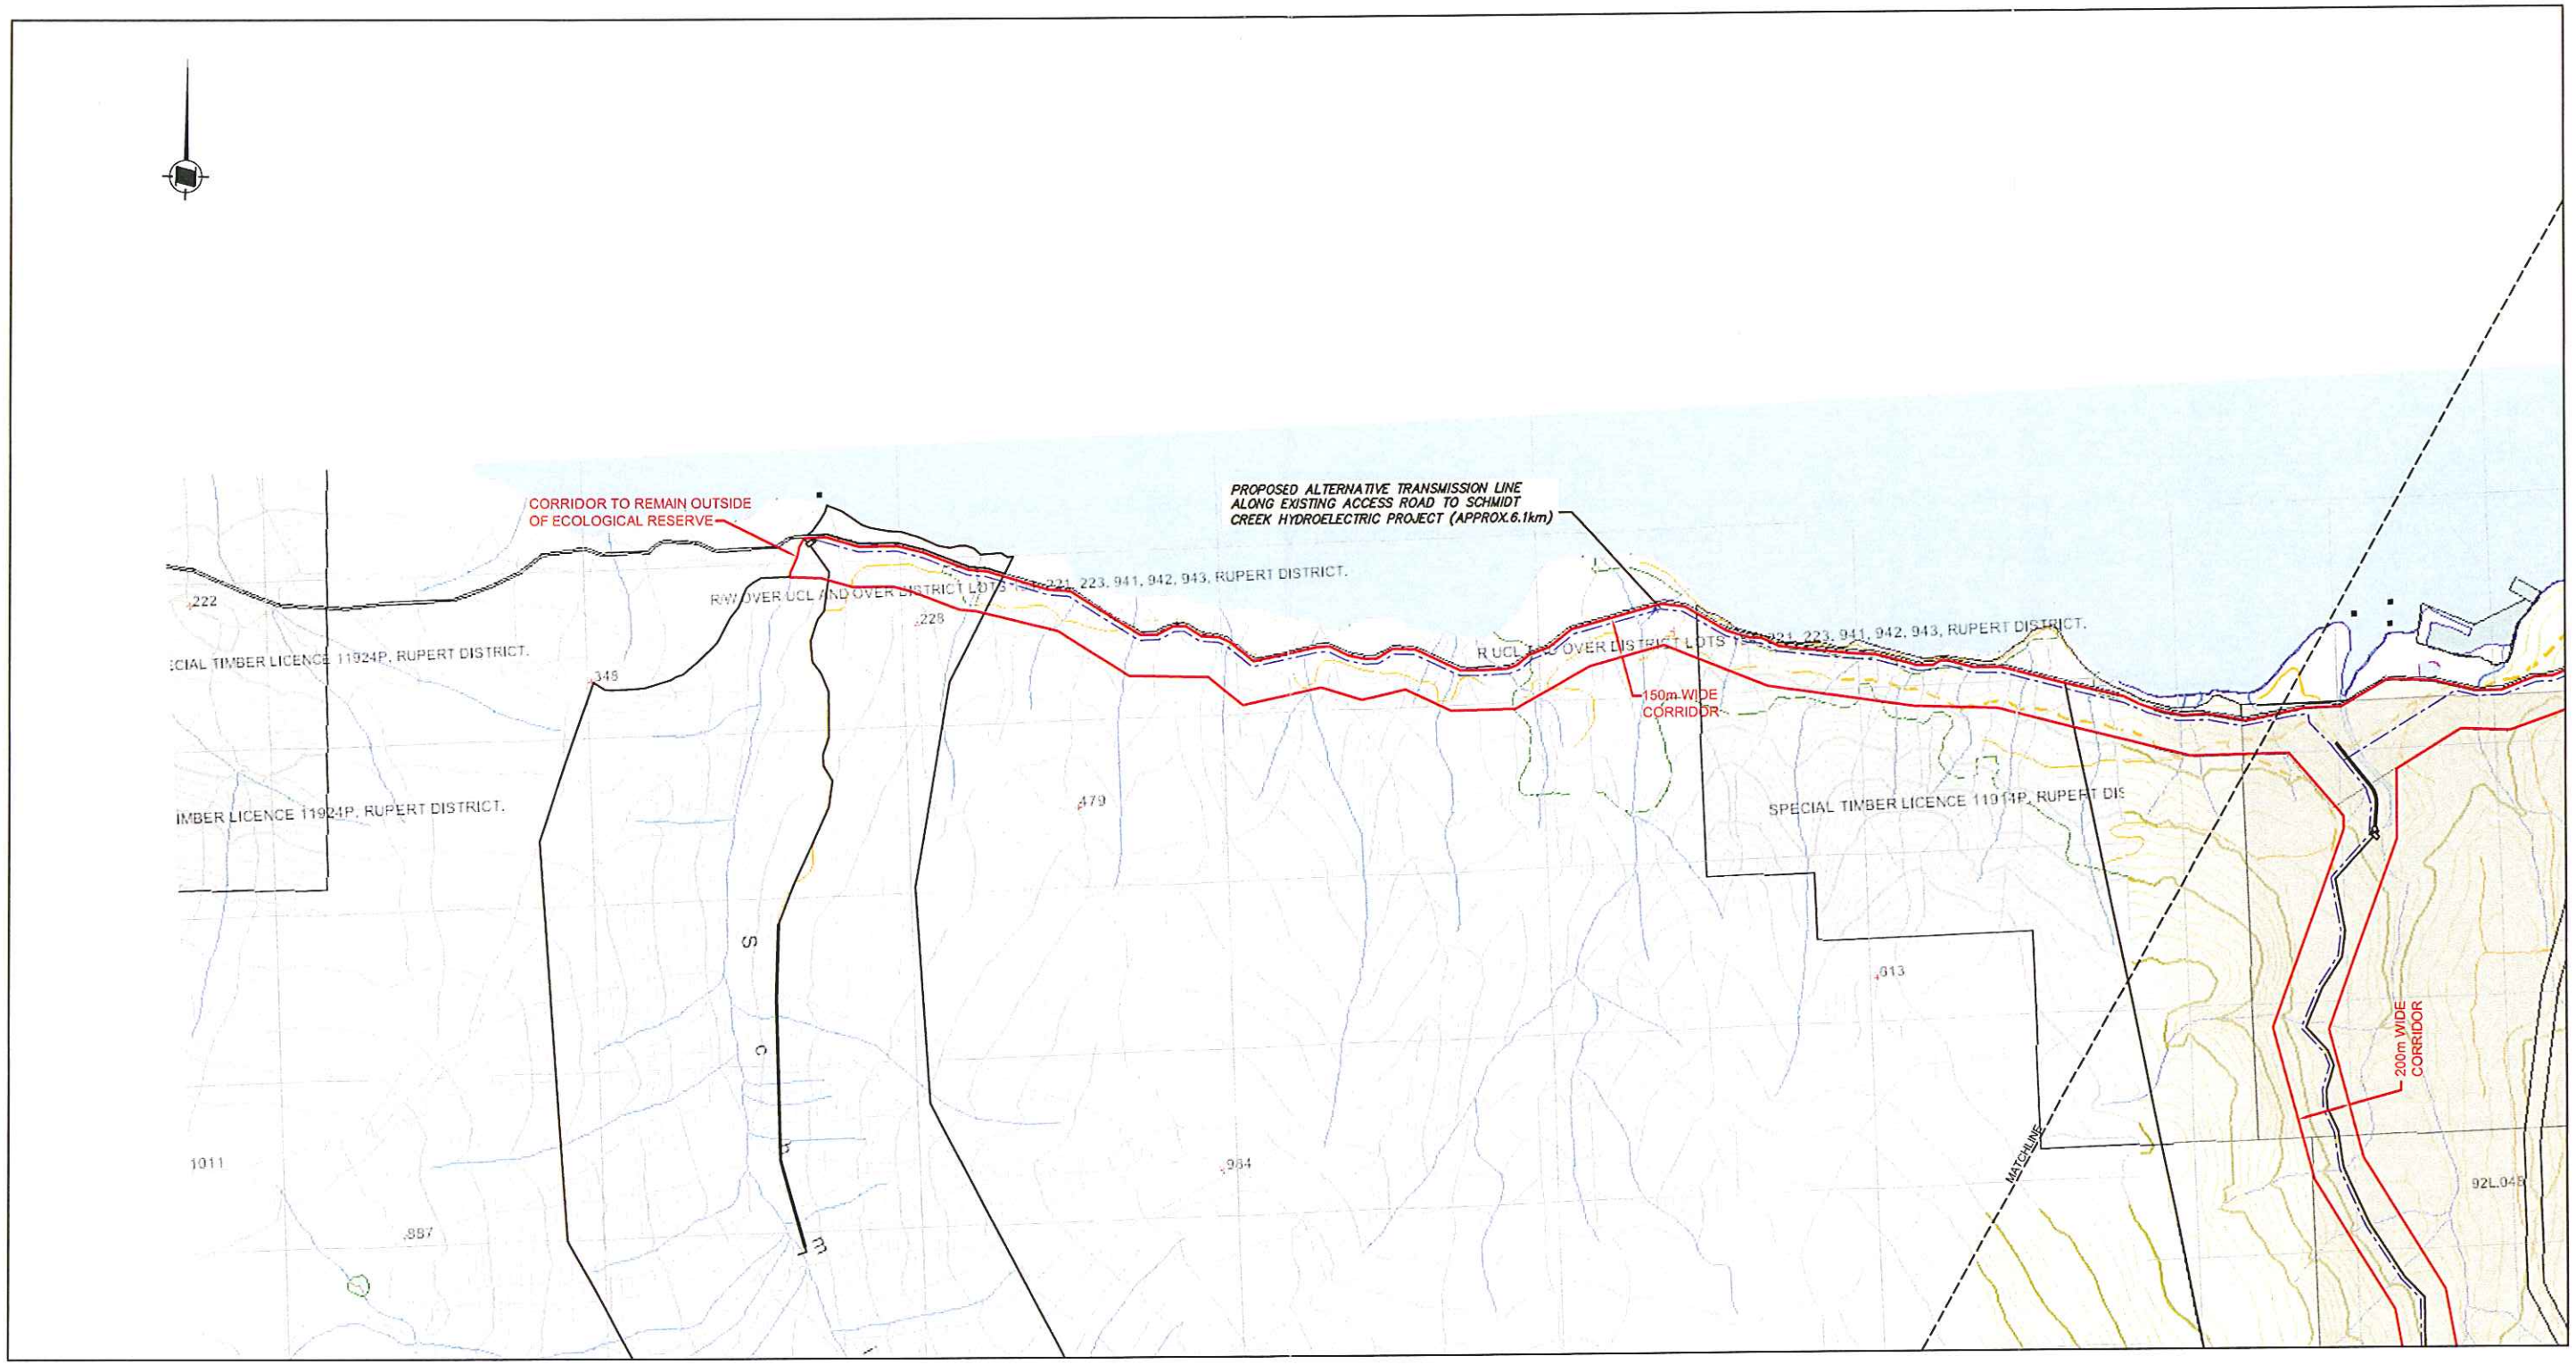


BASE MAP: COMPILED FROM BC ONLINE CADASTER IMAGES

SCALE 0 250 500 750 1000 metres

SYNEX ENERGY RESOURCES LTD.

NAKA CREEK POWERLINE


CROWN LAND APPLICATION AREA
ALTERNATE TRANSMISSION LINE ROUTE

FIGURE 2A

| DATE | DWG. No. | R |
|---|---|---|
| FEB 2009 | | 0 |

Y3095

SIGMA ENGINEERING LTD

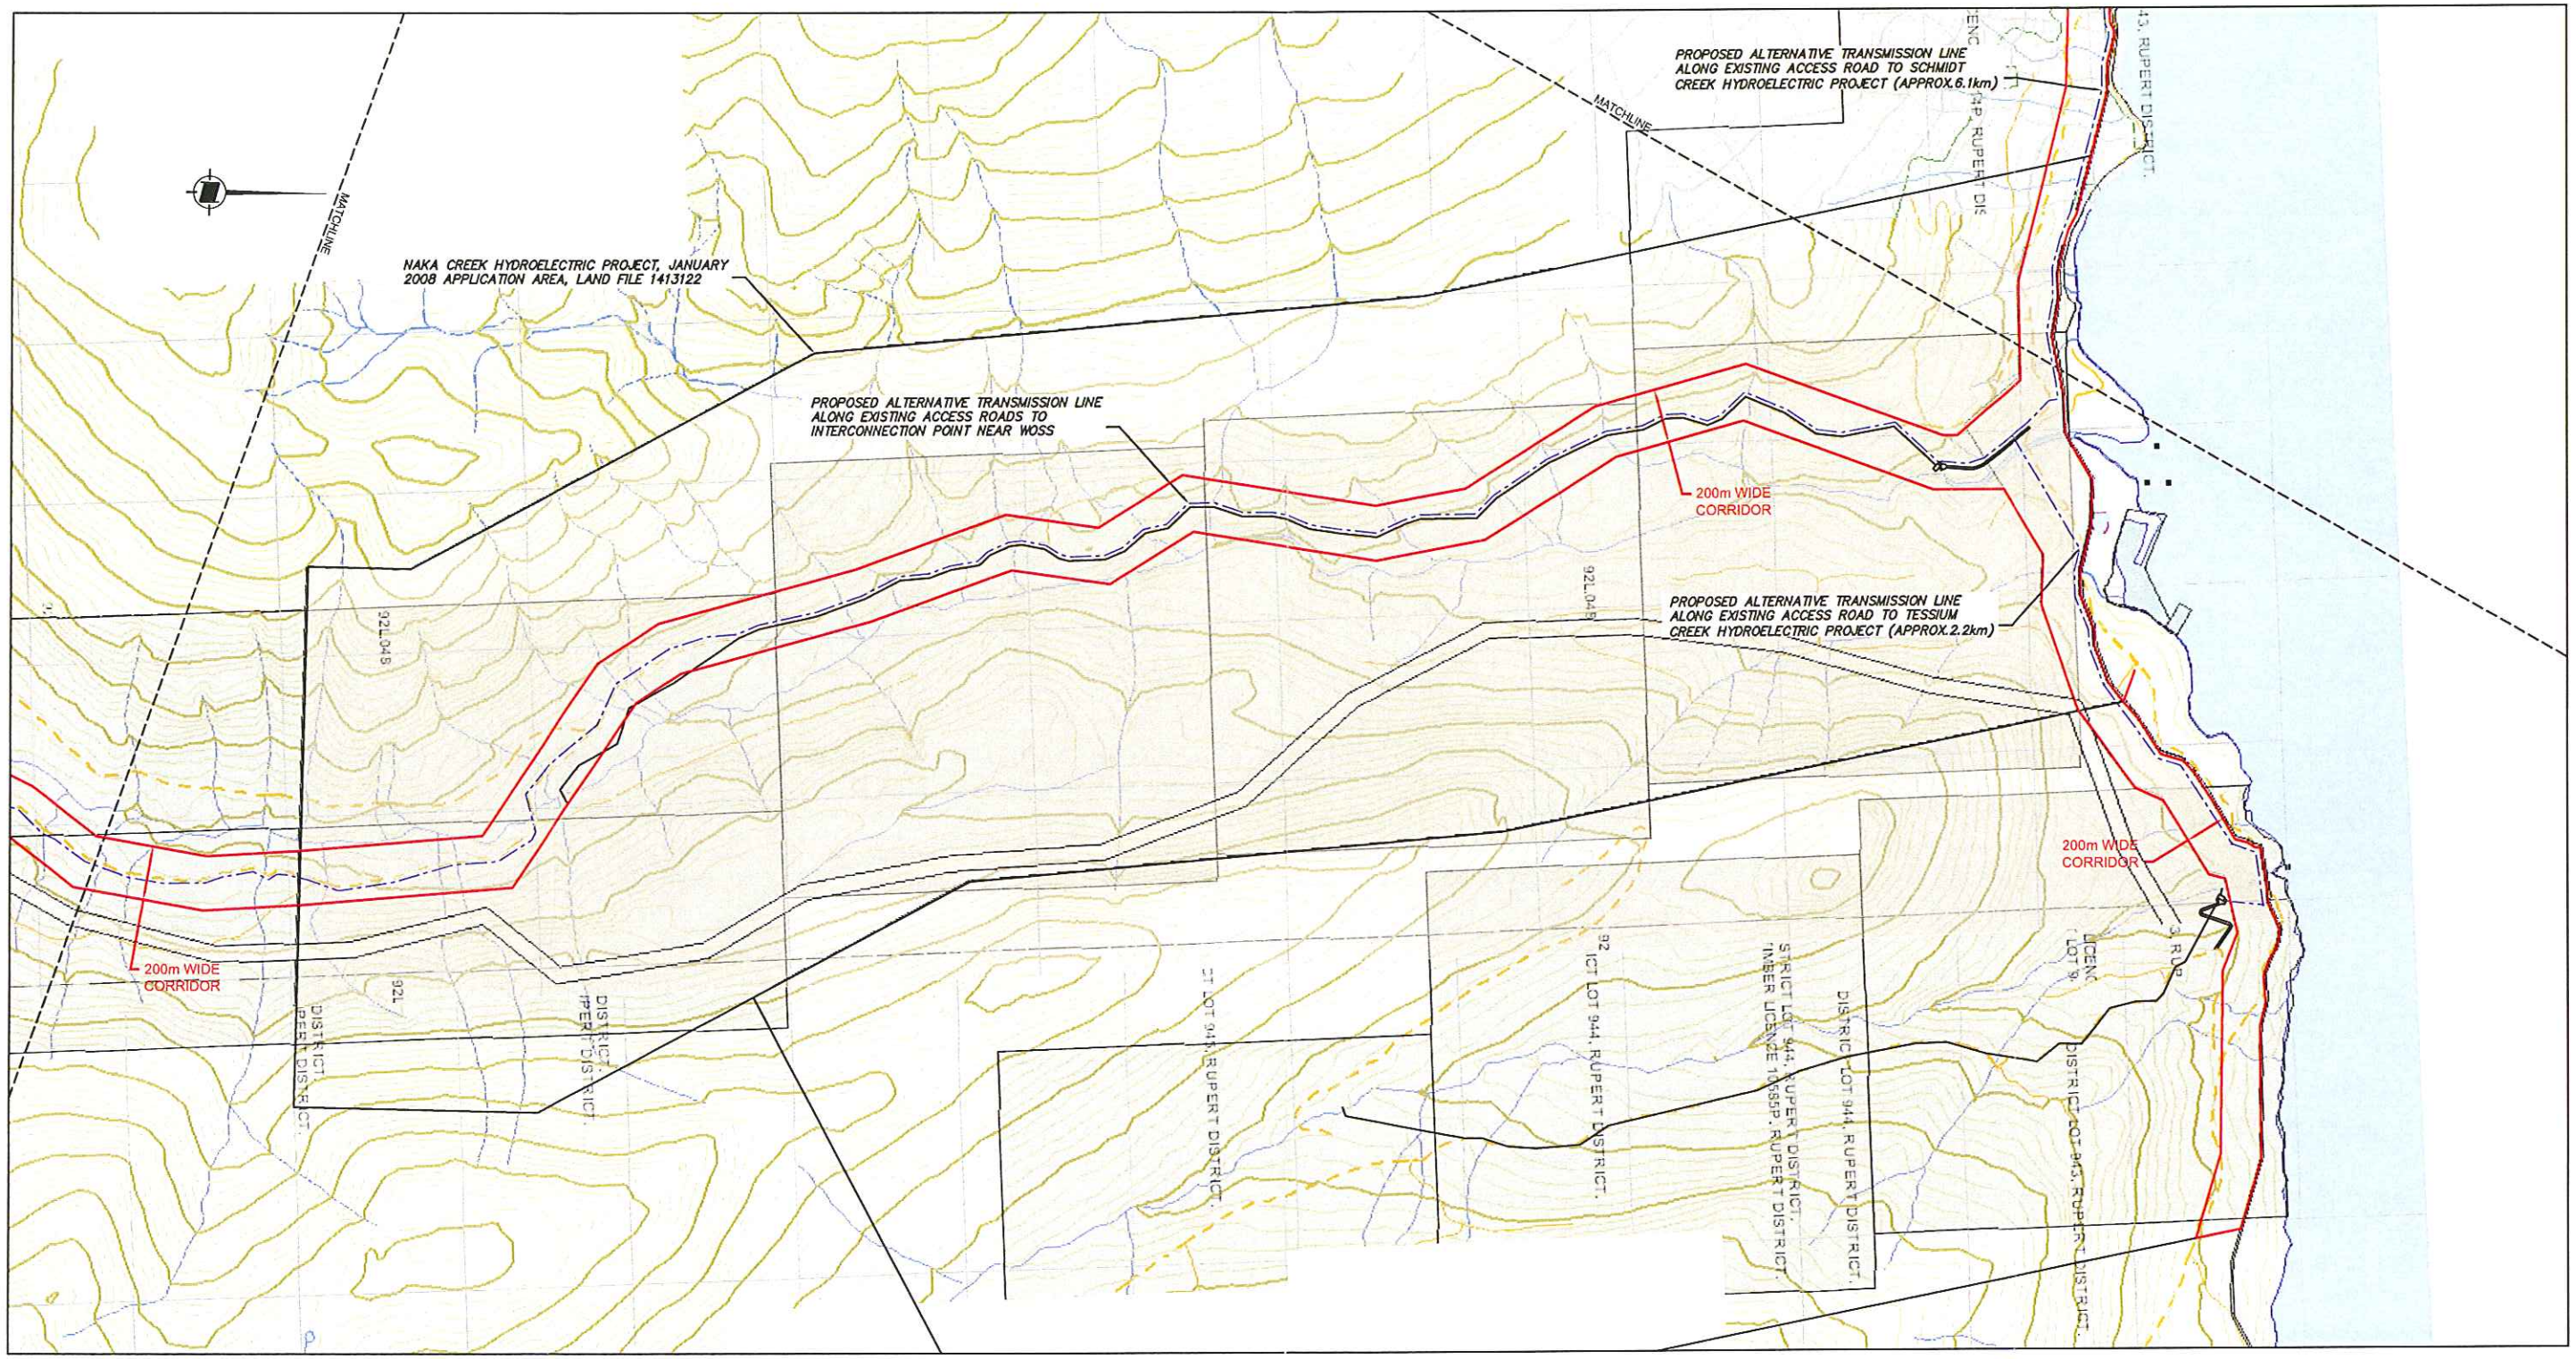


CROWN LAND APPLICATION AREA:

ALTERNATE TRANSMISSION LINE = TOTAL = 890 ha

*BASE MAP:* COMPILED FROM BC ONLINE CADASTER IMAGES

SCALE 0 250 500 750 1000 metres

SYNEX ENERGY RESOURCES LTD.

NAKA CREEK POWERLINE

CROWN LAND APPLICATION AREA
ALTERNATE TRANSMISSION LINE ROUTE

FIGURE 2B

| DATE | DWG. No. | R |
|---|---|---|
| FEB 2009 | | 0 |

SIGMA ENGINEERING LTD

Y3095




BASE MAP: COMPILED FROM BC ONLINE CADASTER IMAGES

SCALE 0 250 500 750 1000 metres

SYNEX ENERGY RESOURCES LTD.

NAKA CREEK POWERLINE


CROWN LAND APPLICATION AREA
ALTERNATE TRANSMISSION LINE ROUTE

FIGURE 2C

| DATE FEB 2009 | DWG. No. | R 0 |
|---|---|---|

SIGMA ENGINEERING LTD

Y3095

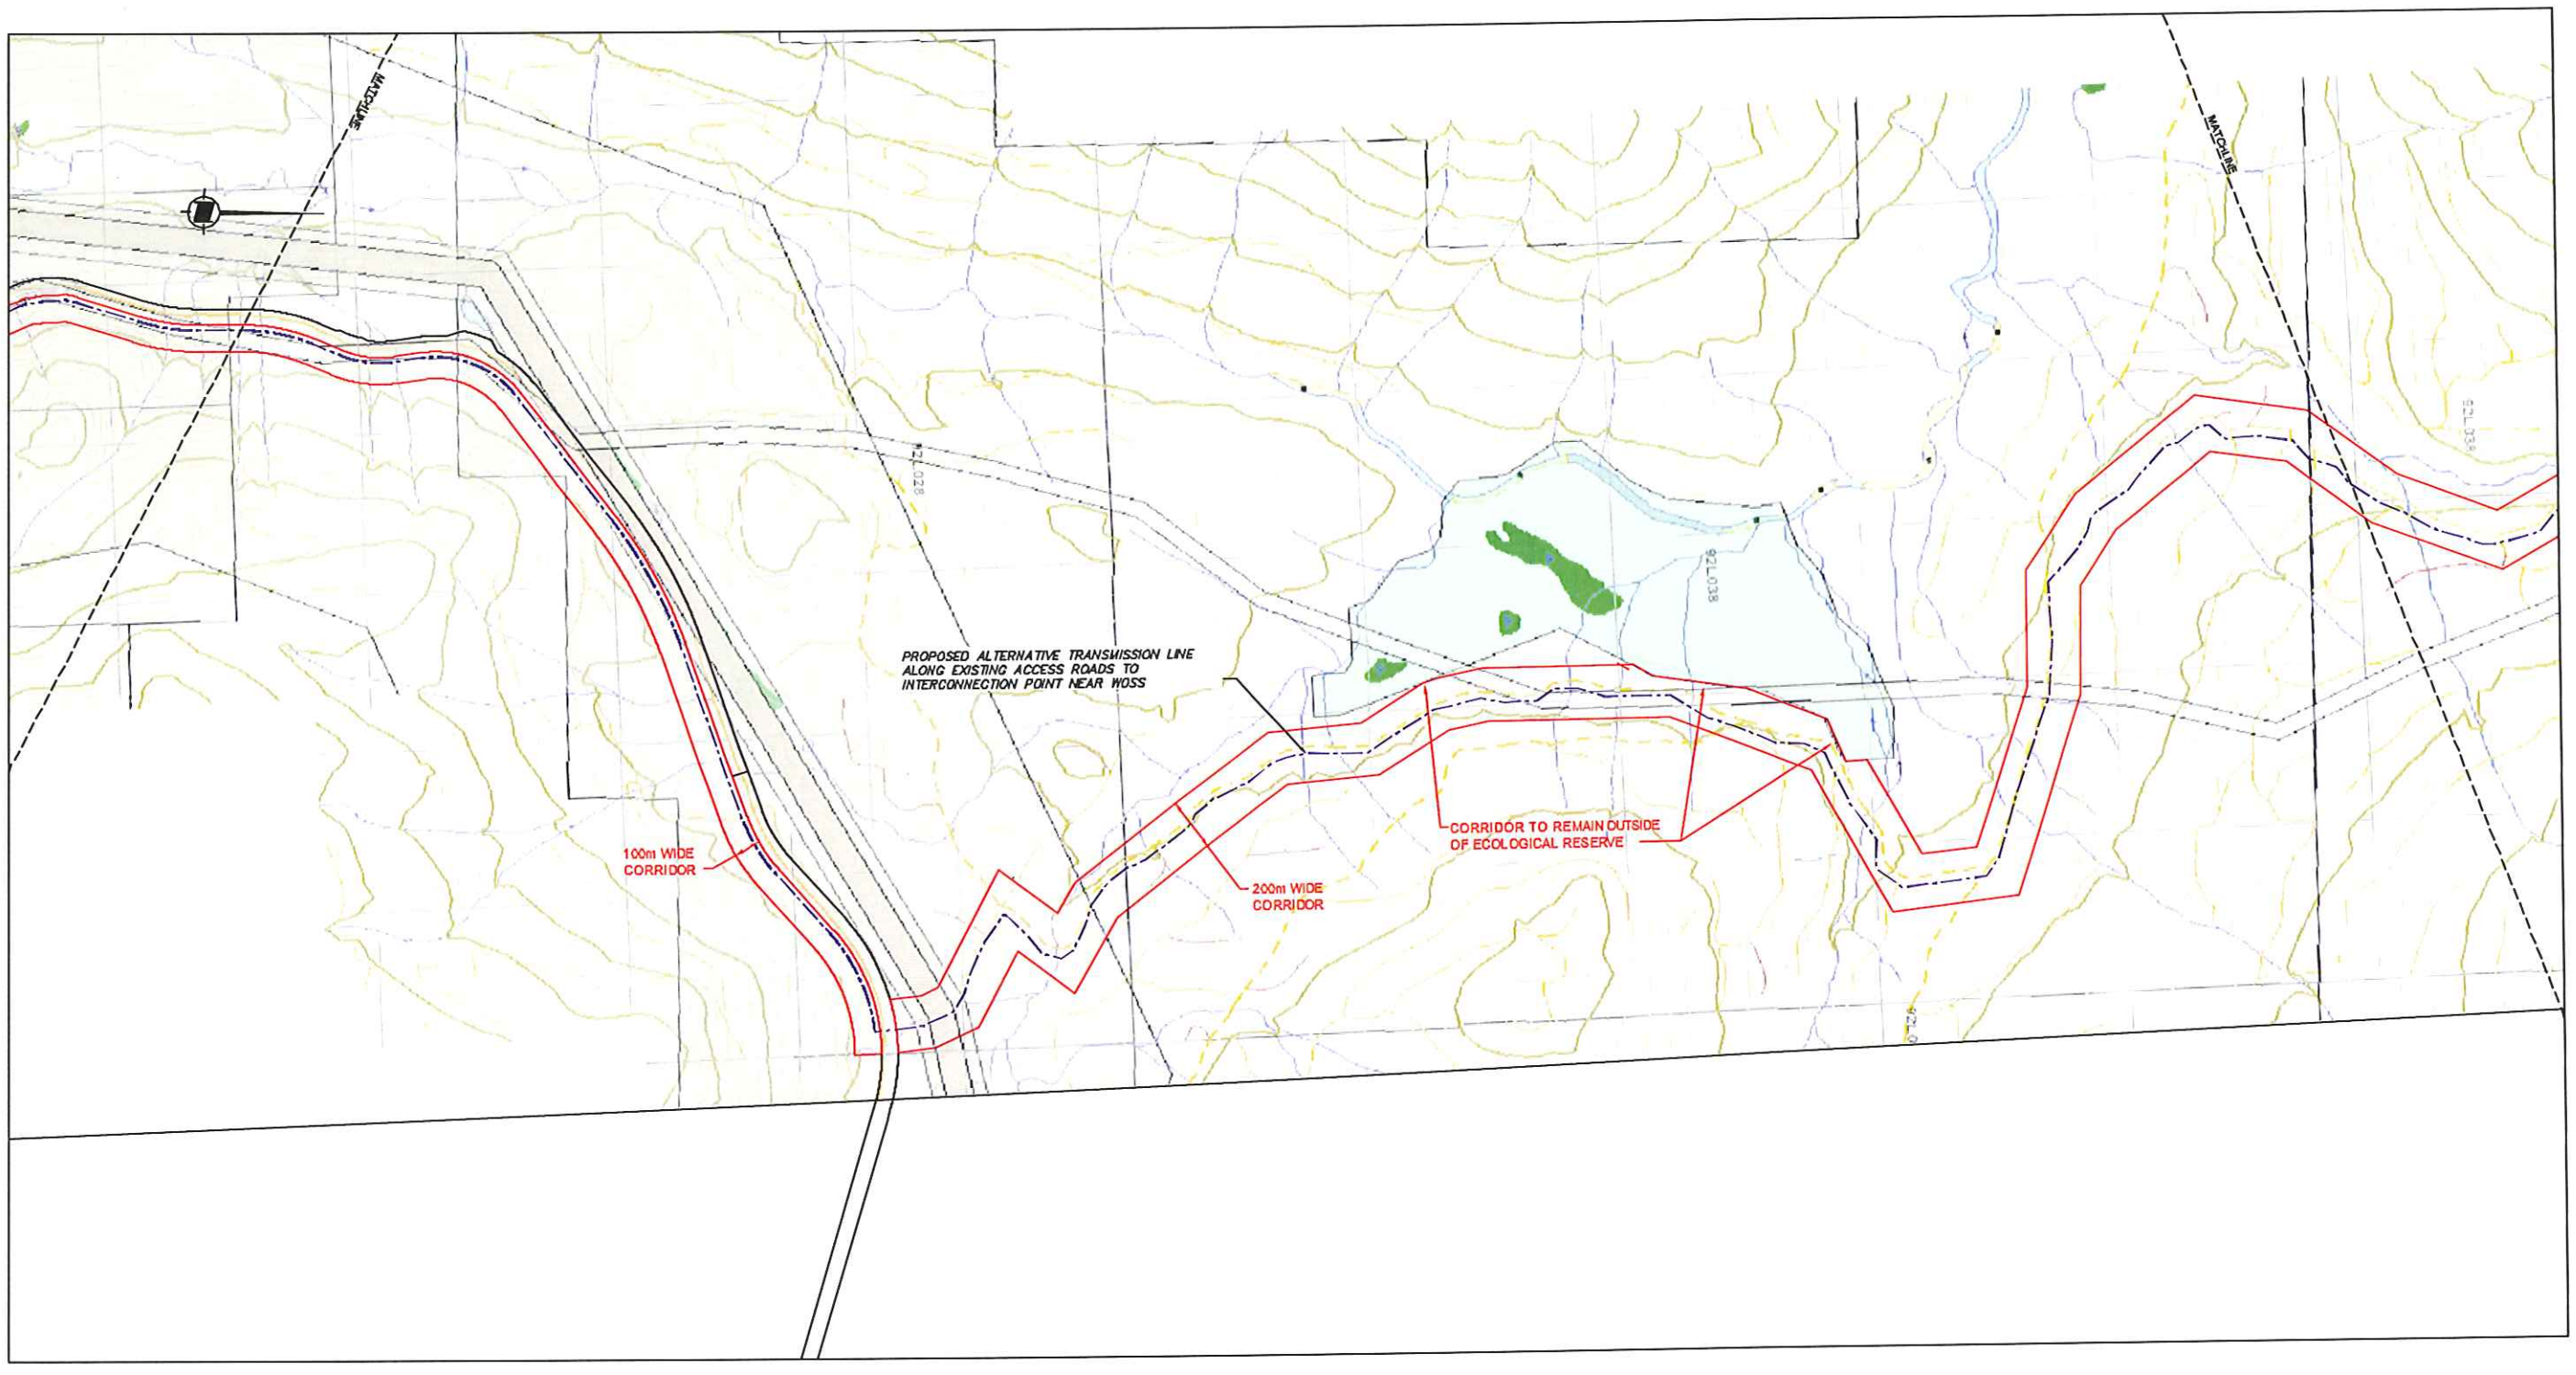


BASE MAP: COMPILED FROM BC ONLINE CADASTER IMAGES

SCALE 0 250 500 750 1000 metres

SYNEX ENERGY RESOURCES LTD.

NAKA CREEK POWERLINE


CROWN LAND APPLICATION AREA
ALTERNATE TRANSMISSION LINE ROUTE

FIGURE 2D

| DATE | DWG. No. | R |
|---|---|---|
| FEB 2009 | | 1 |

Y3095

SIGMA ENGINEERING LTD

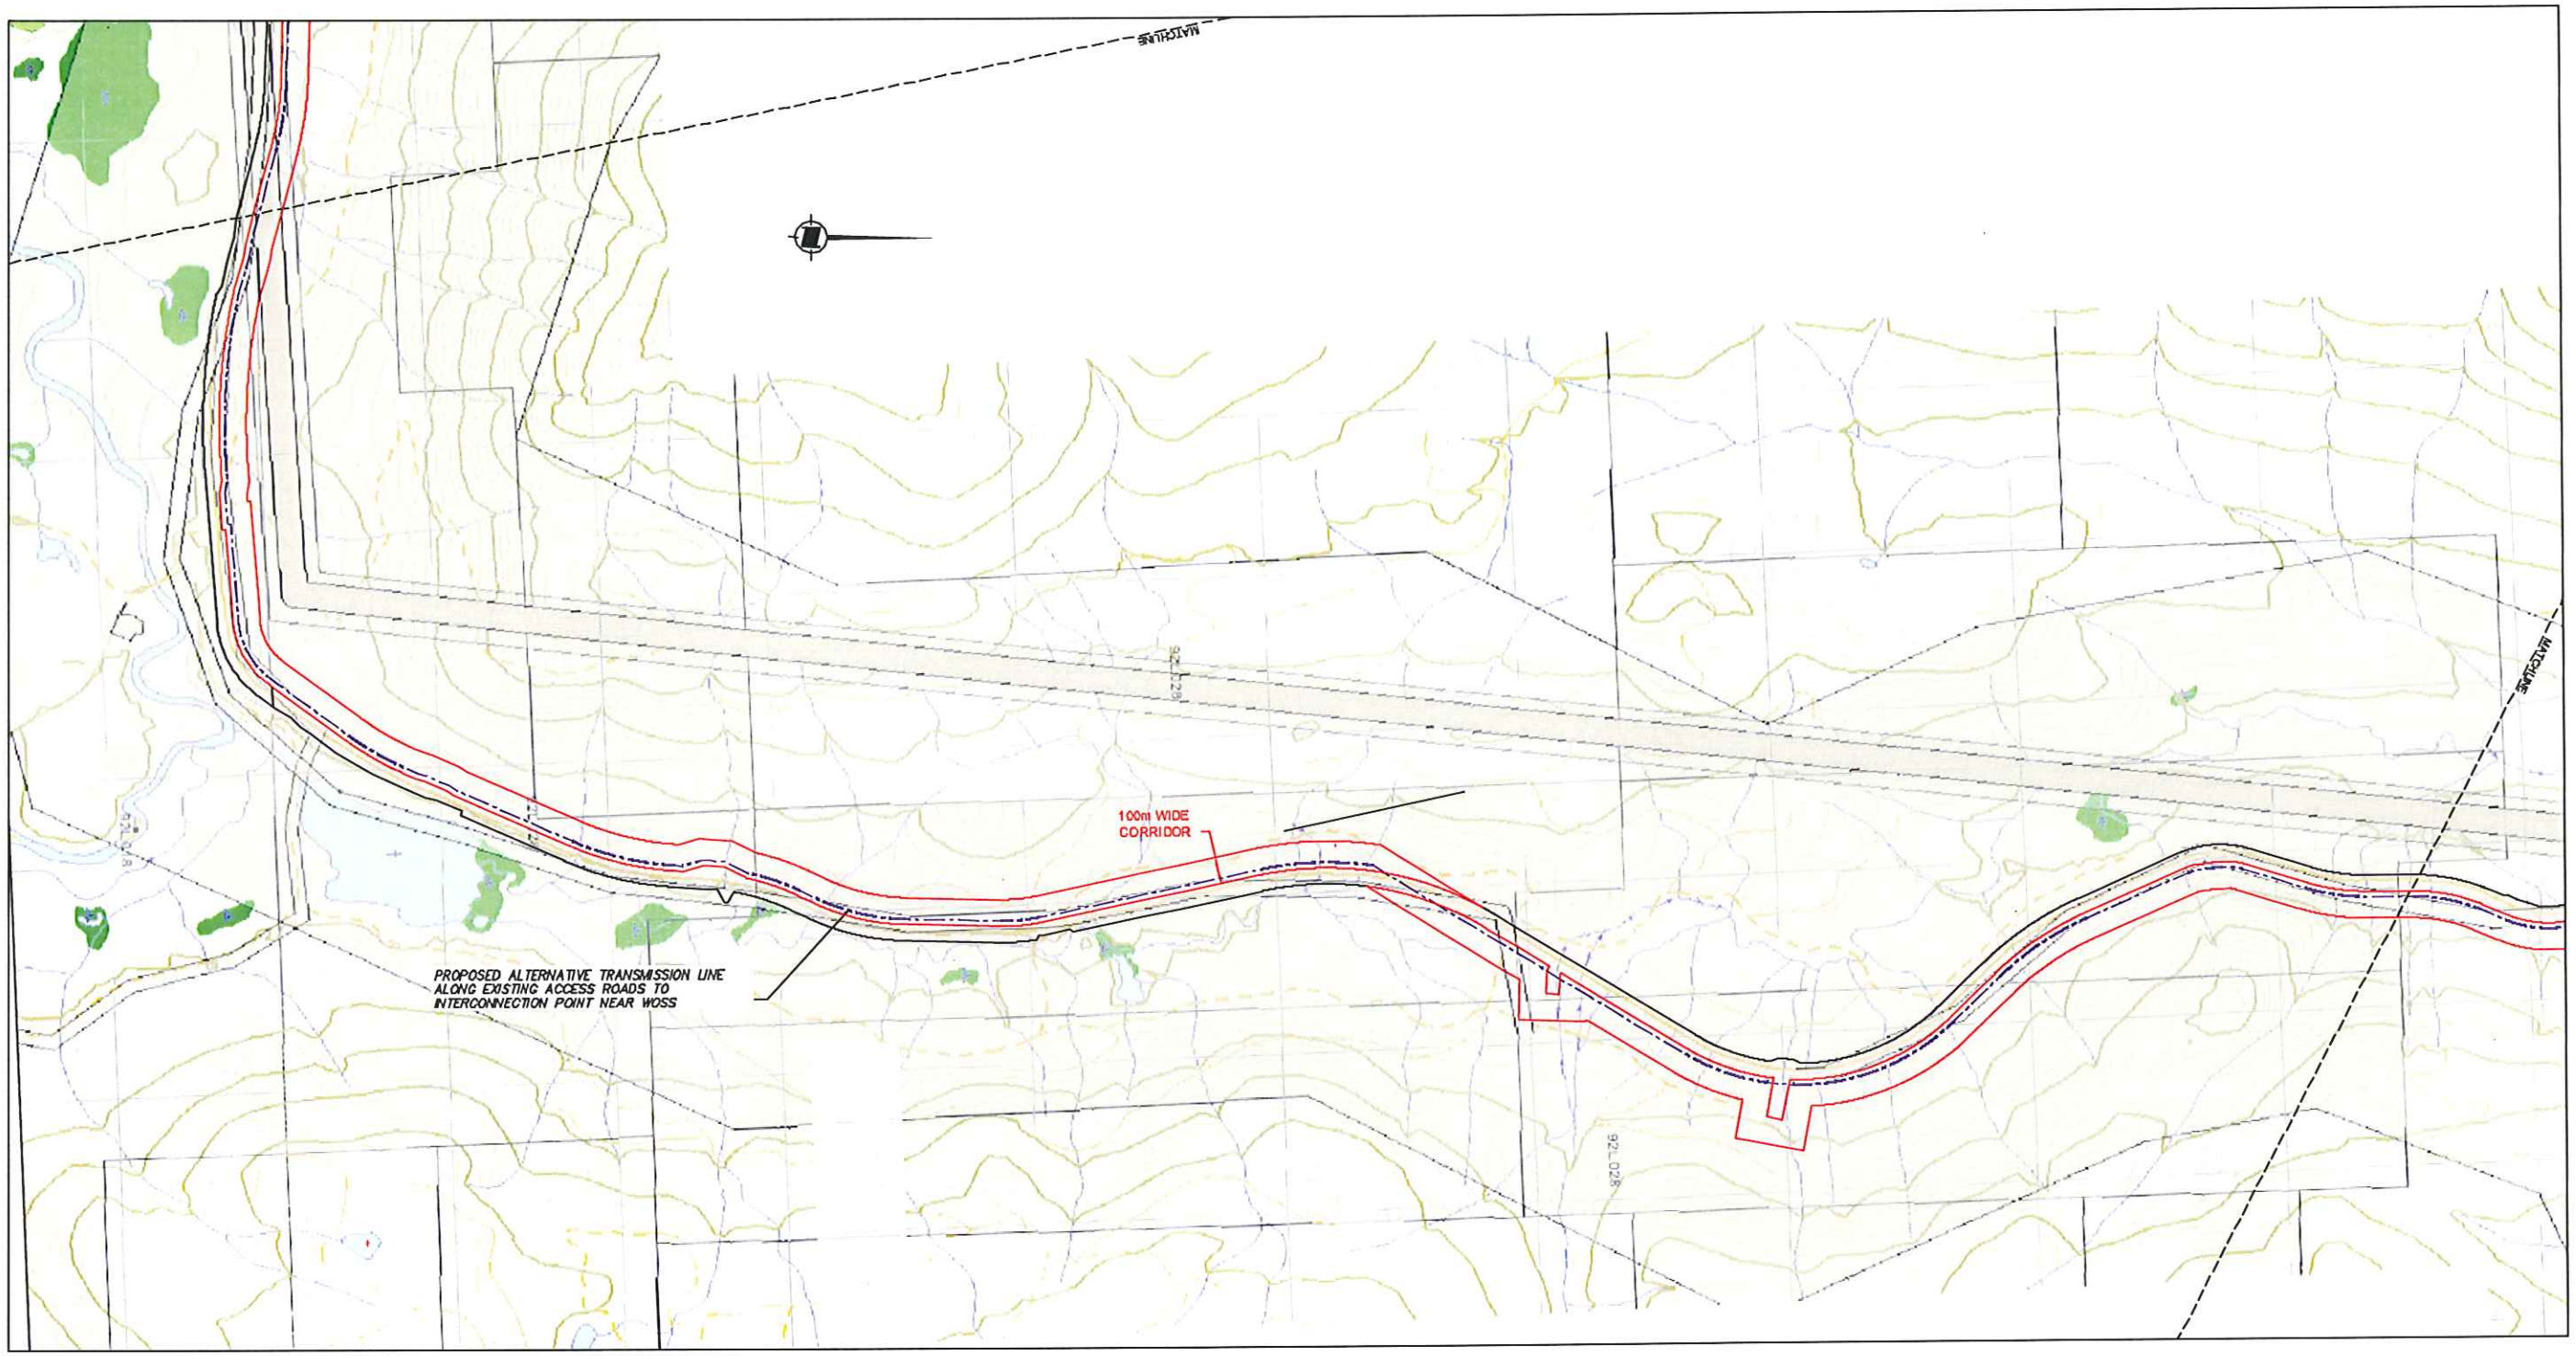


BASE MAP: COMPILED FROM BC ONLINE CADASTER IMAGES

SCALE 0 250 500 750 1000 metres

SYNEX ENERGY RESOURCES LTD.

NAKA CREEK POWERLINE


CROWN LAND APPLICATION AREA
ALTERNATE TRANSMISSION LINE ROUTE

FIGURE 2E

| DATE FEB 2009 | DWG. No. | R 1 |
|---|---|---|

SIGMA ENGINEERING LTD

Y3095

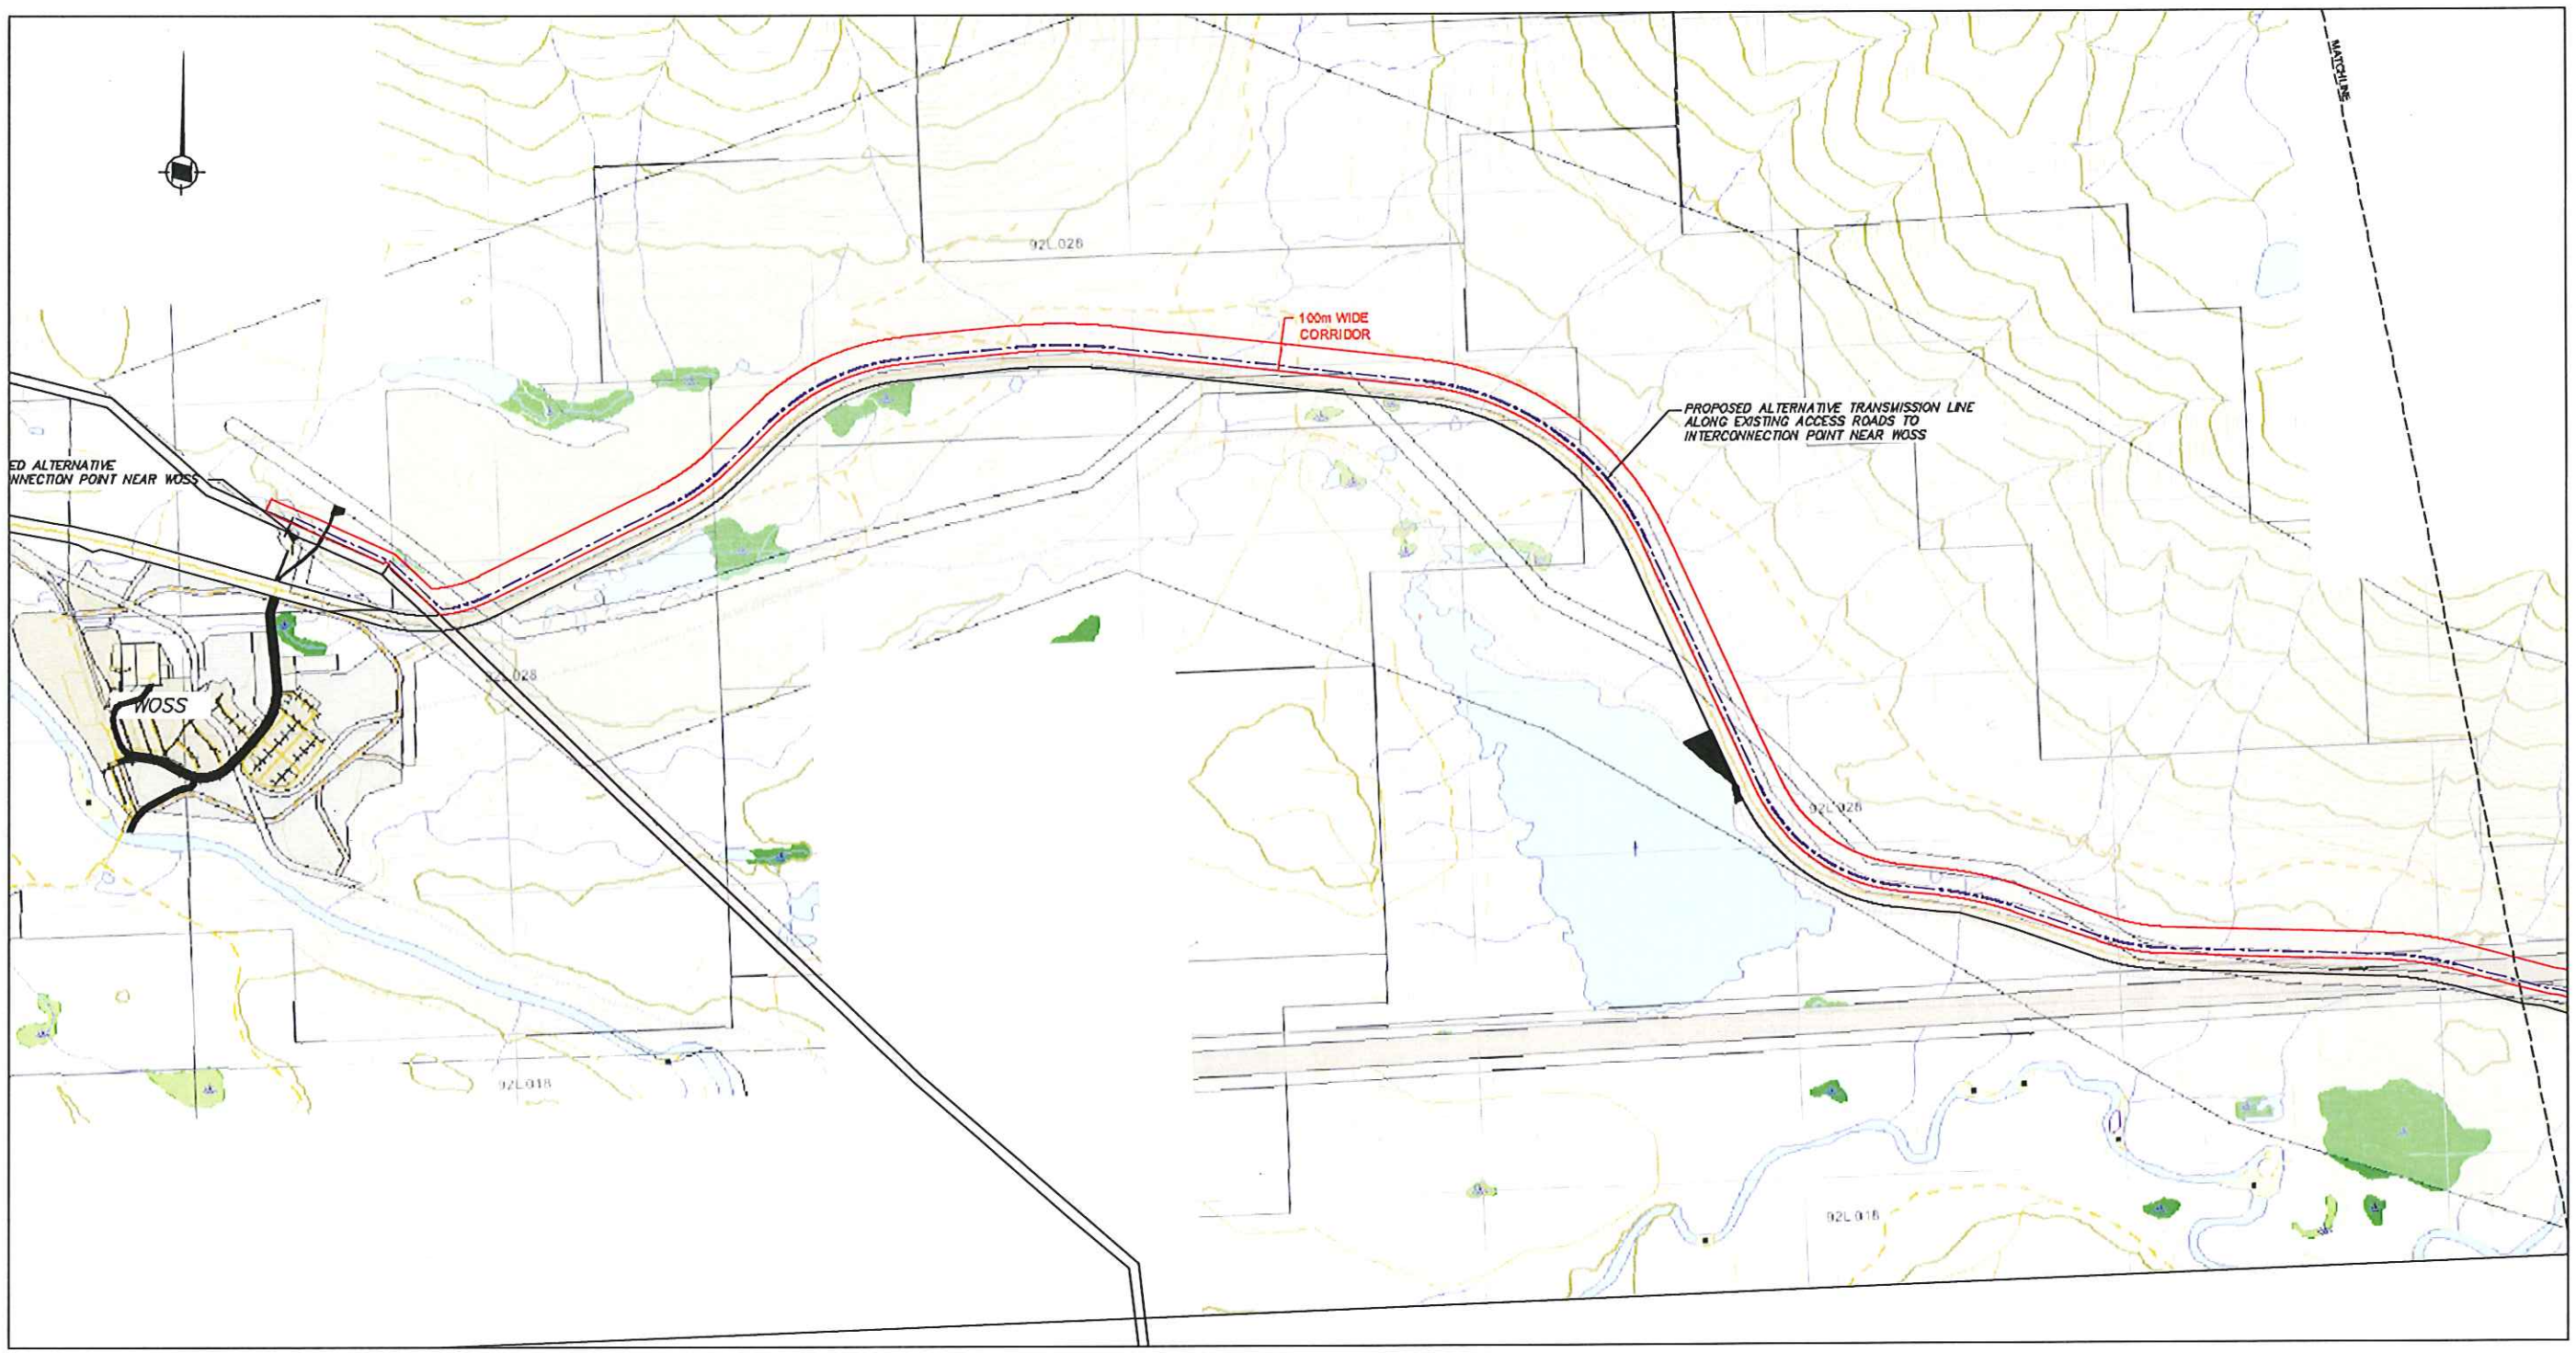


BASE MAP: COMPILED FROM BC ONLINE CADASTER IMAGES

SCALE 0 250 500 750 1000 metres

SYNEX ENERGY RESOURCES LTD.

NAKA CREEK POWERLINE

CROWN LAND APPLICATION AREA
ALTERNATE TRANSMISSION LINE ROUTE

FIGURE 2F

| DATE FEB 2009 | DWG. No. | R 1 |
|---|---|---|

SIGMA ENGINEERING LTD

Y3095