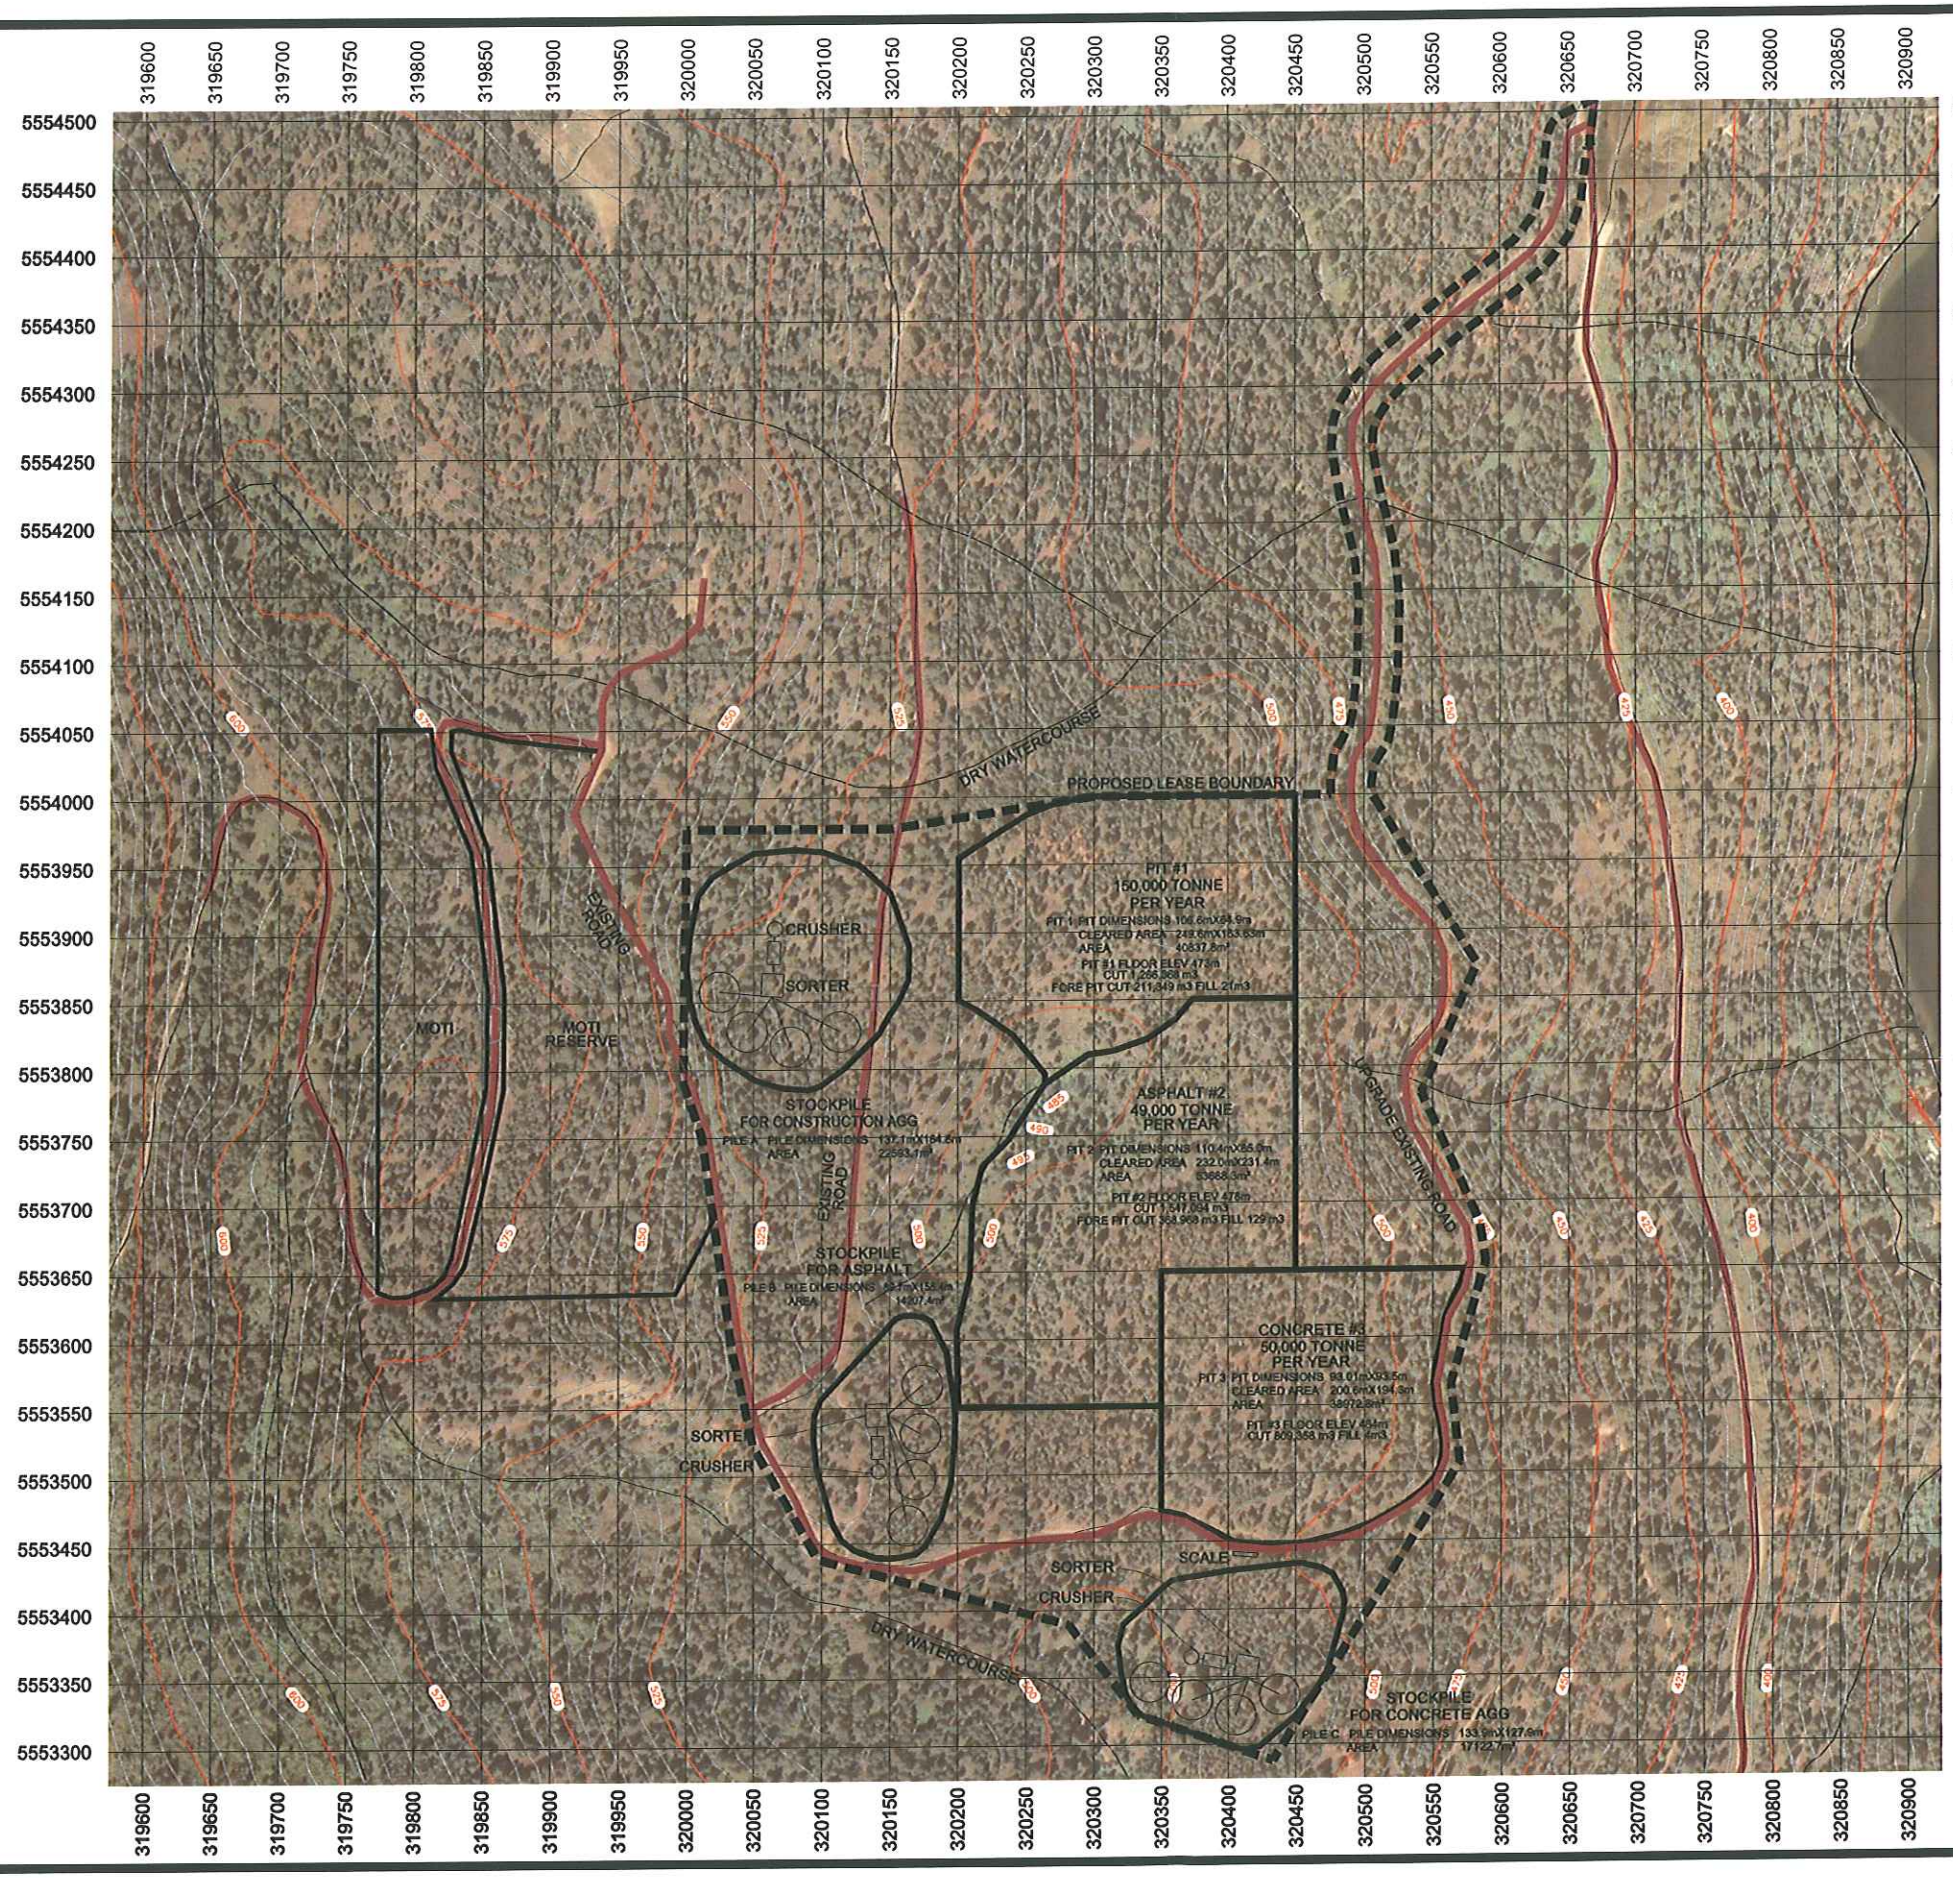

General Notes

BOUNDARY AREA 343202m²

PIT 1	PIT DIMENSIONS	106.6mX64.9m
	CLEARED AREA	249.6mX163.63m
	AREA	40837.8m²
PIT 2	PIT DIMENSIONS	110.4mX85.0m
	CLEARED AREA	232.0mX231.4m
	AREA	53658.3m²
PIT 3	PIT DIMENSIONS	93.01mX93.5m
	CLEARED AREA	200.6mX194.3m
	AREA	38972.8m²
PILE A	PILE DIMENSIONS	137.1mX164.8m
	AREA	22593.1m²
PILE B	PILE DIMENSIONS	89.7mX158.4m
	AREA	14207.4m²
PILE C	PILE DIMENSIONS	133.9mX127.9m
	AREA	17122.7m²

EXISTING ROAD

PROPOSED ROAD

PRELIMINARY

acEagle

No.	Revision/Issue	Date

DESIGNED BY D.K.A.
DRAWN BY C.J.B.
CHECKED BY J.C.C.
APPROVED BY D.K.A.

acEagle
AC EAGLE ENTERPRISES LTD.
1425 Pearson Place
Kamloops, BC V1S 1J9
Tel (250) 372-2149
Fax (250) 374-2129
www.acegle.ca

CANADIAN AGGREGATES INC. AND WESTBANK FIRST NATION

CROWN LEASE

DEVELOPMENT PLAN

-20 0m 20 40 60 80 100
1:2500

Job Number 1021-001-01	Sheet 4
Date 2010-01-22	
Scale 1:2500	