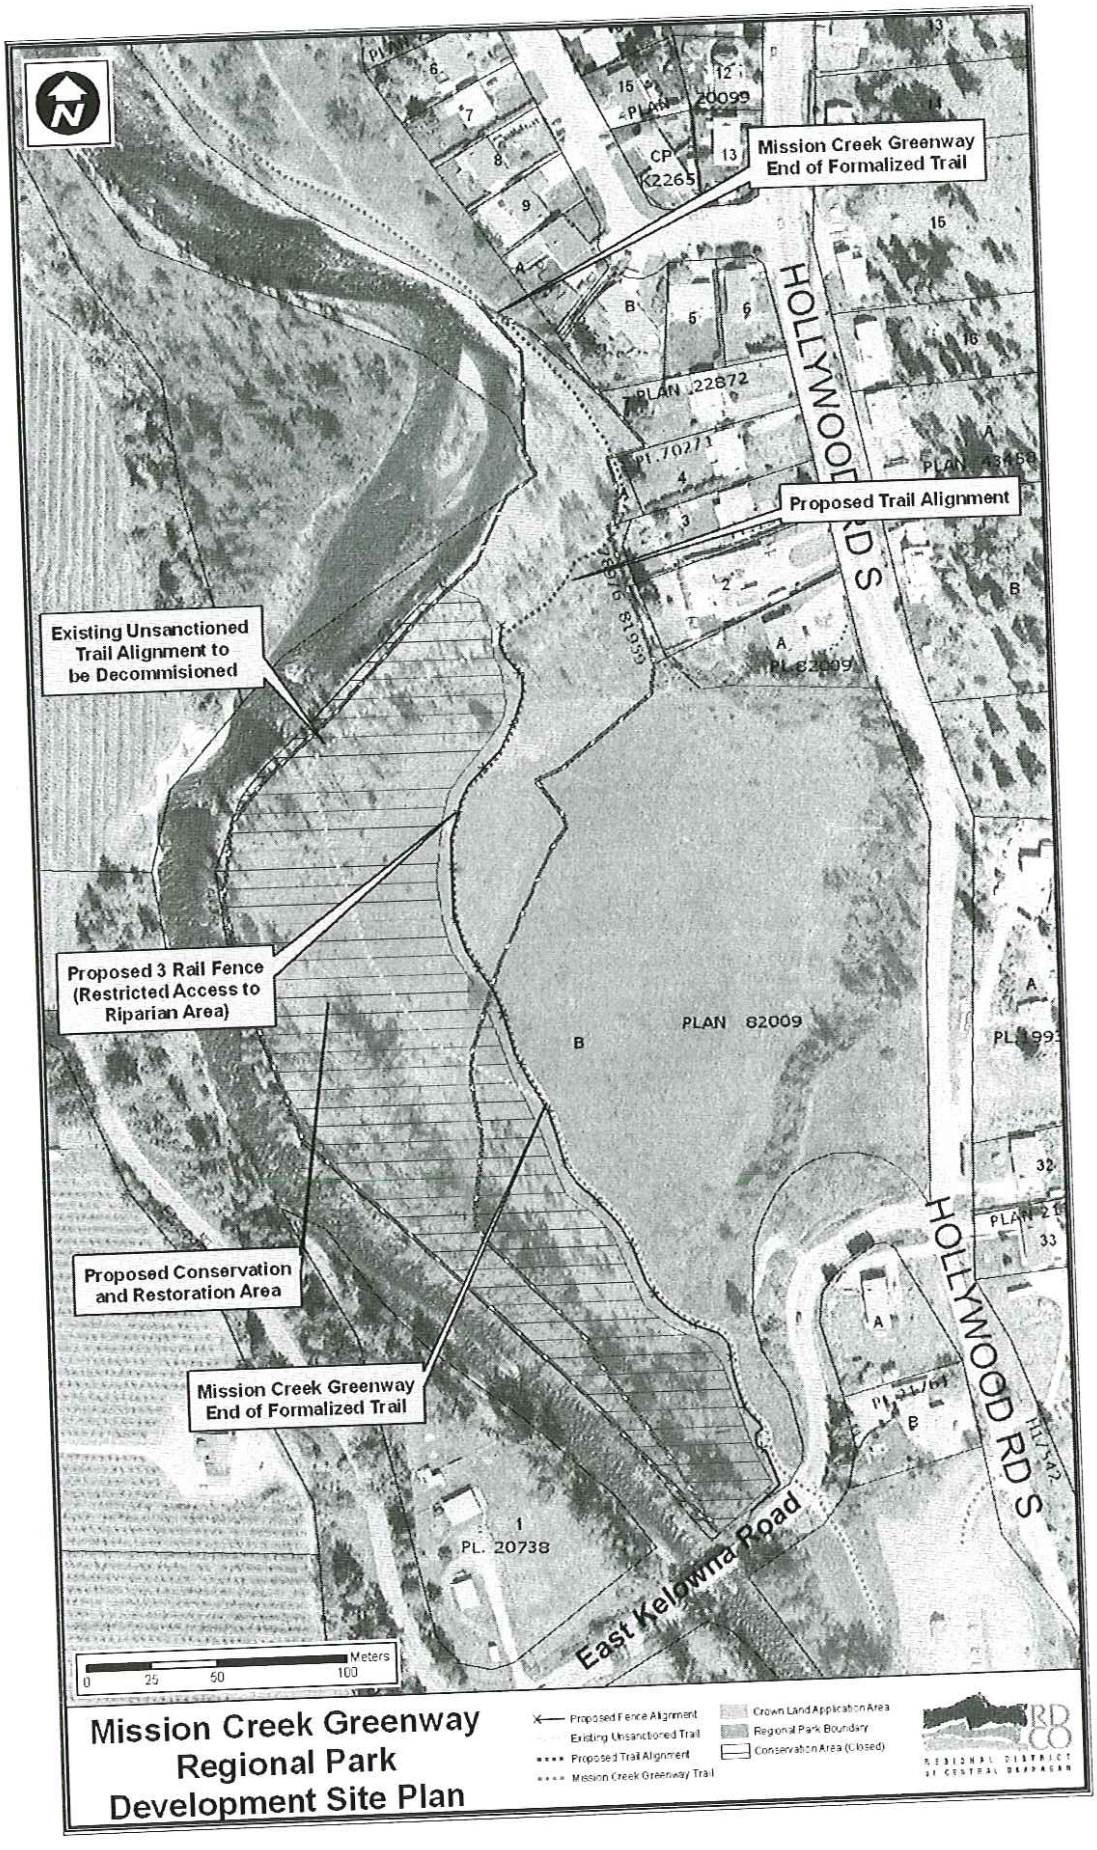
Mission Creek Greenway
End of Formalized Trail
HOLLYWOOD RD S
Proposed Trail Alignment
Existing Unsanctioned
Trail Alignment to
be Decommisioned
Proposed 3 Rail Fence
(Restricted Access to
Riparian Area)
PLAN 82009
Proposed Conservation
and Restoration Area
Mission Creek Greenway
End of Formalized Trail
East Kelowna Road
PL. 20738
Meters
0 25 50 100
Mission Creek Greenway
Regional Park
Development Site Plan
Proposed Fence Alignment
Existing Unsanctioned Trail
Proposed Trail Alignment
Mission Creek Greenway Trail
Crown Land Application Area
Regional Park Boundary
Conservation Area (Closed)
RD CO
REGIONAL DISTRICT OF CENTRAL OKANAGAN