
THIS DRAWING SHALL NOT BE REPRODUCED IN ANY MANNER, OR FOR ANY PURPOSE, EXCEPT BY WRITTEN PERMISSION OF CANADIAN PROJECTS LIMITED AND IS PROTECTED BY COPYRIGHT LAW. © 2011 THIS DRAWING MUST BE STAMPED, SIGNED AND DATED TO BE APPROVED FOR CONSTRUCTION. VOID ALL DRAWINGS BEARING AN EARLIER DATE OR REVISION NUMBER.

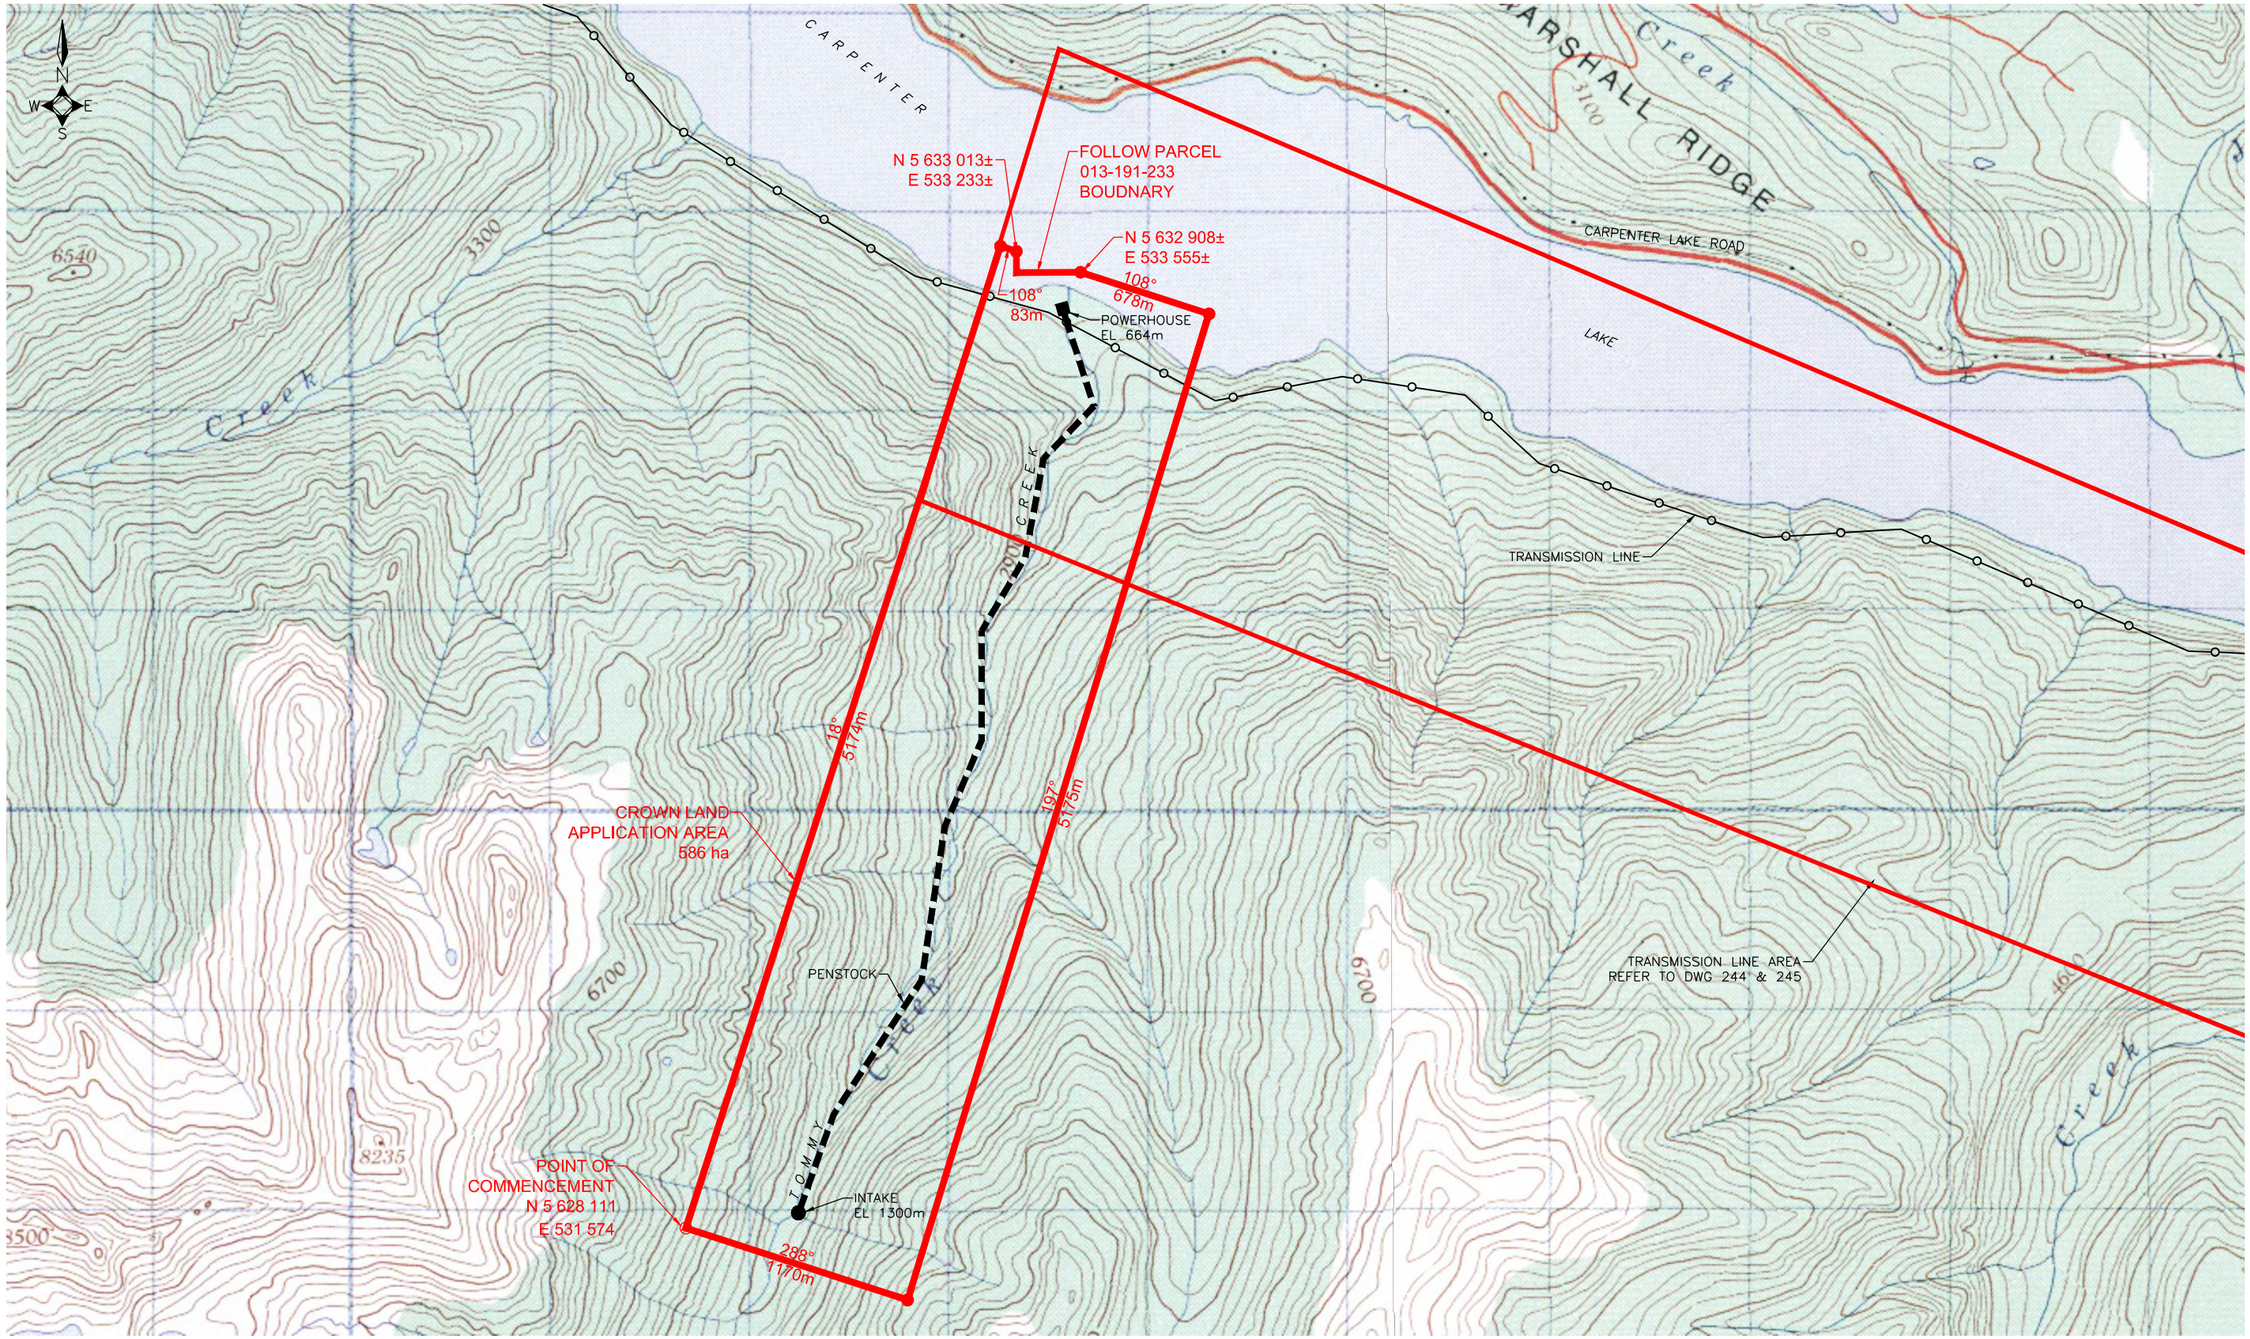

PLAN
1:30 000

NOTES

1. ALL DIMENSIONS ARE IN MILLIMETRES AND ELEVATIONS IN METRES, UNLESS NOTED OTHERWISE.
2. BASE MAPPING FROM BRITISH COLUMBIA 1:50 000 SCALE NTS TOPO MAPS: – 92J15, 92J16
3. ALL COORDINATES ARE UTM ZONE 10 NAD83.
4. LAYOUTS PREPARED FROM LAND TENURE INFORMATION PROVIDED BY BLUEARTH RENEWABLES INC. ON JULY 27, 2011.
5. ALL BEARINGS ARE CLOCKWISE FROM GRID NORTH.

SCALE 1:30 000
0 300 600 900 1200 1500
METRES

REV	Y	M	D	REVISION DESCRIPTION	DES	CHK	DRN	CHK
B	11	10	04	REVISED TENURE AREA	ADF	RJS	ADF	CPB
A	11	08	12	NEW DRAWING	CPB	RJS	DMB	ADF

Canadian Projects Limited
CALGARY, ALBERTA

BLUEARTH RENEWABLES INC.

TOMMY HYDRO PROJECT
PROJECT - GENERAL
CROWN LAND APPLICATION AREA
PLAN

PROJECT NUMBER 1051-004
CADD NUMBER 4.3.009
DRAWING NUMBER 242