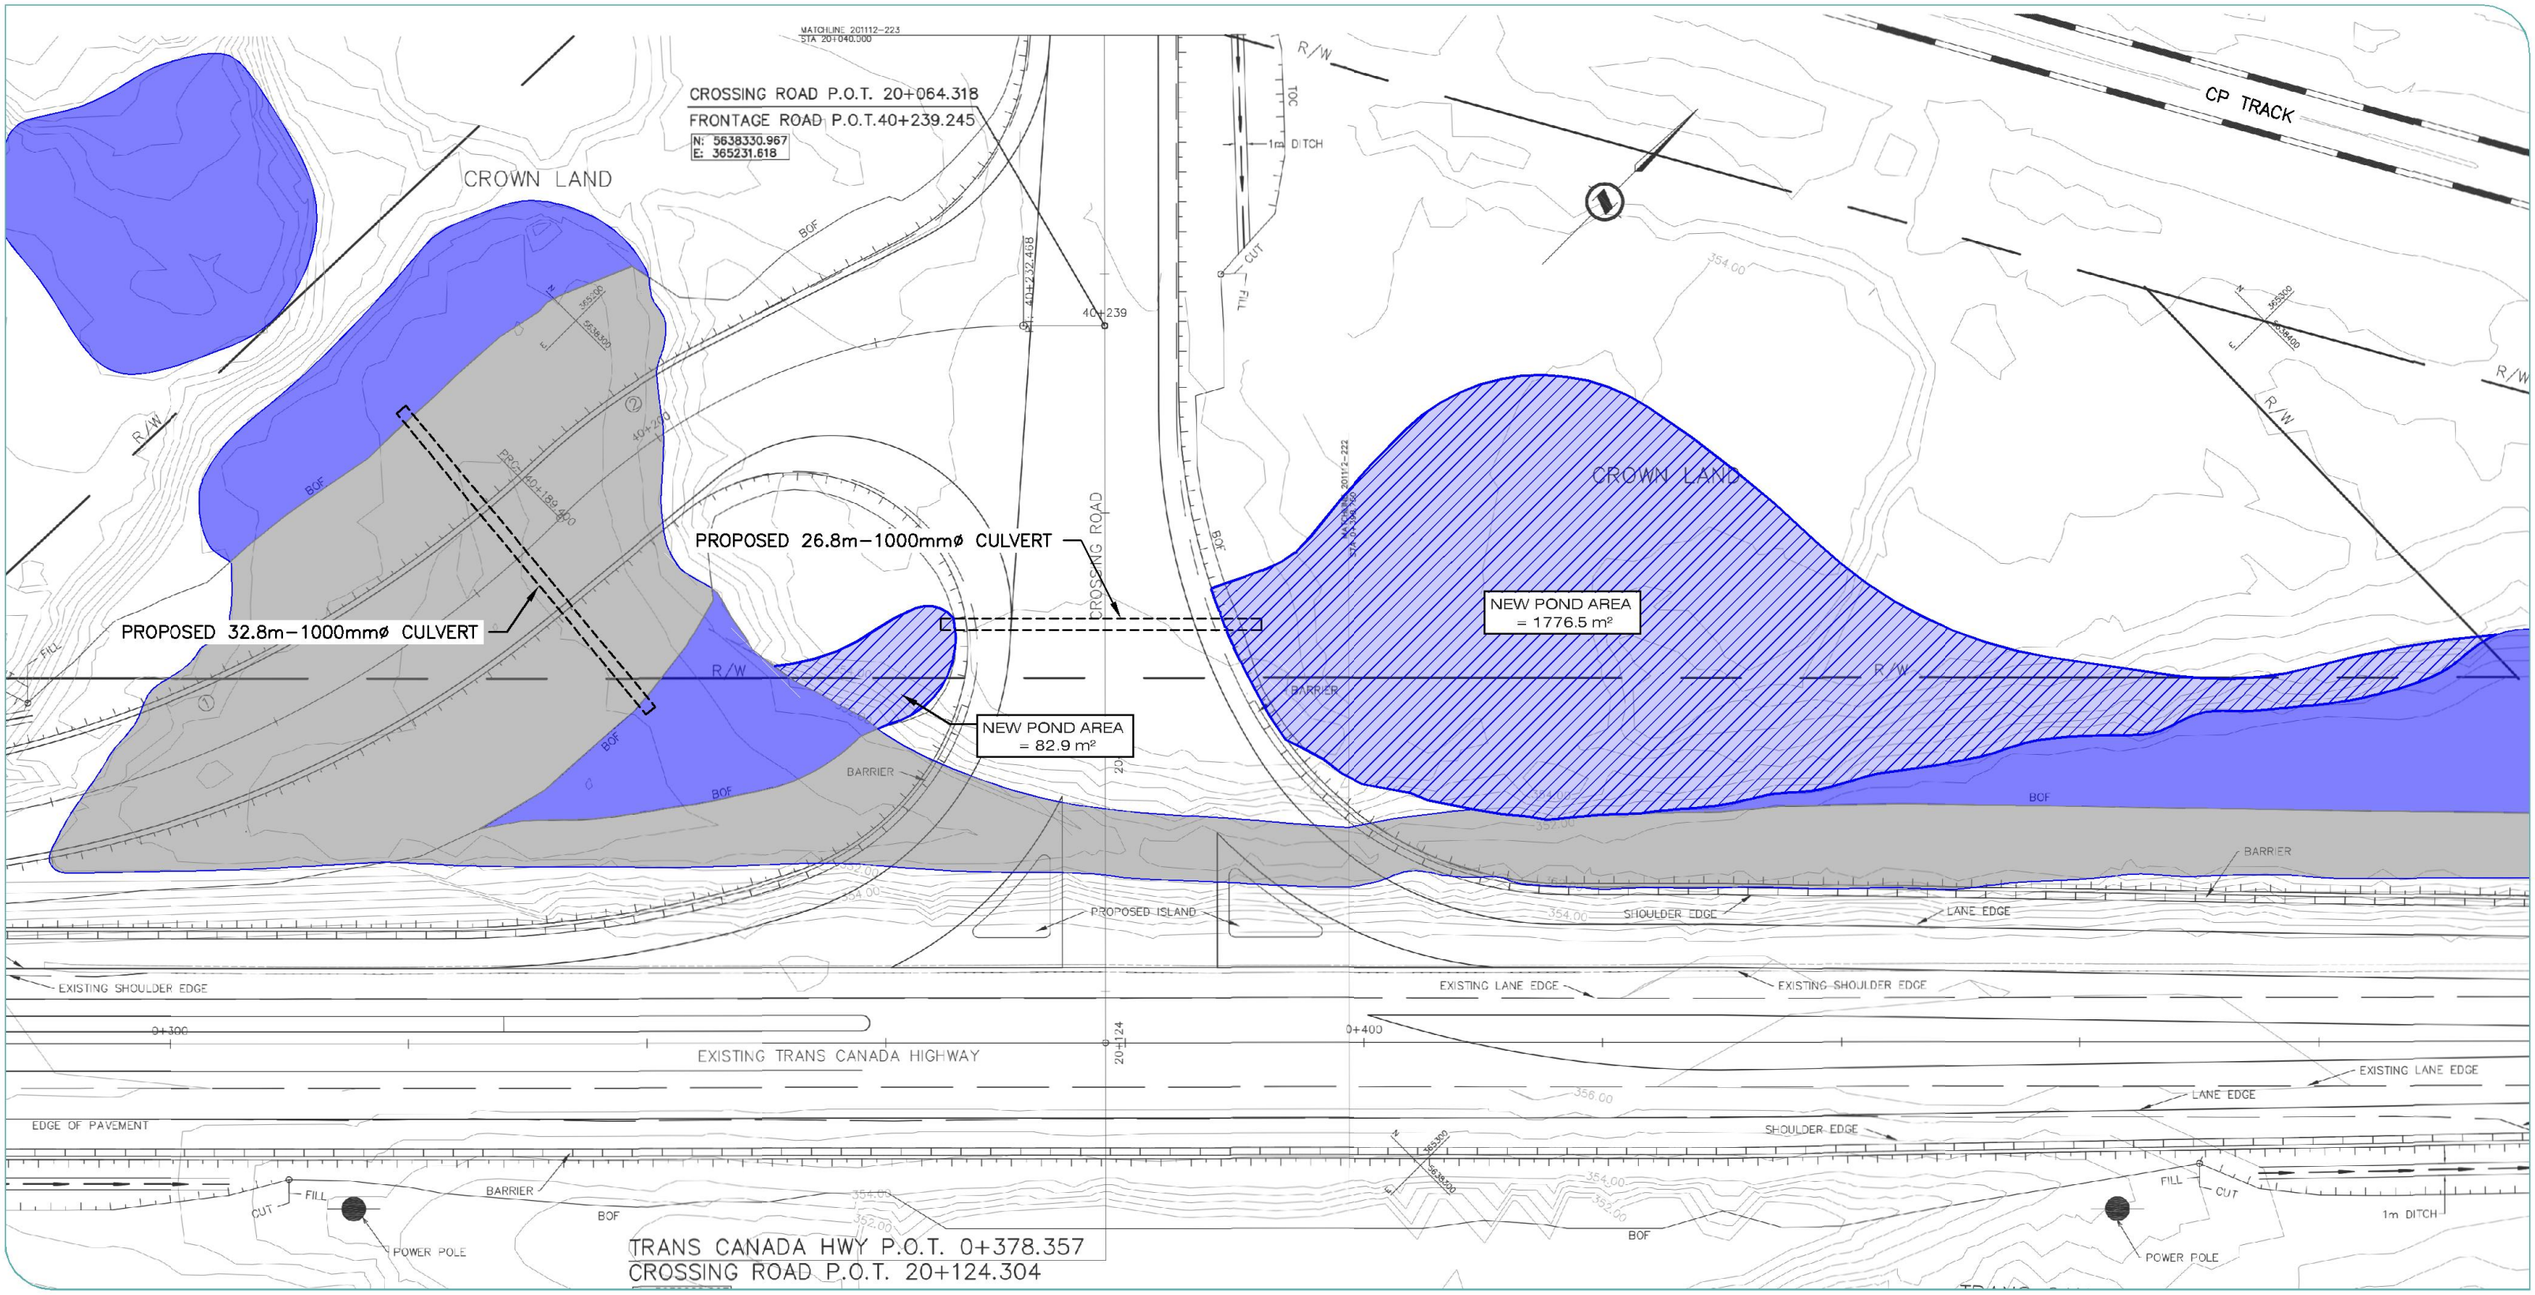

SOLSQUA CROSS ROAD
SHUSWAP SUB

PLAN VIEW
FIGURE 1

CANADIAN PACIFIC

OPEN WATER AREAS (BOTH PAGES) = 3608.1 m²	PROPOSED CULVERT
AREAS OF IMPACT (BOTH PAGES) = 2883.9 m²	NEW POND
TOTAL POND AREA (BOTH PAGES) = 6492.0 m²	

DILLON CONSULTING

MAP/DRAWING INFORMATION
Original drawing provided by Hatch Mott MacDonal ld

CREATED BY: MZO
CHECKED BY: TRW
DESIGNED BY: TRW

SCALE 1:500

File Location:
g:\cad\126702\00-general\126702-00-gen-fig-design.dwg
December, 10, 2012 11:31 AM

PROJECT #: 12-6702 STATUS: DRAFT DATE: NOVEMBER 2012