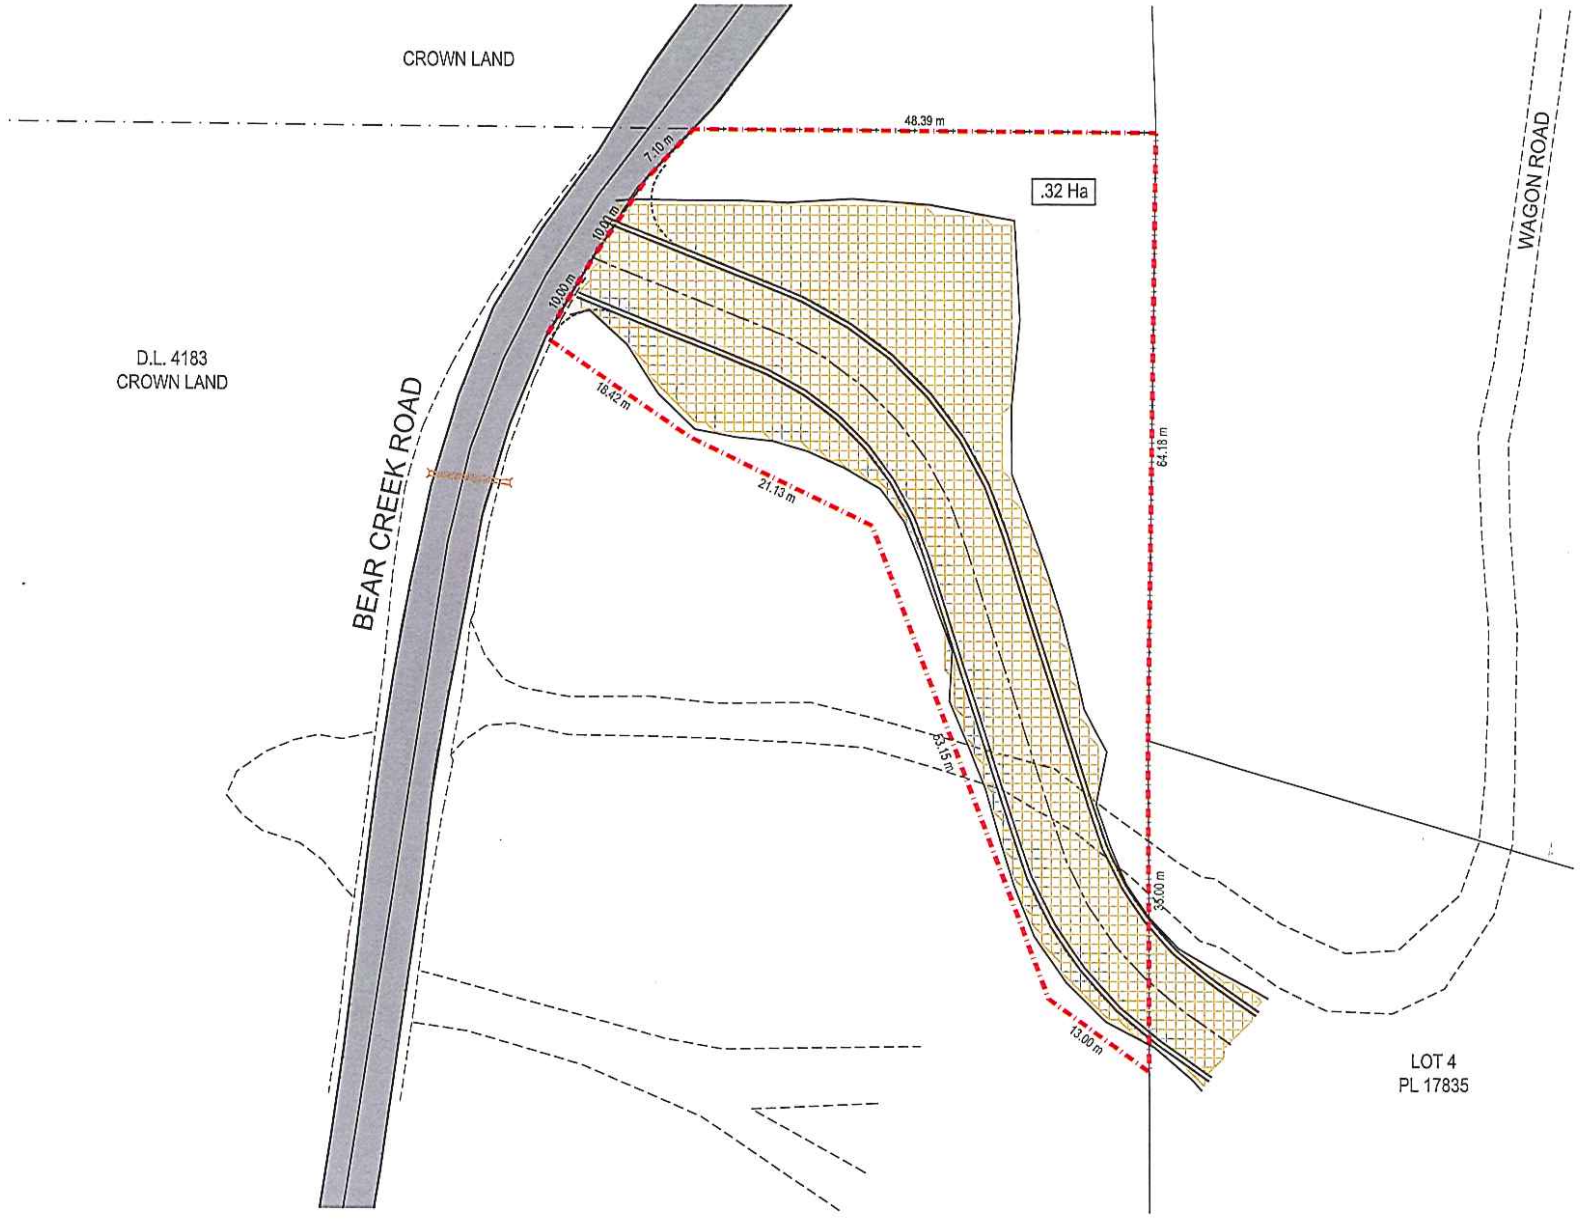


N

No. Date Description

REVISIONS

NEW TOWN
ARCHITECTURE
URBAN PLANNING

1450 PANDOSY STREET
KELOWNA, BC V1Y 1P3
P: 250-860-8185
F: 250-860-0985
www.newtownservices.net

project title
KNIGHTS GATE
PROPERTY'S LTD.

Project no. 1481

File no.

drawing title
CROWN LAND APPLICATION
FOR SUBDIVISION

designed	K.F.	drawn	W.J.Z.
scale	1:500	plotted	2013-07-04
revision		figure no.	