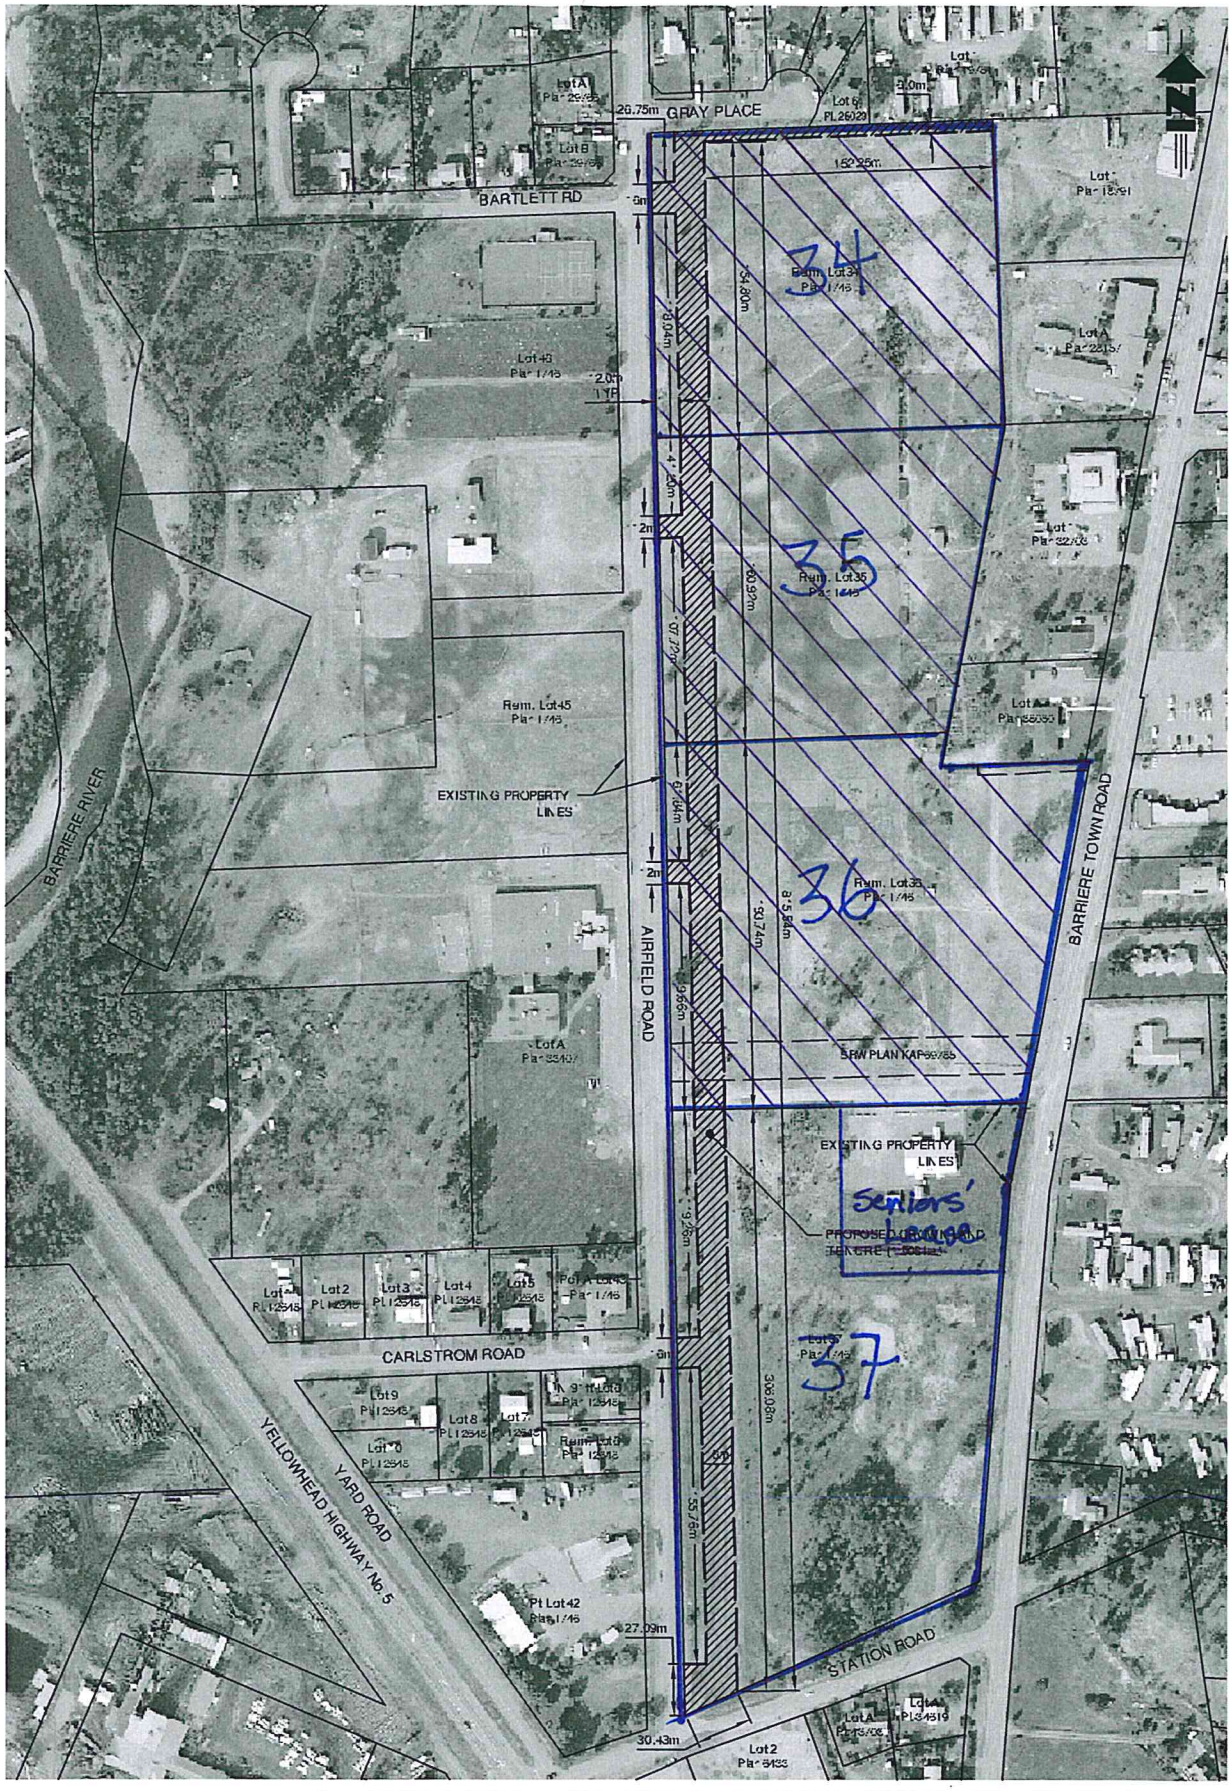

DISTRICT OF BARRIERE

CROWN LAND TENURE APPLICATION LOCATION AND SITE PLAN

TRUE CONSULTING

DESIGN BY:	D.J.K
SCALE:	1:2000
DWG NO:	FIG. 1
REV:	
DRAWN BY:	J.K
DATE:	OCTOBER 2012

346-164

FILE: I:\projects\346\346-164\01_drawings\01_layout\346-164.dwg