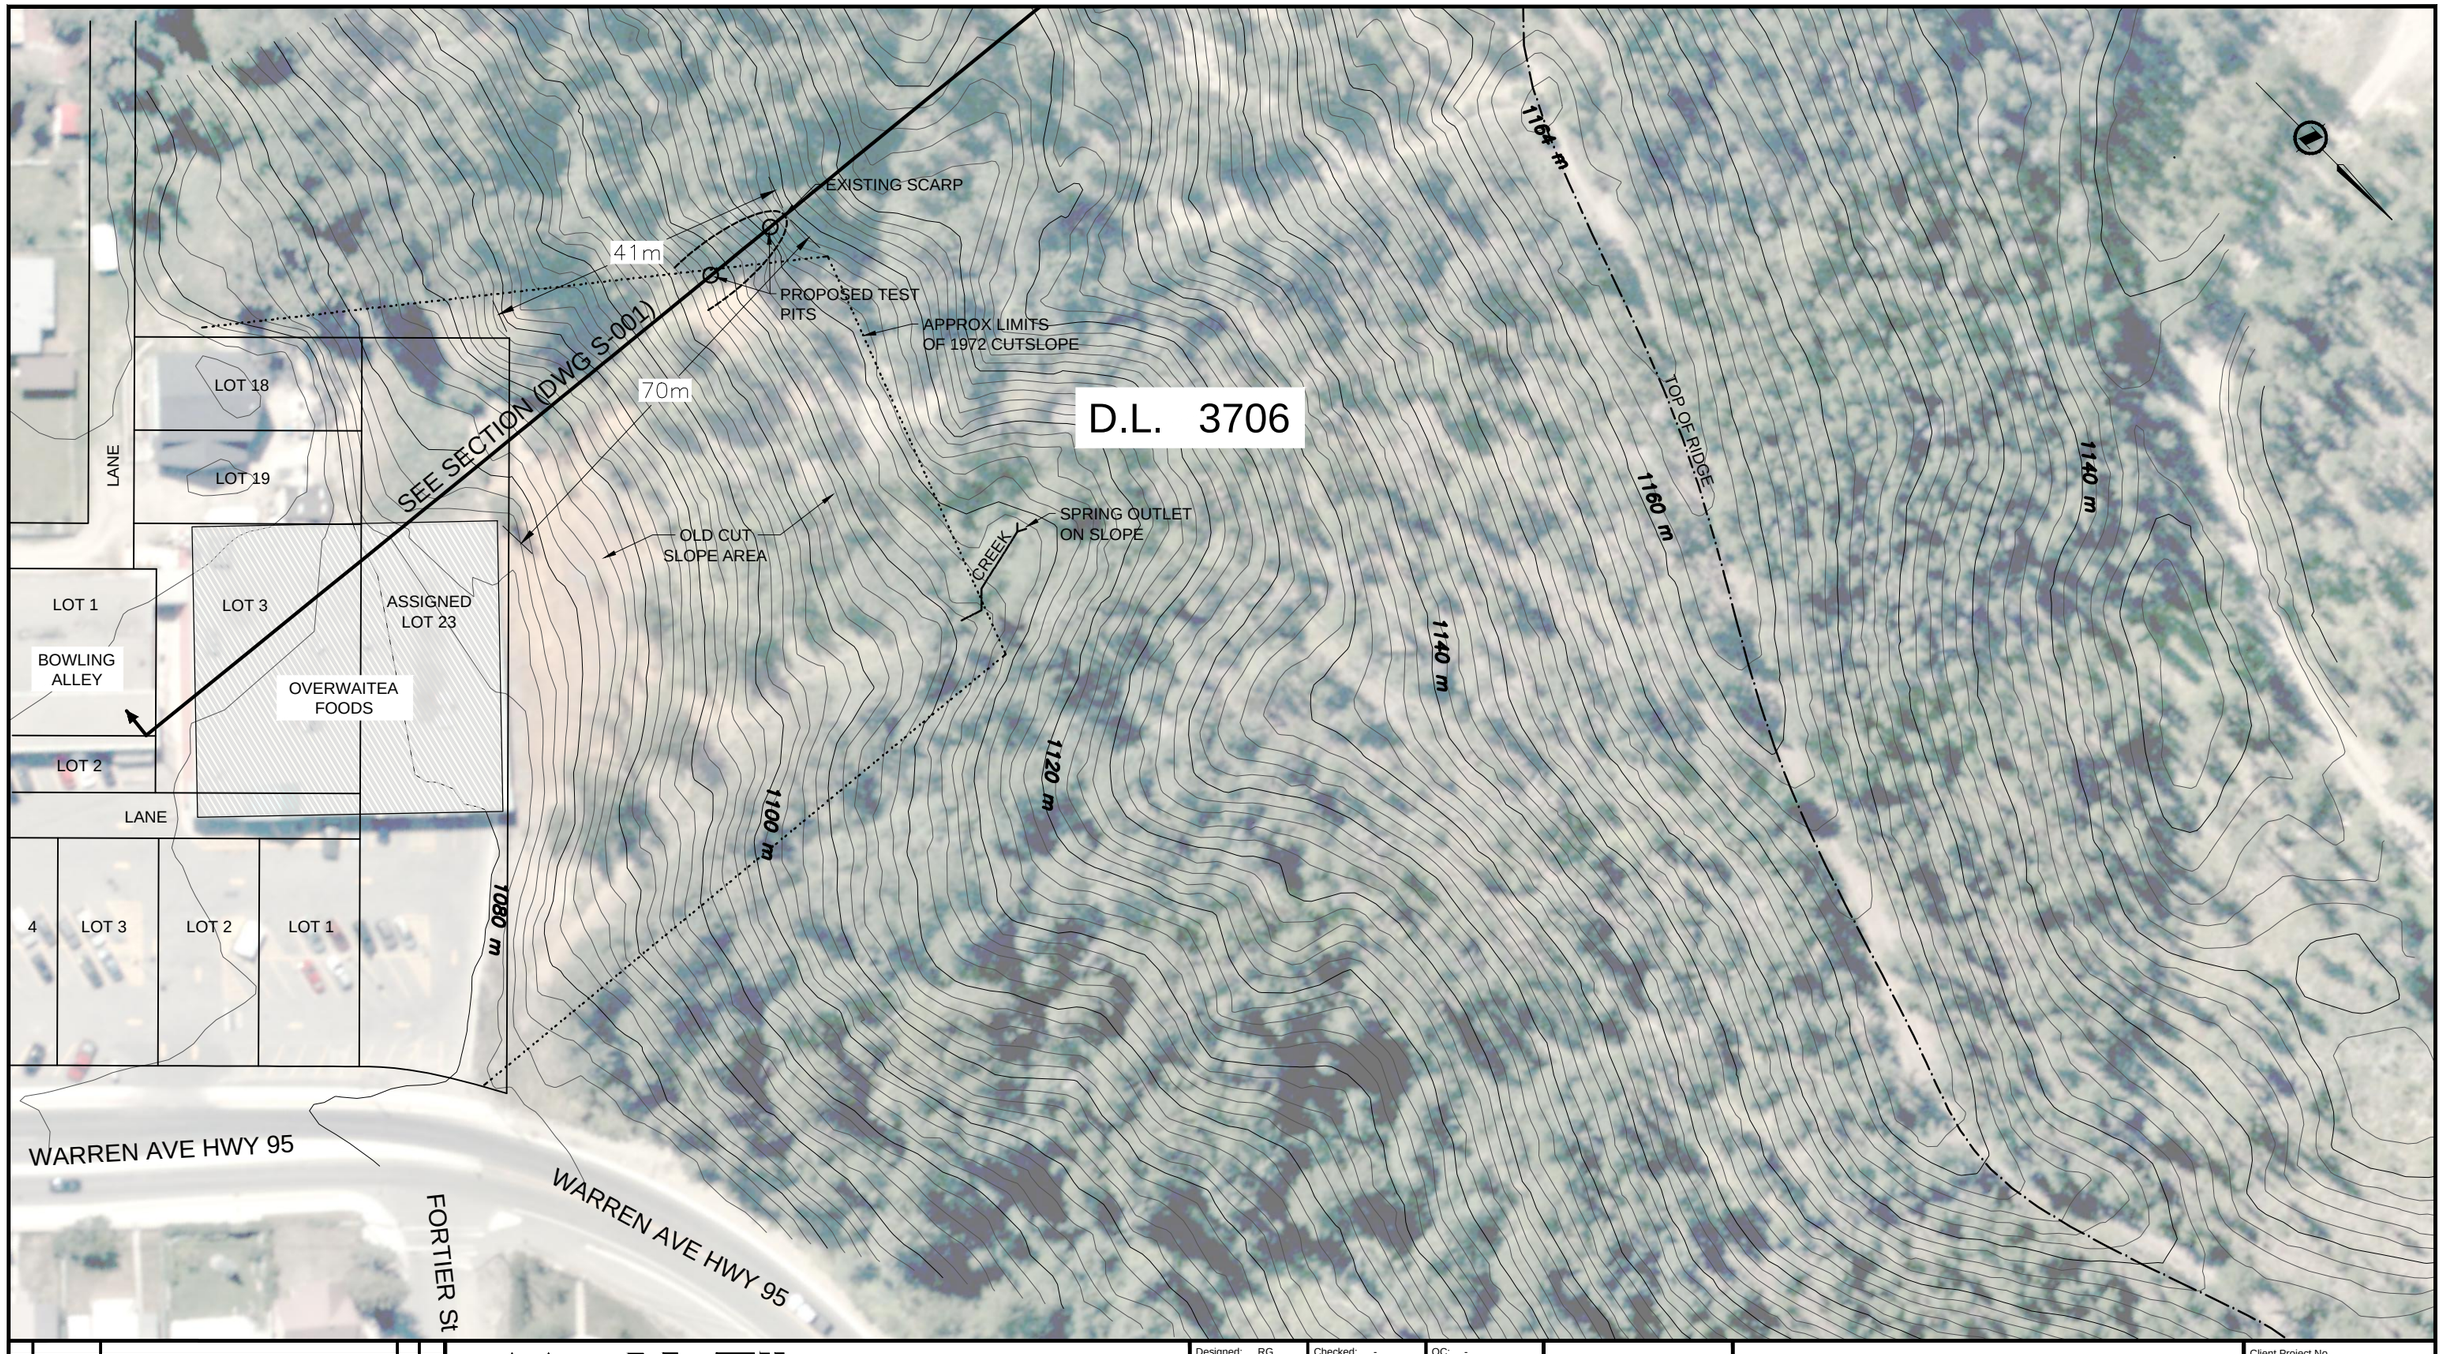

No.	Date	Revision	Dr.	Ck'd
0	-	-	DP	RG

McElhanney

McElhanney Consulting Services Ltd.

SUITE 200, 42-8TH AVE S.
CRANBROOK BC V1C 2K3
www.mcelhanney.com

PH (250) 489-3013
FAX (250) 489-4522
TOLL FREE (866) 451-2229

Designed: RG | Checked: - | QC: -

Drawn: DP | DATE: -

IMAGERY AND CONTOURS (1M)
BY McELHANNEY, 2012.

Approved Sealed

SITE PLAN

SLOPE REVIEW
OVERWAITEA KIMBERLEY

Client Project No: 0033

SCALE: 1:800

MCSL Project No.: 2441-00233-00

Drawing No.: P-001

Sheet 1 of 1

Revision 0

Destroy all prints bearing previous number