Fintry Queen - Penticton
Drw 1 Nov. 27/14
Framing details
New access structure
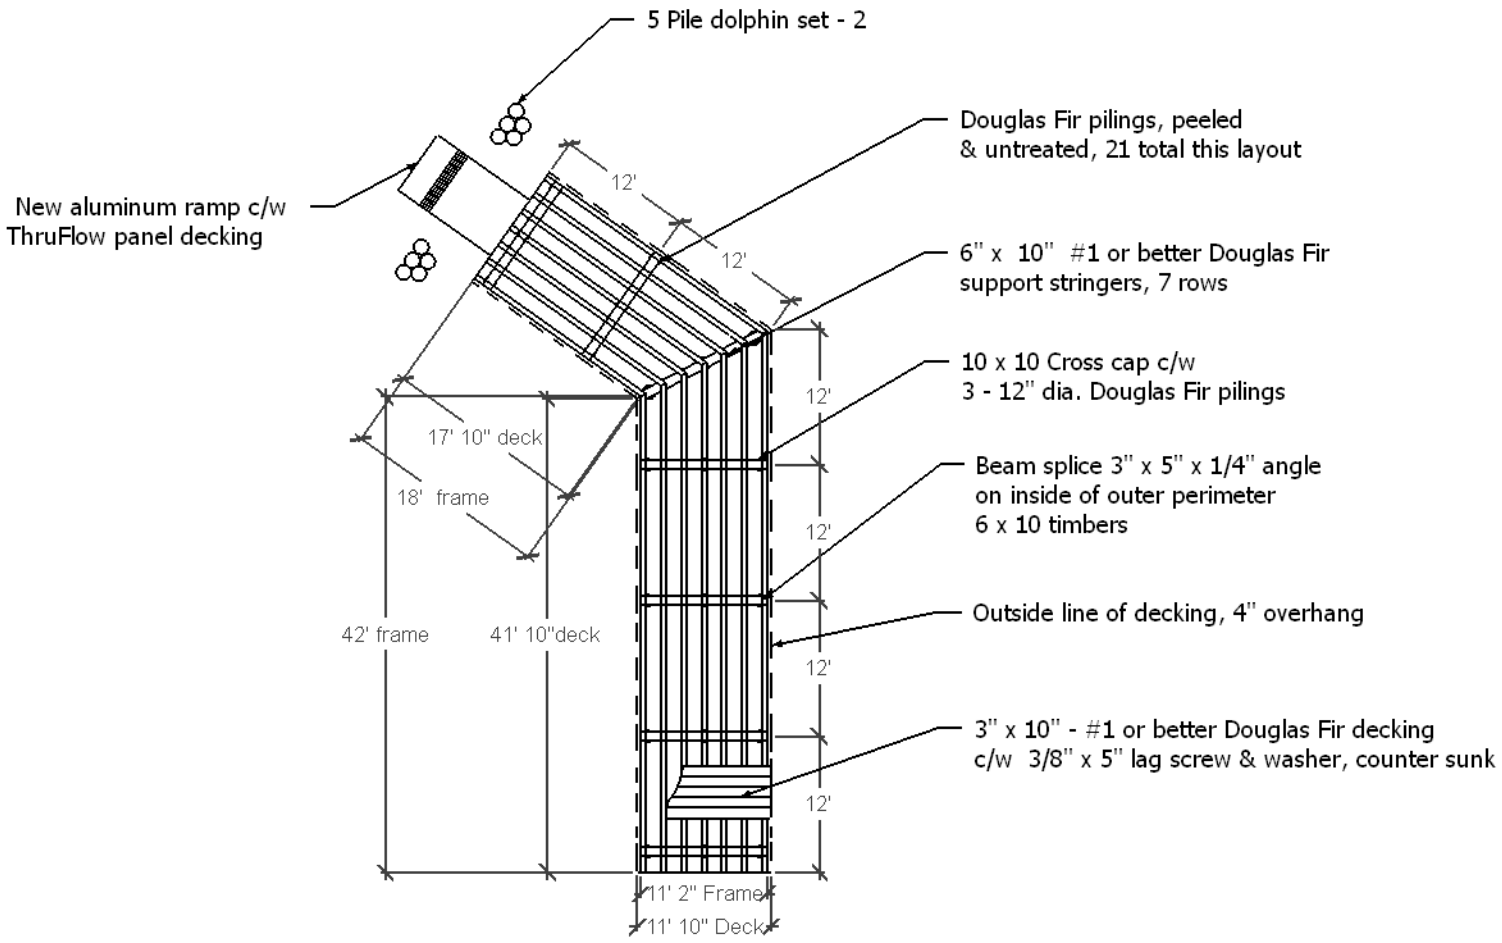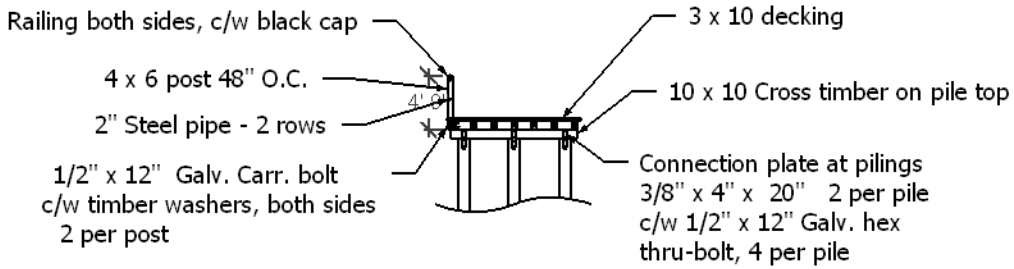
Lay out #2