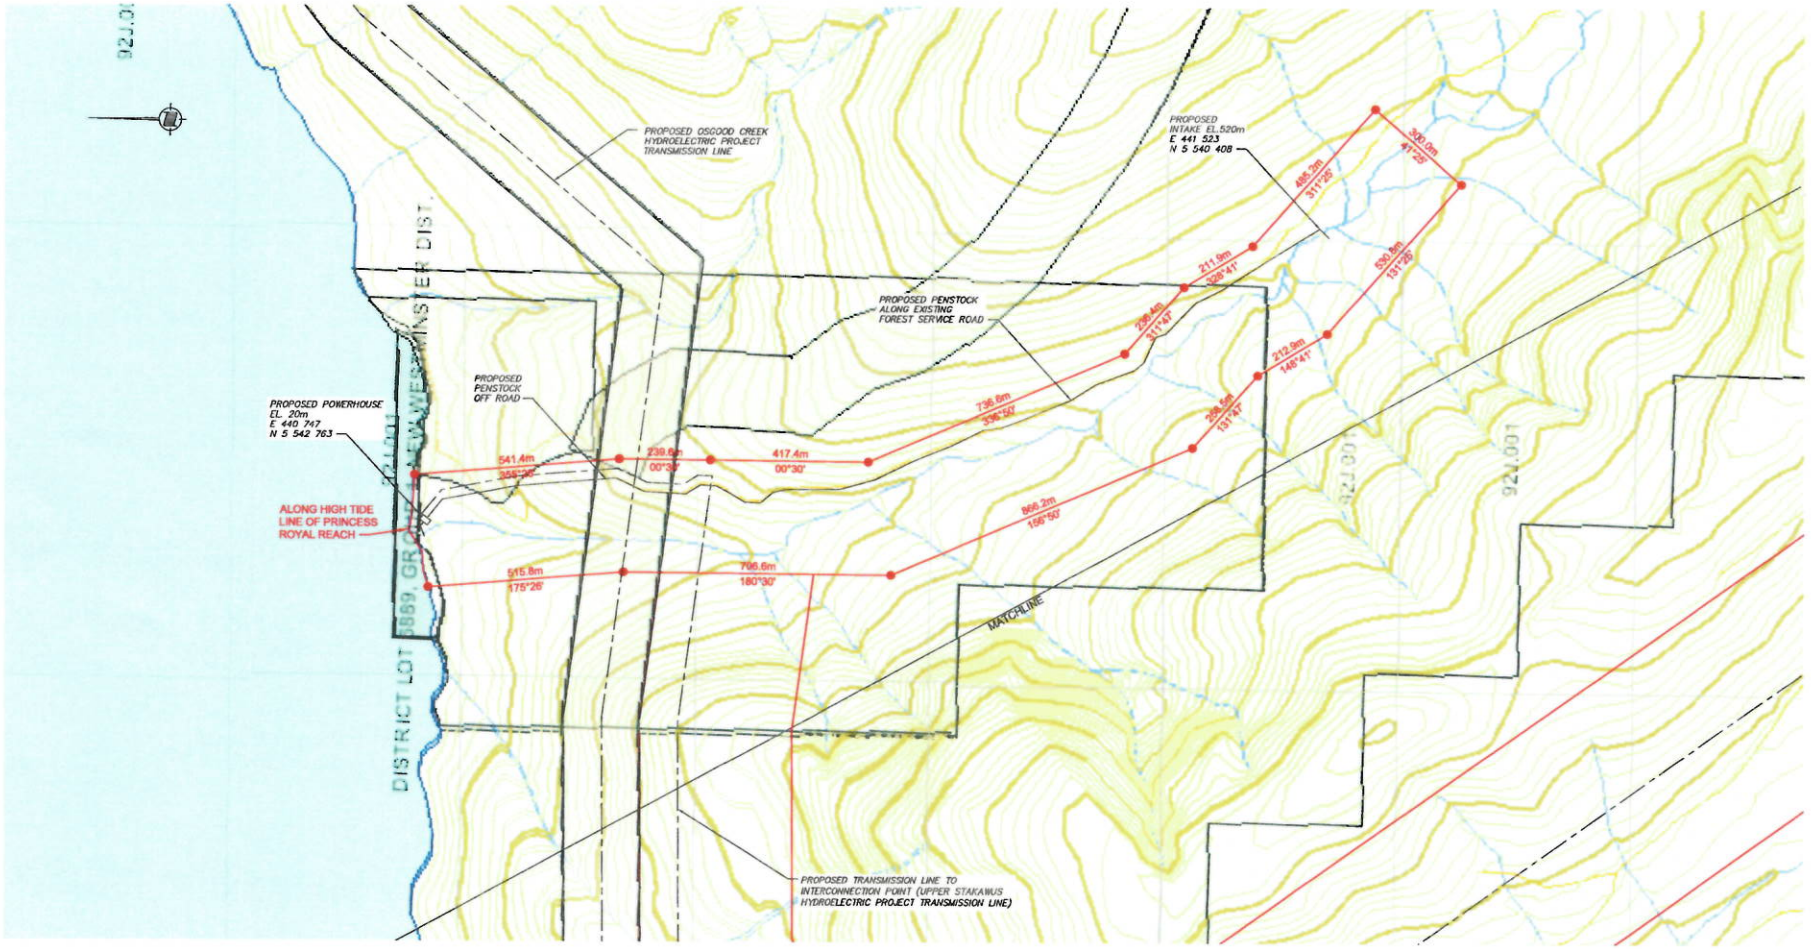


CROWN LAND APPLICATION AREAS:

INTAKE, PENSTOCK, POWERHOUSE = 89.8 ha

TRANSMISSION LINE = 1173.9 ha

TOTAL = 1263.7 ha

BASE MAP: COMPILED FROM BC ONLINE CADASTER IMAGES.

SCALE 0 125 250 375 500 metres


SIGMA ENGINEERING LTD

ZZ CREEK (TRIBUTARY TO PRINCESS ROYAL REACH) HYDROELECTRIC PROJECT

CROWN LAND APPLICATION AREAS

FIGURE 9A


DATE	DWG. No.	R
APR 2015		0

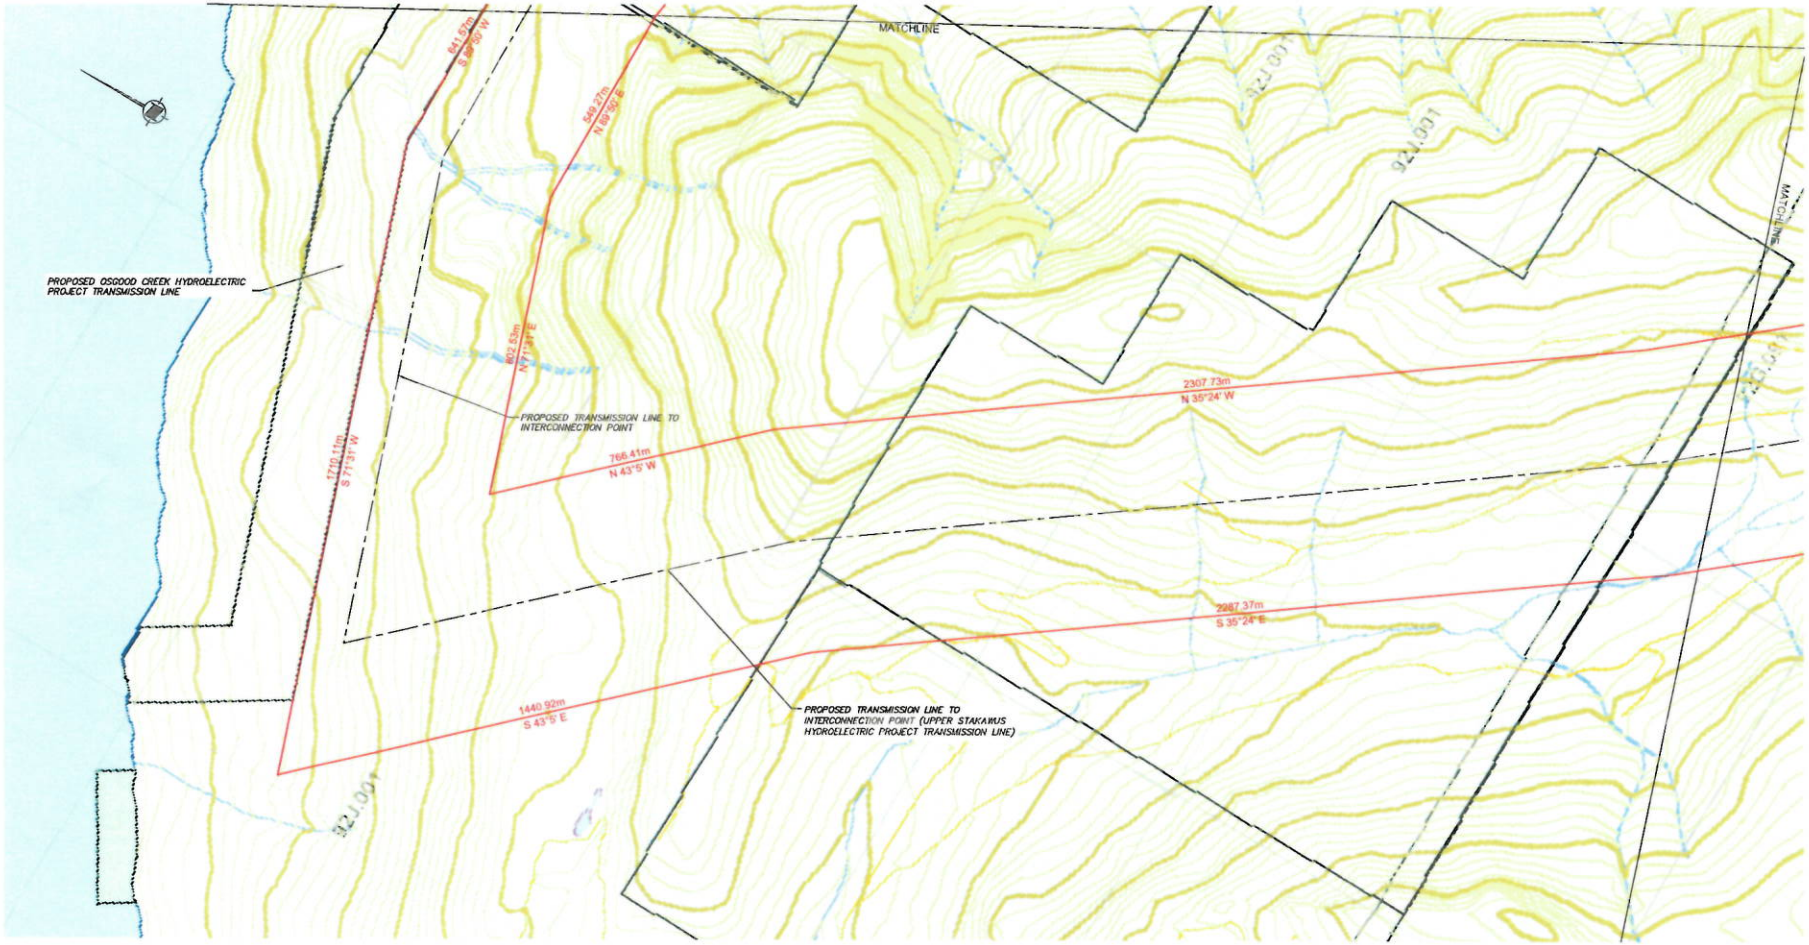

BASE MAP: COMPILED FROM BC ONLINE CADASTER IMAGES.

SCALE 0 125 250 375 500 metres


SIGMA ENGINEERING LTD		
ZZ CREEK (TRIBUTARY TO PRINCESS ROYAL REACH) HYDROELECTRIC PROJECT CROWN LAND APPLICATION AREAS TRANSMISSION LINE FIGURE 9B		
DATE APR 2015	DWG. No.	R 0

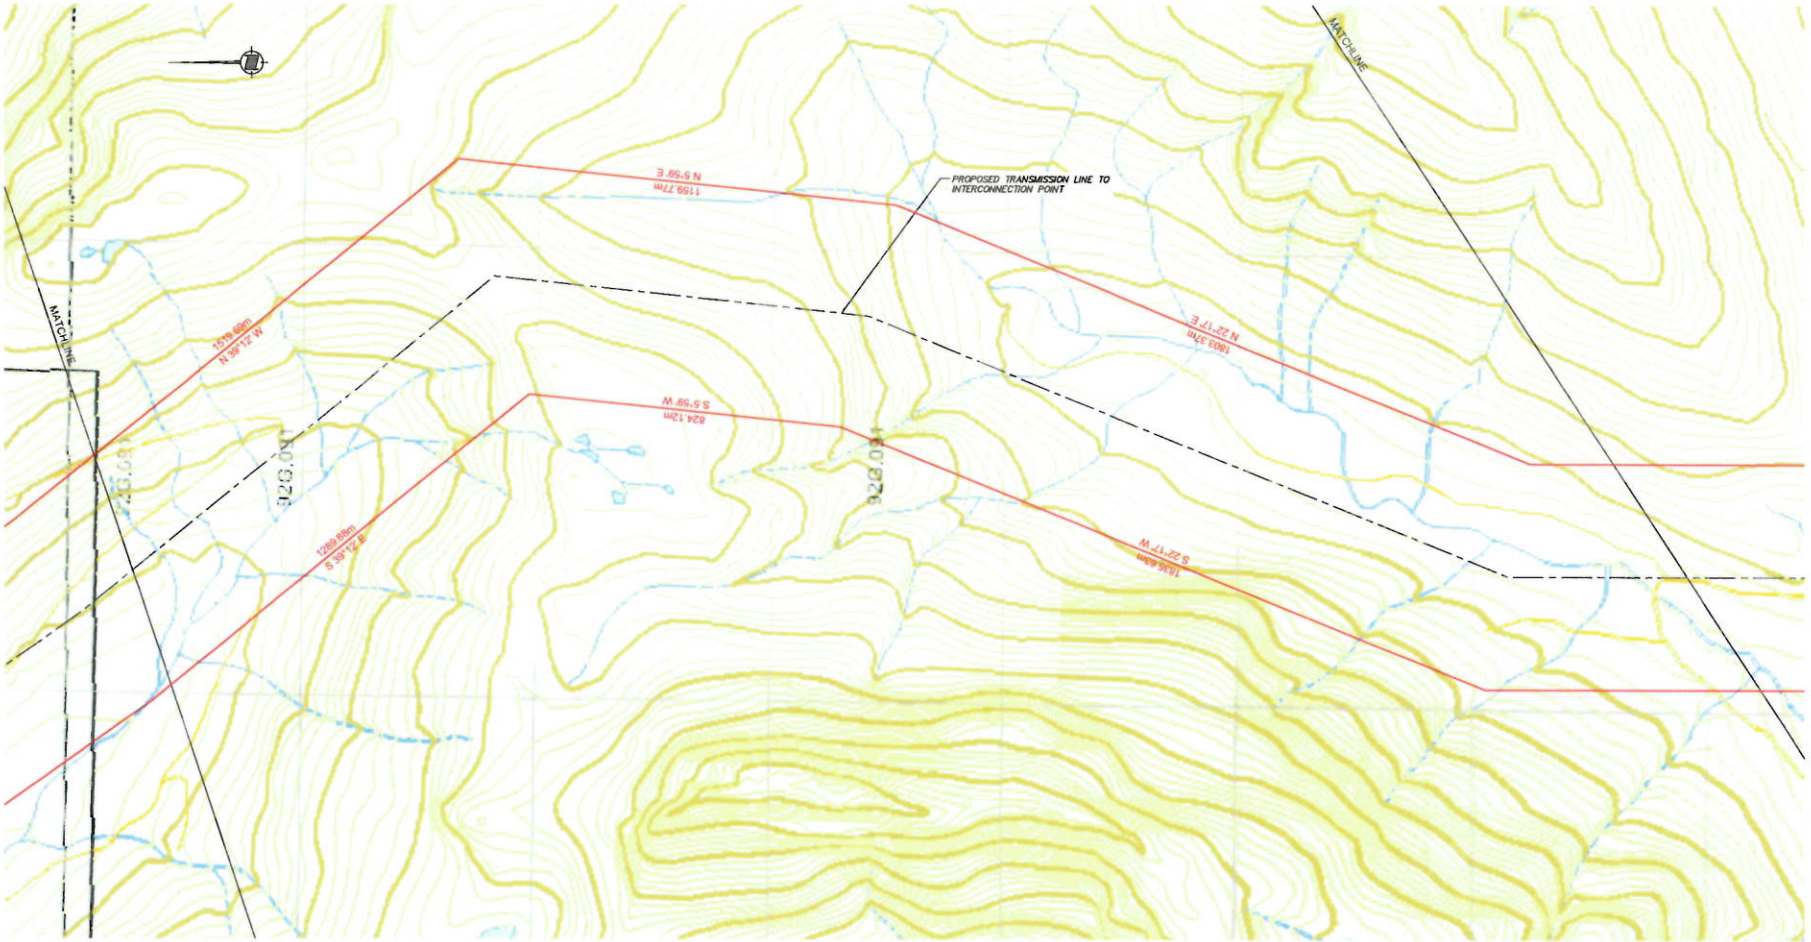

BASE MAP: COMPILED FROM BC ONLINE CADASTER IMAGES.

SCALE 0 125 250 375 500 metres


SIGMA ENGINEERING LTD		
ZZ CREEK (TRIBUTARY TO PRINCESS ROYAL REACH) HYDROELECTRIC PROJECT CROWN LAND APPLICATION AREAS TRANSMISSION LINE FIGURE 9C		
DATE APR 2015	DWG. No.	R 0

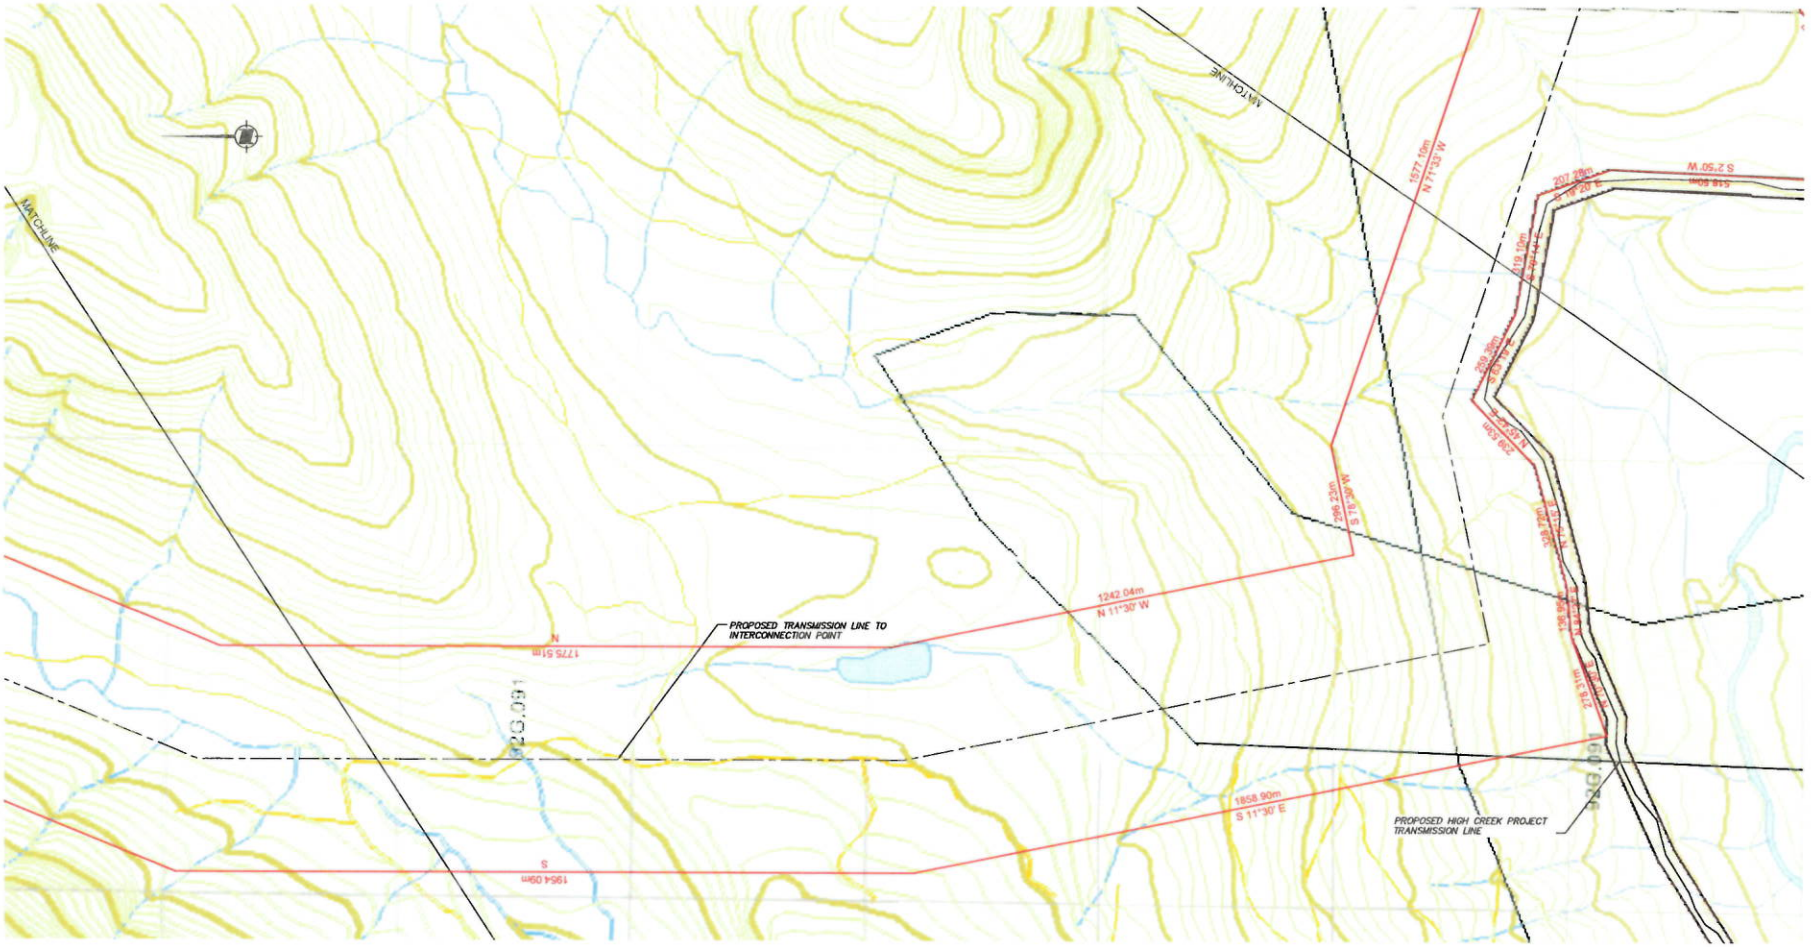

BASE MAP: COMPILED FROM BC ONLINE CADASTER IMAGES.

SCALE 0 125 250 375 500 metres

SIGMA ENGINEERING LTD		
ZZ CREEK (TRIBUTARY TO PRINCESS ROYAL REACH) HYDROELECTRIC PROJECT CROWN LAND APPLICATION AREAS TRANSMISSION LINE FIGURE 9D		
DATE APR 2015	DWG. No.	R 0

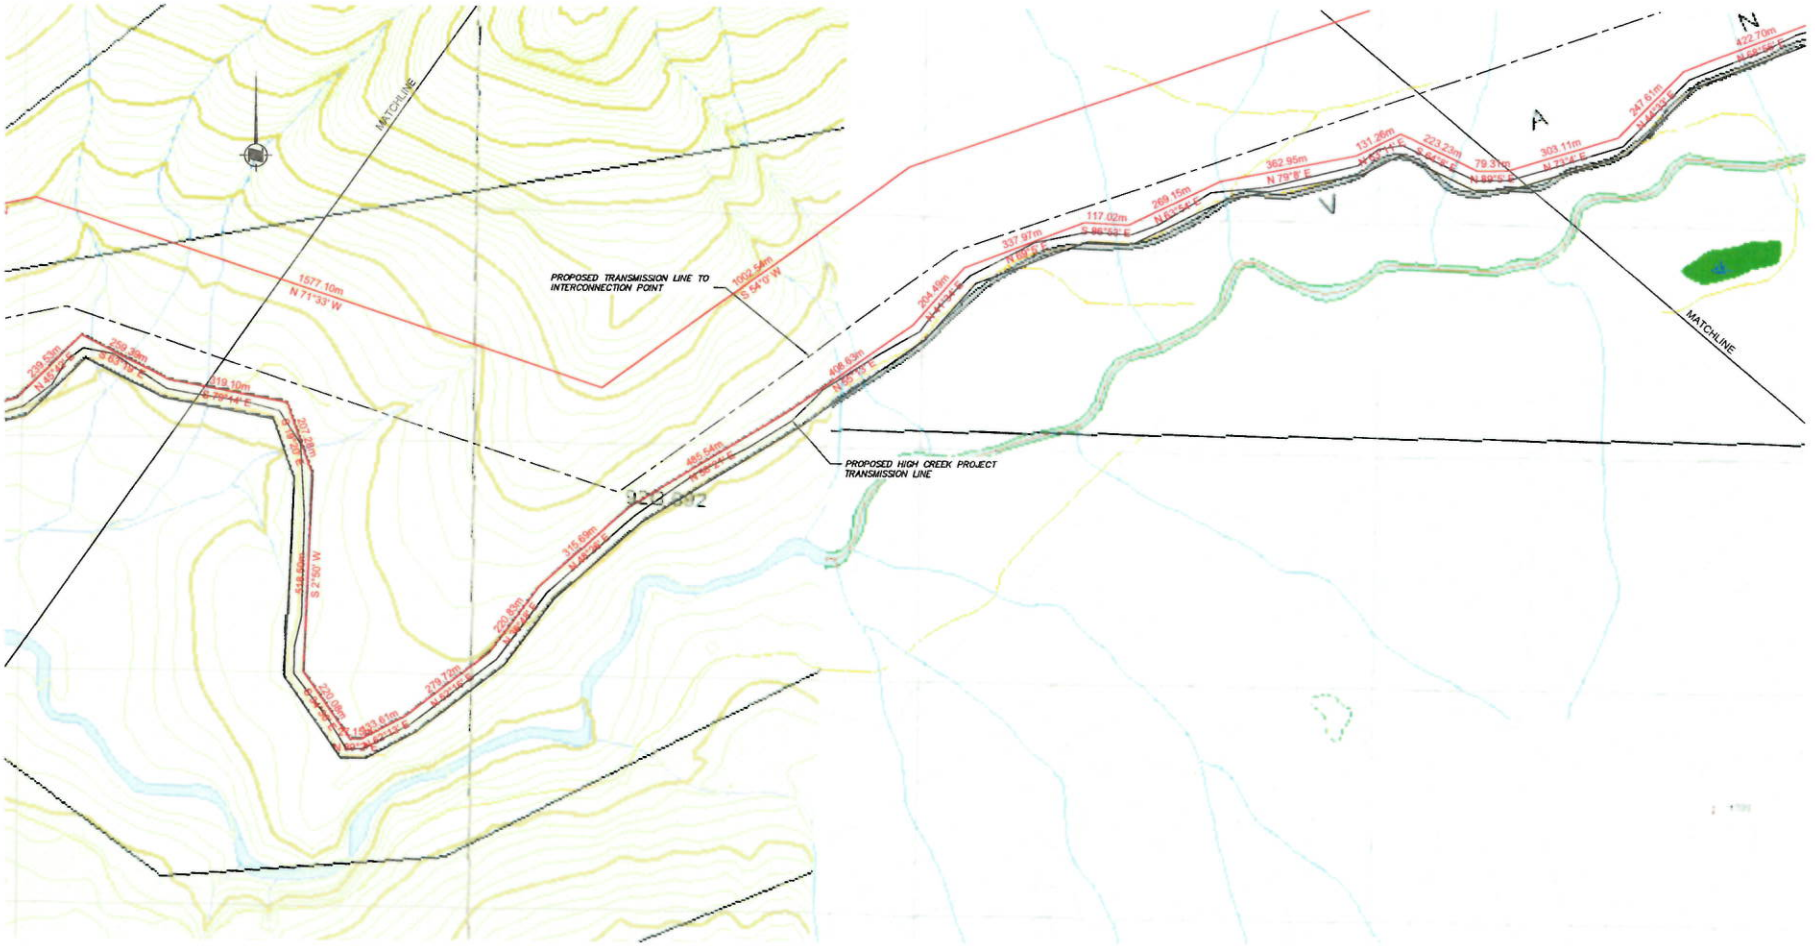


BASE MAP: COMPILED FROM BC ONLINE CADASTER IMAGES.

SCALE 0 125 250 375 500 metres

SIGMA ENGINEERING LTD		
ZZ CREEK (TRIBUTARY TO PRINCESS ROYAL REACH) HYDROELECTRIC PROJECT CROWN LAND APPLICATION AREAS TRANSMISSION LINE FIGURE 9E		
DATE APR 2015	DWG. No.	R 0

SIGMA ENGINEERING LTD

E6353

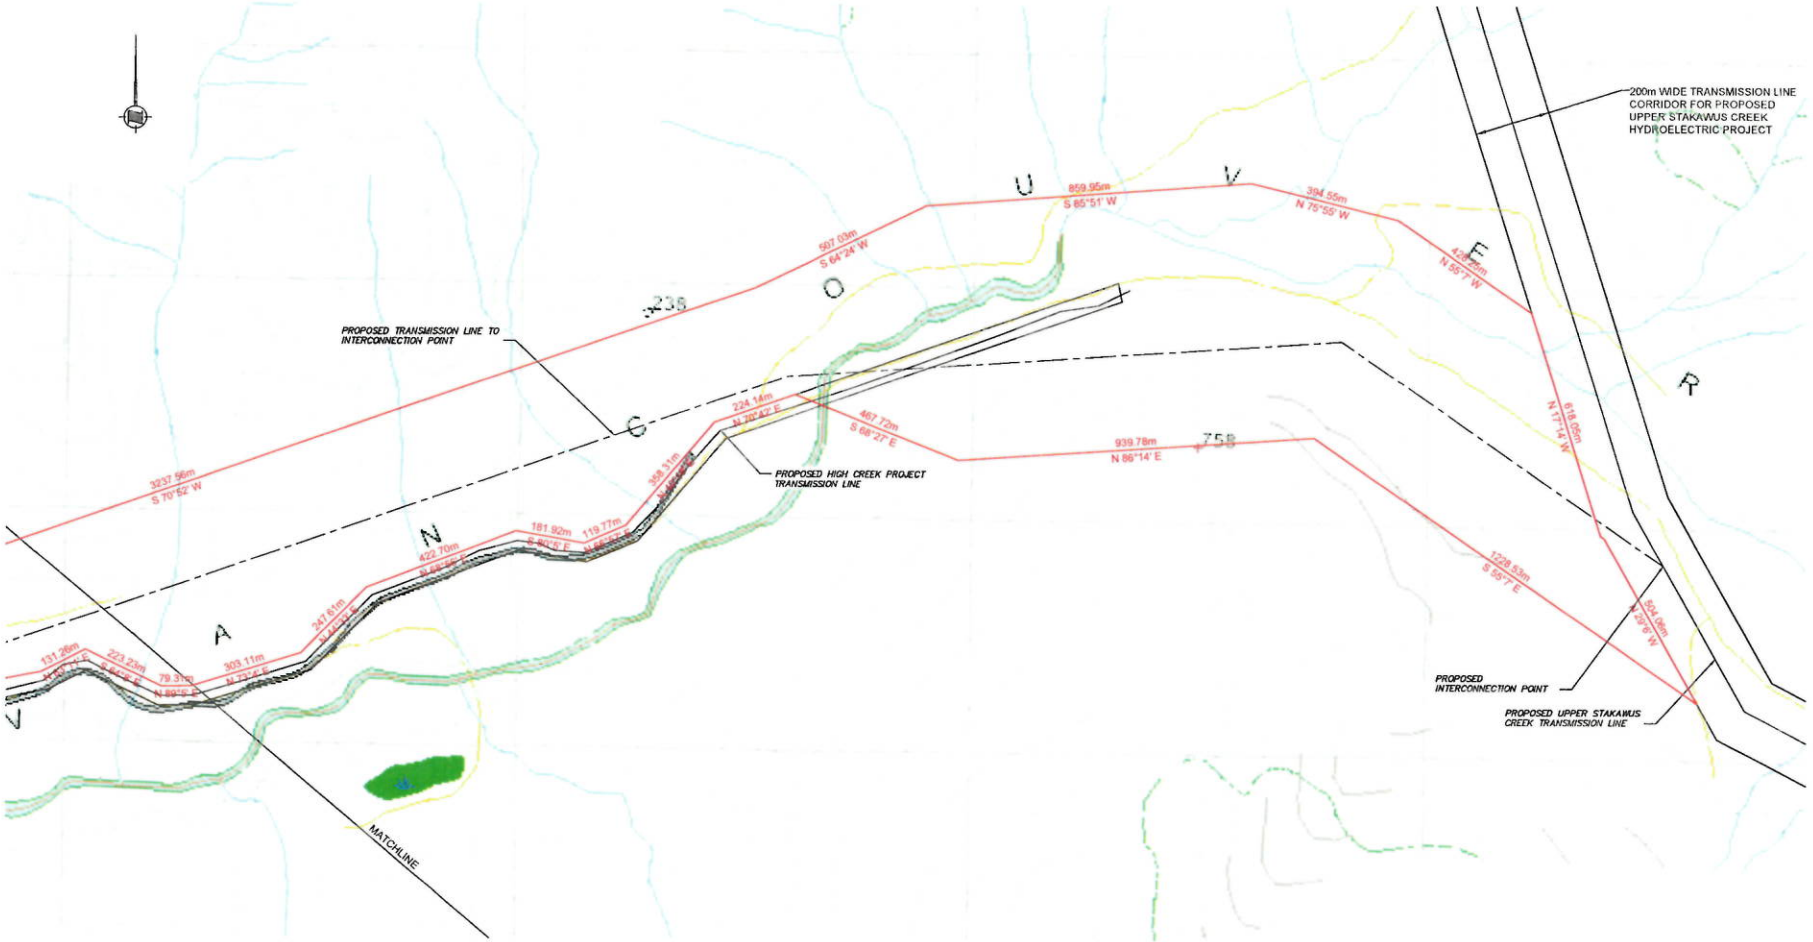

BASE MAP: COMPILED FROM BC ONLINE CADASTER IMAGES.

SCALE 0 125 250 375 500 metres

SIGMA ENGINEERING LTD		
ZZ CREEK (TRIBUTARY TO PRINCESS ROYAL REACH) HYDROELECTRIC PROJECT		
CROWN LAND APPLICATION AREAS TRANSMISSION LINE		
FIGURE 9F		
DATE APR 2015	DWG. No.	R 0