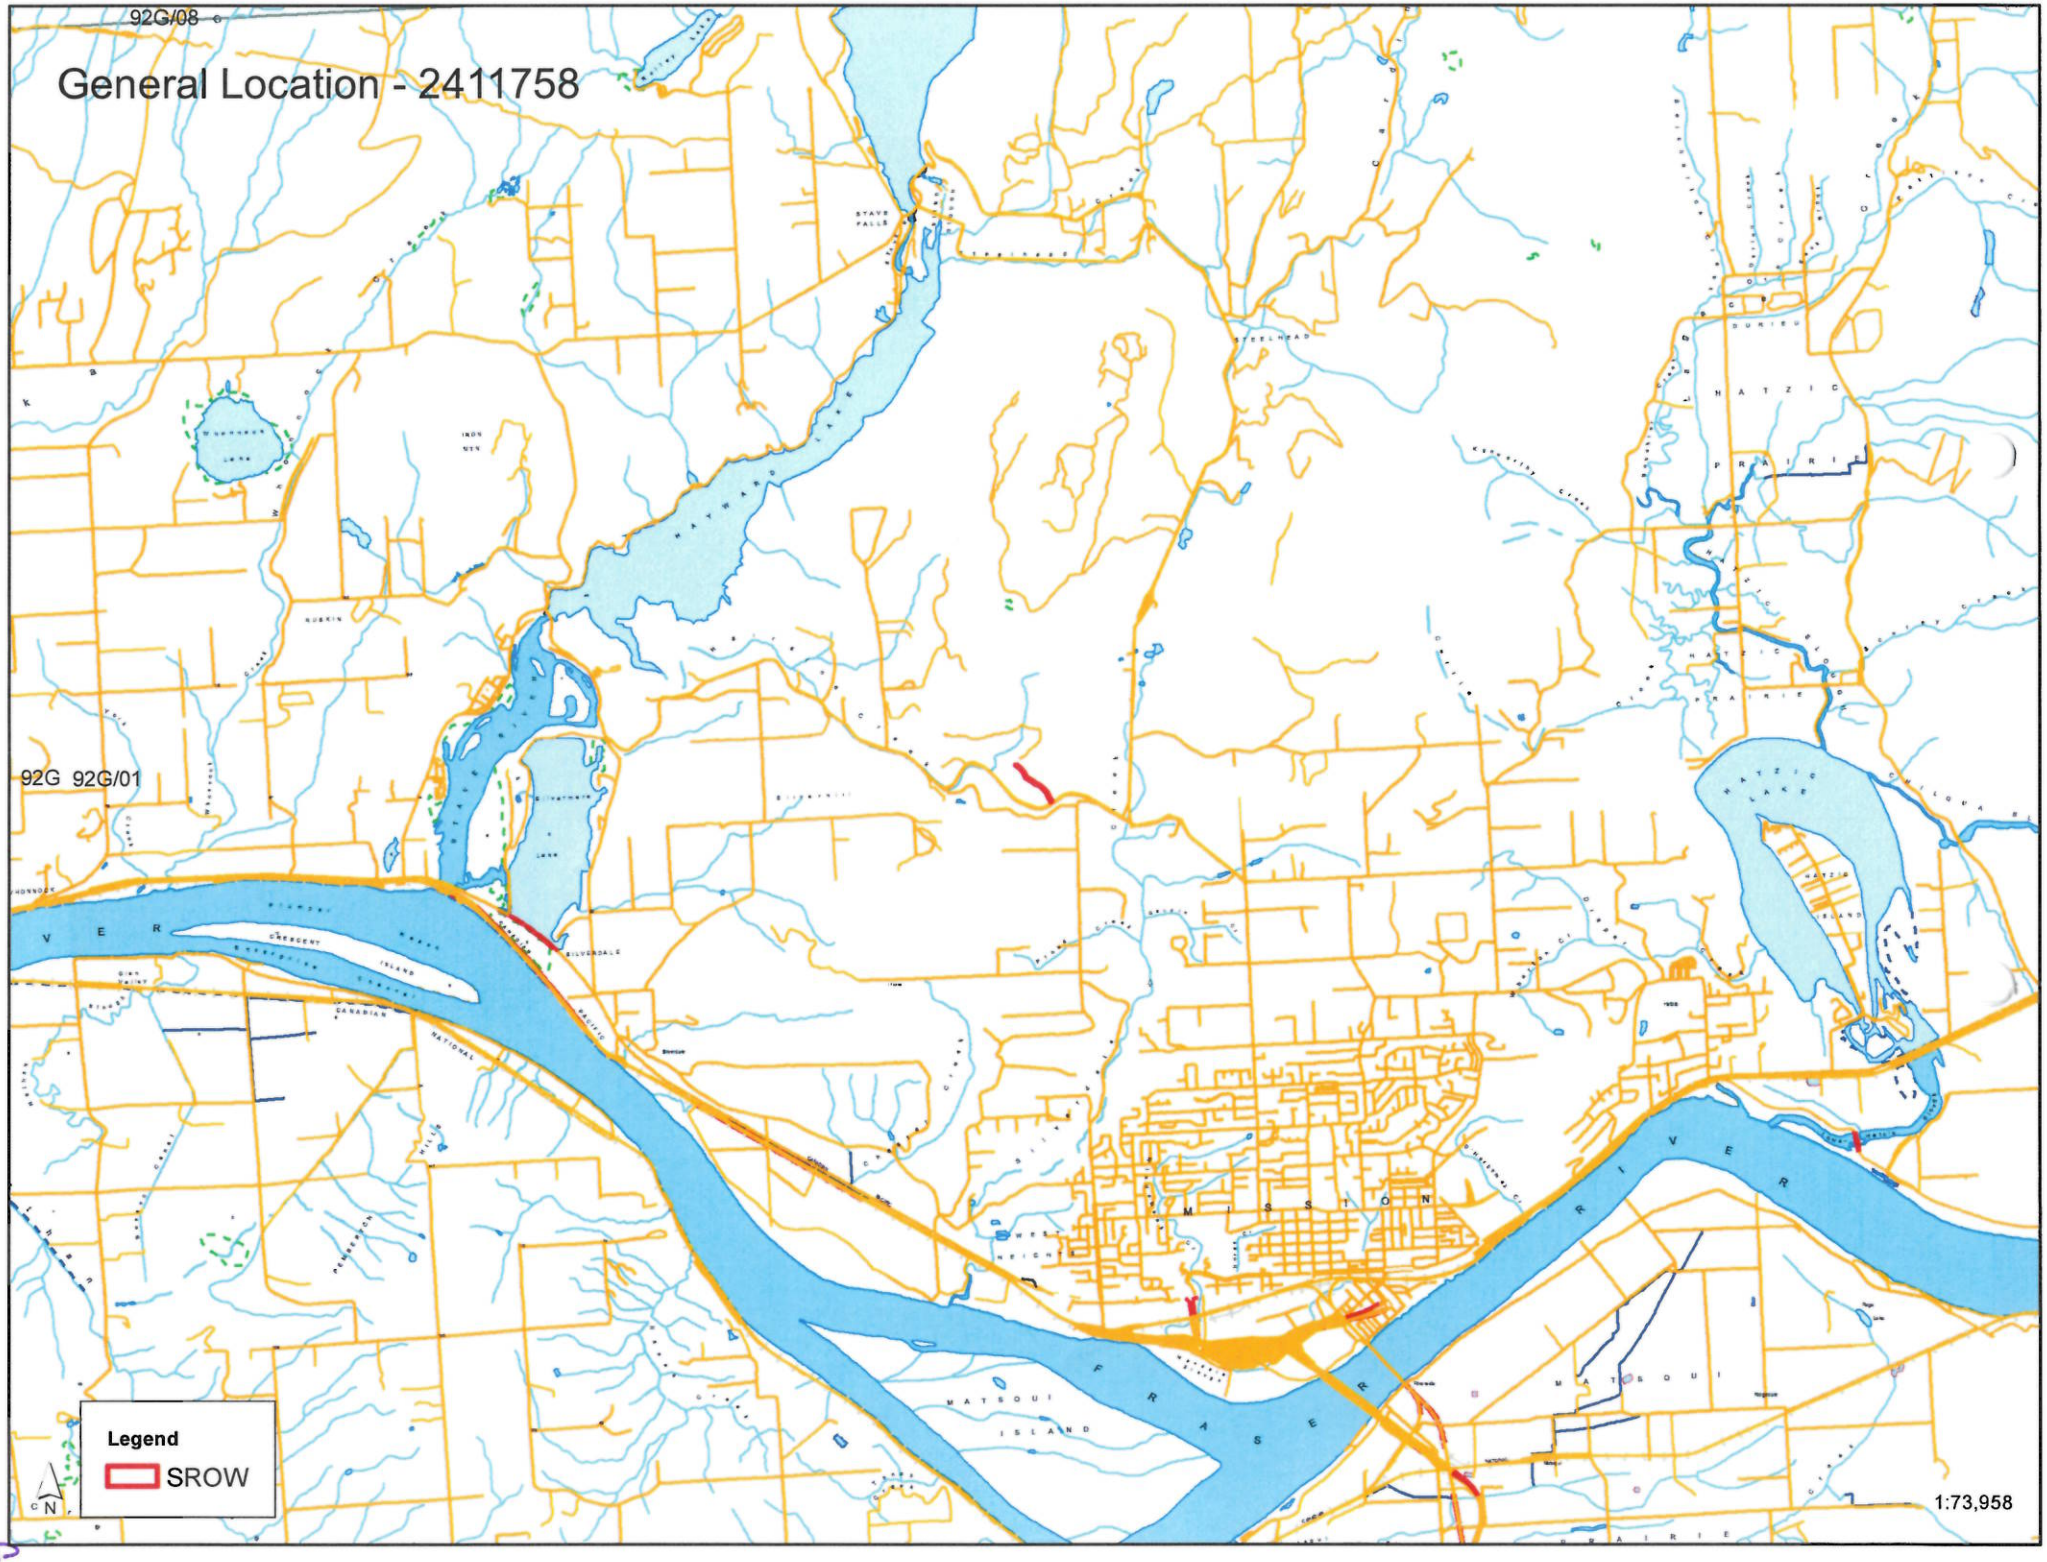

92G/08
General Location - 2411758
92G 92G/01
Legend
SROW
N
1:73,958


I want to...
Sec 12, TP 15
Sec 11, TP 15
Sec 3, TP 15
Sec 2, TP 15
Sec 1, TP 15
IR 4 LANGLEY
DL 6690
Bk A
Bk B
DL 443
092G019
DL 437
DL 435
DL 436
DL 457
Sec 36, TP 14
Sec 35, TP 14
Sec 26, TP 14
Sec 25, TP 14
Sec 6, TP 18
Sec 5, TP 18
Sec 4, TP 18
Sec 3, TP 18
Sec 8, TP 18
Sec 9, TP 18
Sec 10, TP 18
Sec 31, TP 17
Sec 32, TP 17
Sec 33, TP 17
Sec 30, TP 17
Sec 29, TP 17
Sec 28, TP 17
Sec 27, TP 17
Bk A
Bk C
Bk B
Bk D
LS 1
LS 2
LS 3
LS 4
LS 5
LS 6
LS 7
LS 8
LS 11
LS 12
LS 13
LS 14
1:20000 SCALE
Lat:
Lon:

Site Plan

13-DA-M3

314

PLAN LMP 13260

STATUTORY RIGHT-OF-WAY PLAN OVER PART OF LEGAL SUBDIVISION 2, SECTION 6, TOWNSHIP 18, EAST OF THE COAST MERIDIAN, N.W.D.

B.C.G.S. 92G. 019

SCALE 1 : 1000

LEGEND
- BEARINGS ARE ASTRONOMIC, DERIVED FROM THE W. BDY. L.S. 1, SEC. 6 (SEE PLAN 50668)
- ● DENOTES IRON POST FOUND
- ○ DENOTES IRON POST SET
- ⊕ DENOTES DOMINION IRON POST FOUND
- ⊕ DENOTES CAPPED POST SET
- ALL DISTANCES ARE IN METRES
- BEARINGS TO BEARING TREES ARE MAGNETIC

LS 6
LS 7
6
LS 8
FOUND STONE MOUND
FOUND IRON POST
ROAD
LS 3
SECTION
18
TOWNSHIP
LS 2
0.306 ha
LOT 6
PLAN 50668
North
BLOCK A
KEYSTONE ROAD
PLAN 5819
SEC. 31 TP. 17

I, ERIC N. PETERSON, A BRITISH COLUMBIA LAND SURVEYOR OF HUNTINGDON IN BRITISH COLUMBIA, CERTIFY THAT I WAS PRESENT AT AND PERSONALLY SUPERINTENDED THE SURVEY REPRESENTED BY THIS PLAN AND THAT THE SURVEY AND PLAN ARE CORRECT. THE SURVEY WAS COMPLETED ON THE 29TH DAY OF JULY 1993.

Eric N. Peterson
B.C.L.S.

ERIC PETERSON LAND SURVEYING LTD.
ERIC N. PETERSON, B.C.L.S.
33446 ESSENDENE AVENUE
ABBOTSFORD, B. C.
V2S 2H4

THIS PLAN LIES WITHIN THE DEWDNEY - ALOUETTE REGIONAL DISTRICT.

D