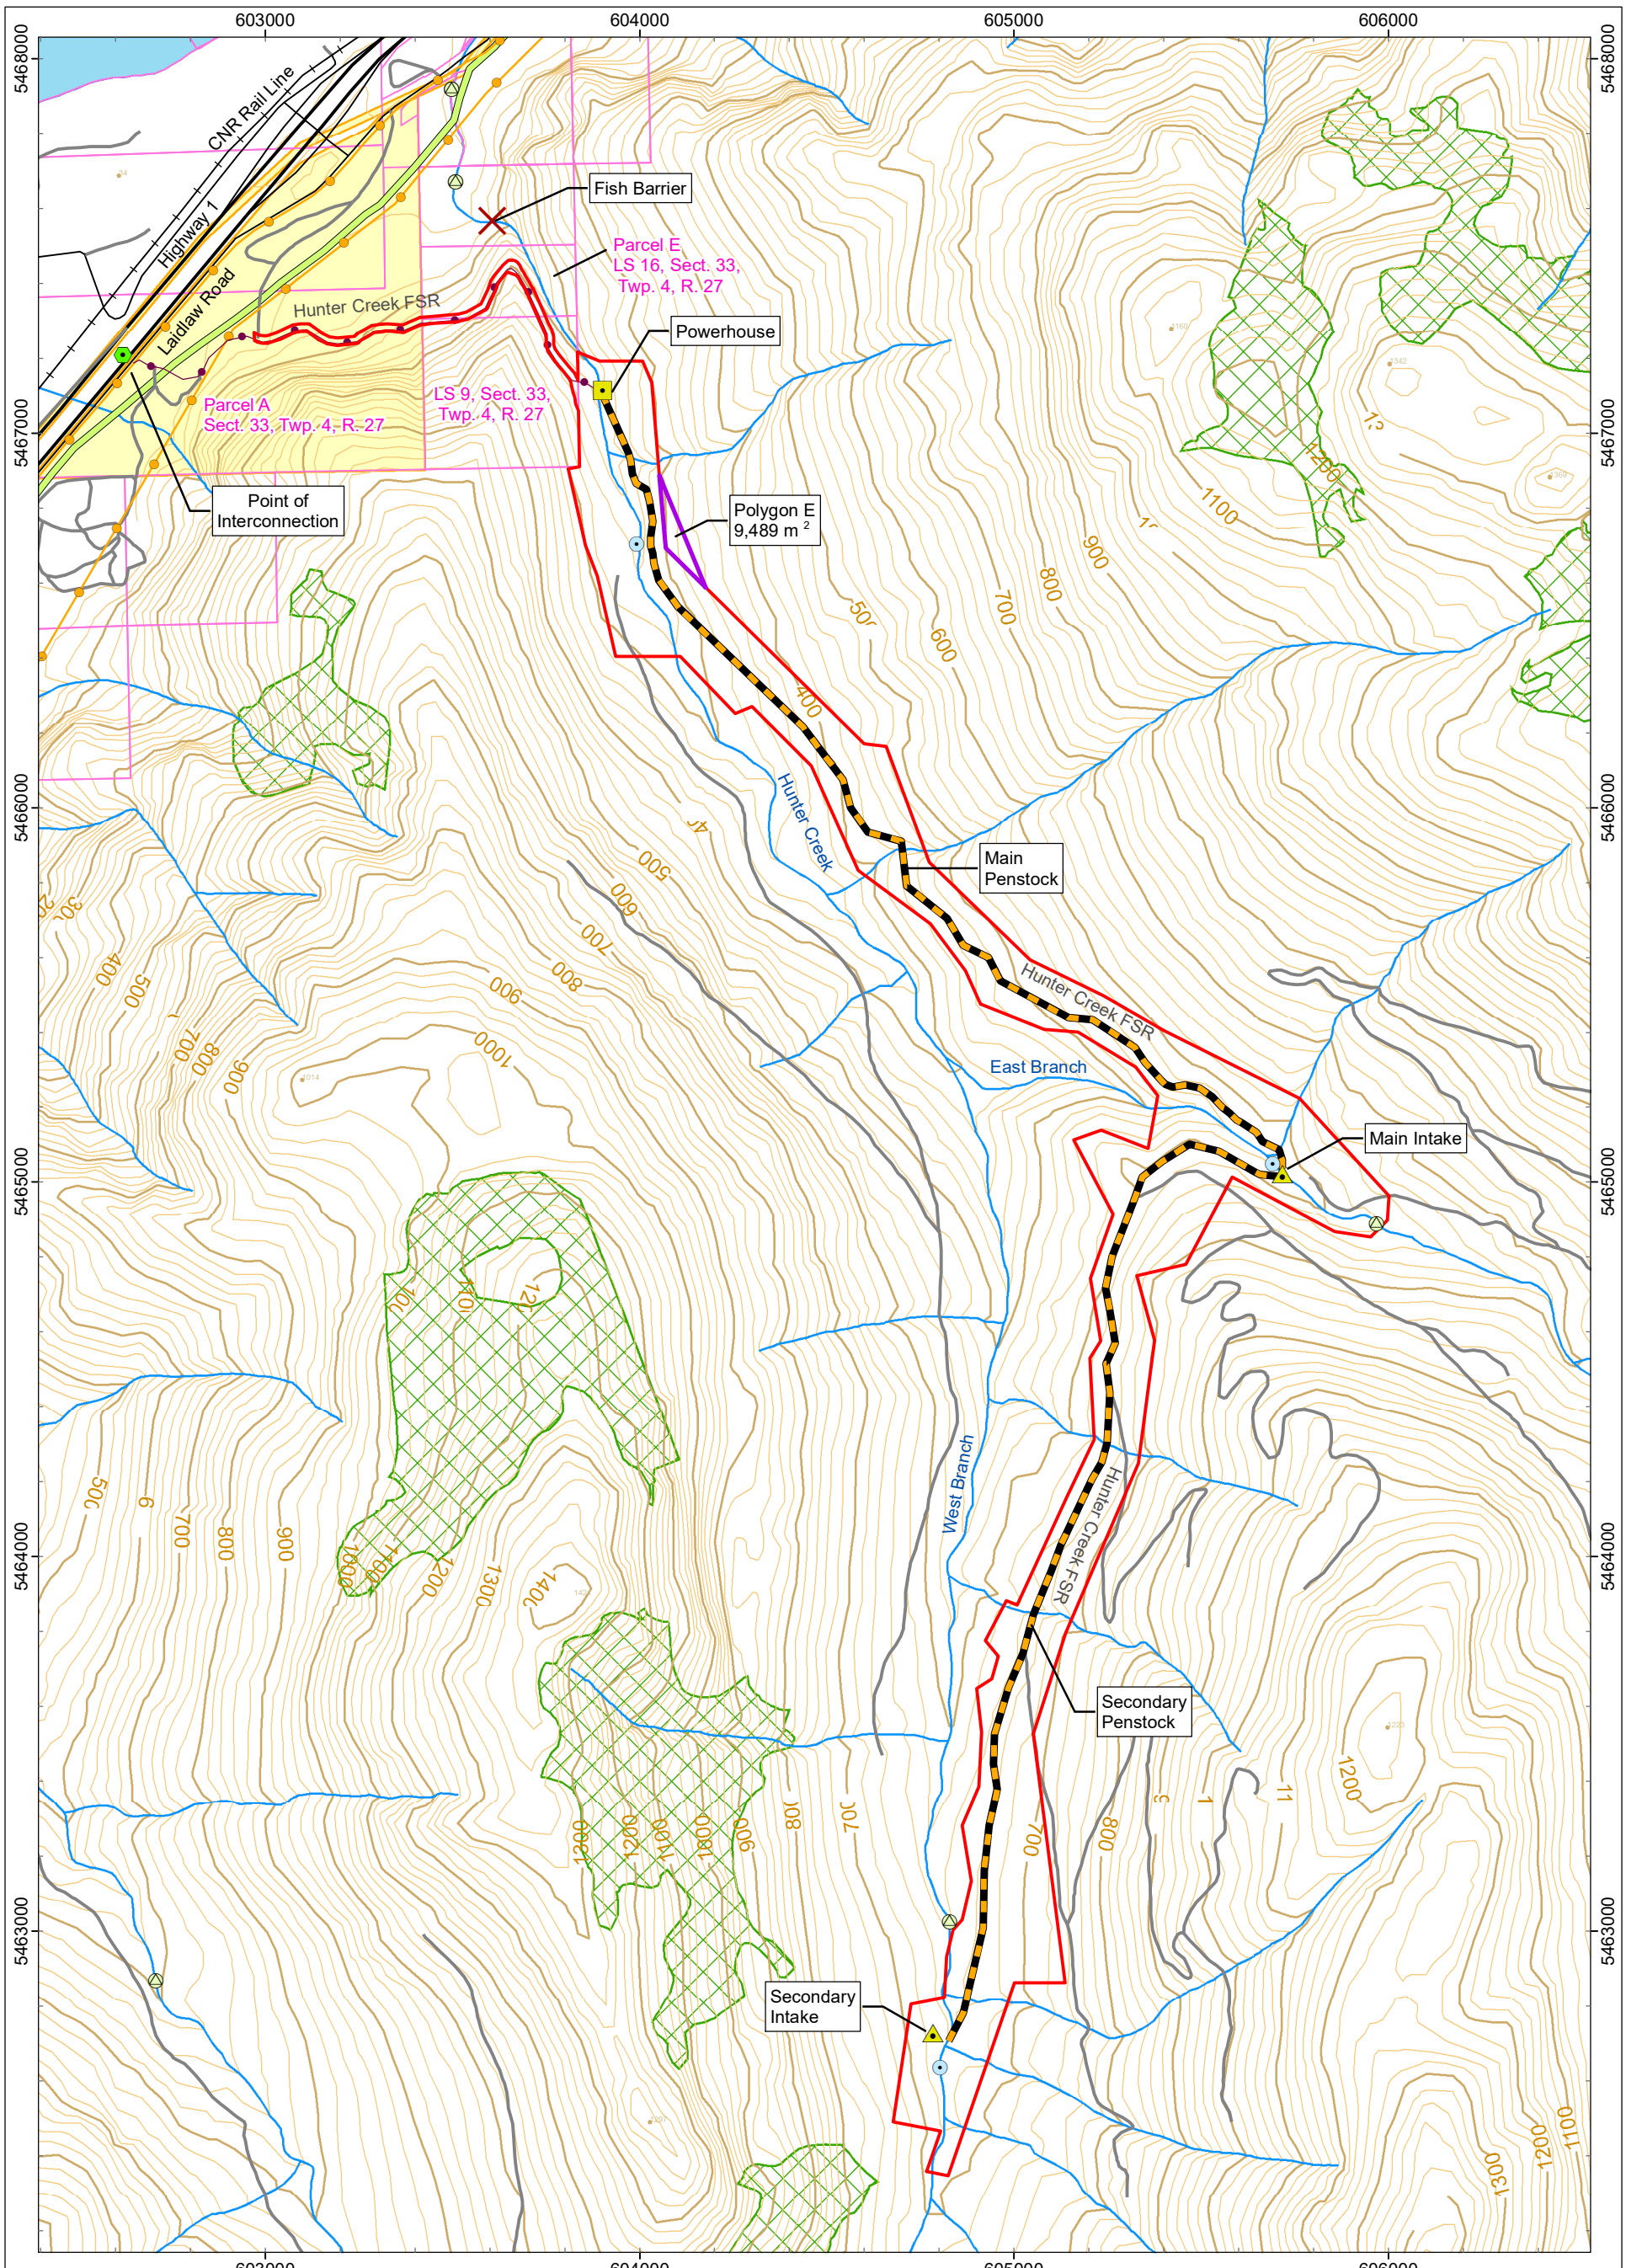

603000
604000
605000
606000
5468000
5467000
5466000
5465000
5464000
5463000
CNR Rail Line
Highway 1
Laidlaw Road
Hunter Creek FSR
Parcel A
Sect. 33, Twp. 4, R. 27
LS 9, Sect. 33,
Twp. 4, R. 27
Parcel E
LS 16, Sect. 33,
Twp. 4, R. 27
Fish Barrier
Powerhouse
Point of
Interconnection
Polygon E
9,489 m 2
Hunter Creek
Main
Penstock
Hunter Creek FSR
East Branch
Main Intake
West Branch
Hunter Creek FSR
Secondary
Penstock
Secondary
Intake
Intake
Powerhouse
Pt. of Interconnection
Penstock
Transmission Line
General Area Licence
GAL Extension
BC Hydro Trans. Line
Pipeline
OGMA
Highway
Local Road
Resource Rd.
Railroad
Surveyed Parcel
Mineral Reserve
Fish Passage Obstacle
Hydrometric Logger
Water Licence POD
Unrelated to Project
SCALE: 1:17,000
0 200 400 600 800 m
Contour Interval: 20 m
Projection: UTM Zone 10N, NAD83
Notes:
1. Basemap: TRIM
2. Thematic layers: BC DDS
N
Hunter Creek
Hydro LP
EDI
ENVIRONMENTAL DYNAMICS INC.
MAP 1. HUNTER CREEK RUN-OF-RIVER
HYDROELECTRIC PROJECT: PROJECT
GENERAL ARRANGEMENT AND LAND TENURE
Drawing Number 107
By: PJ
Rev. 2.1
24-Jan-17