
SITE PLAN

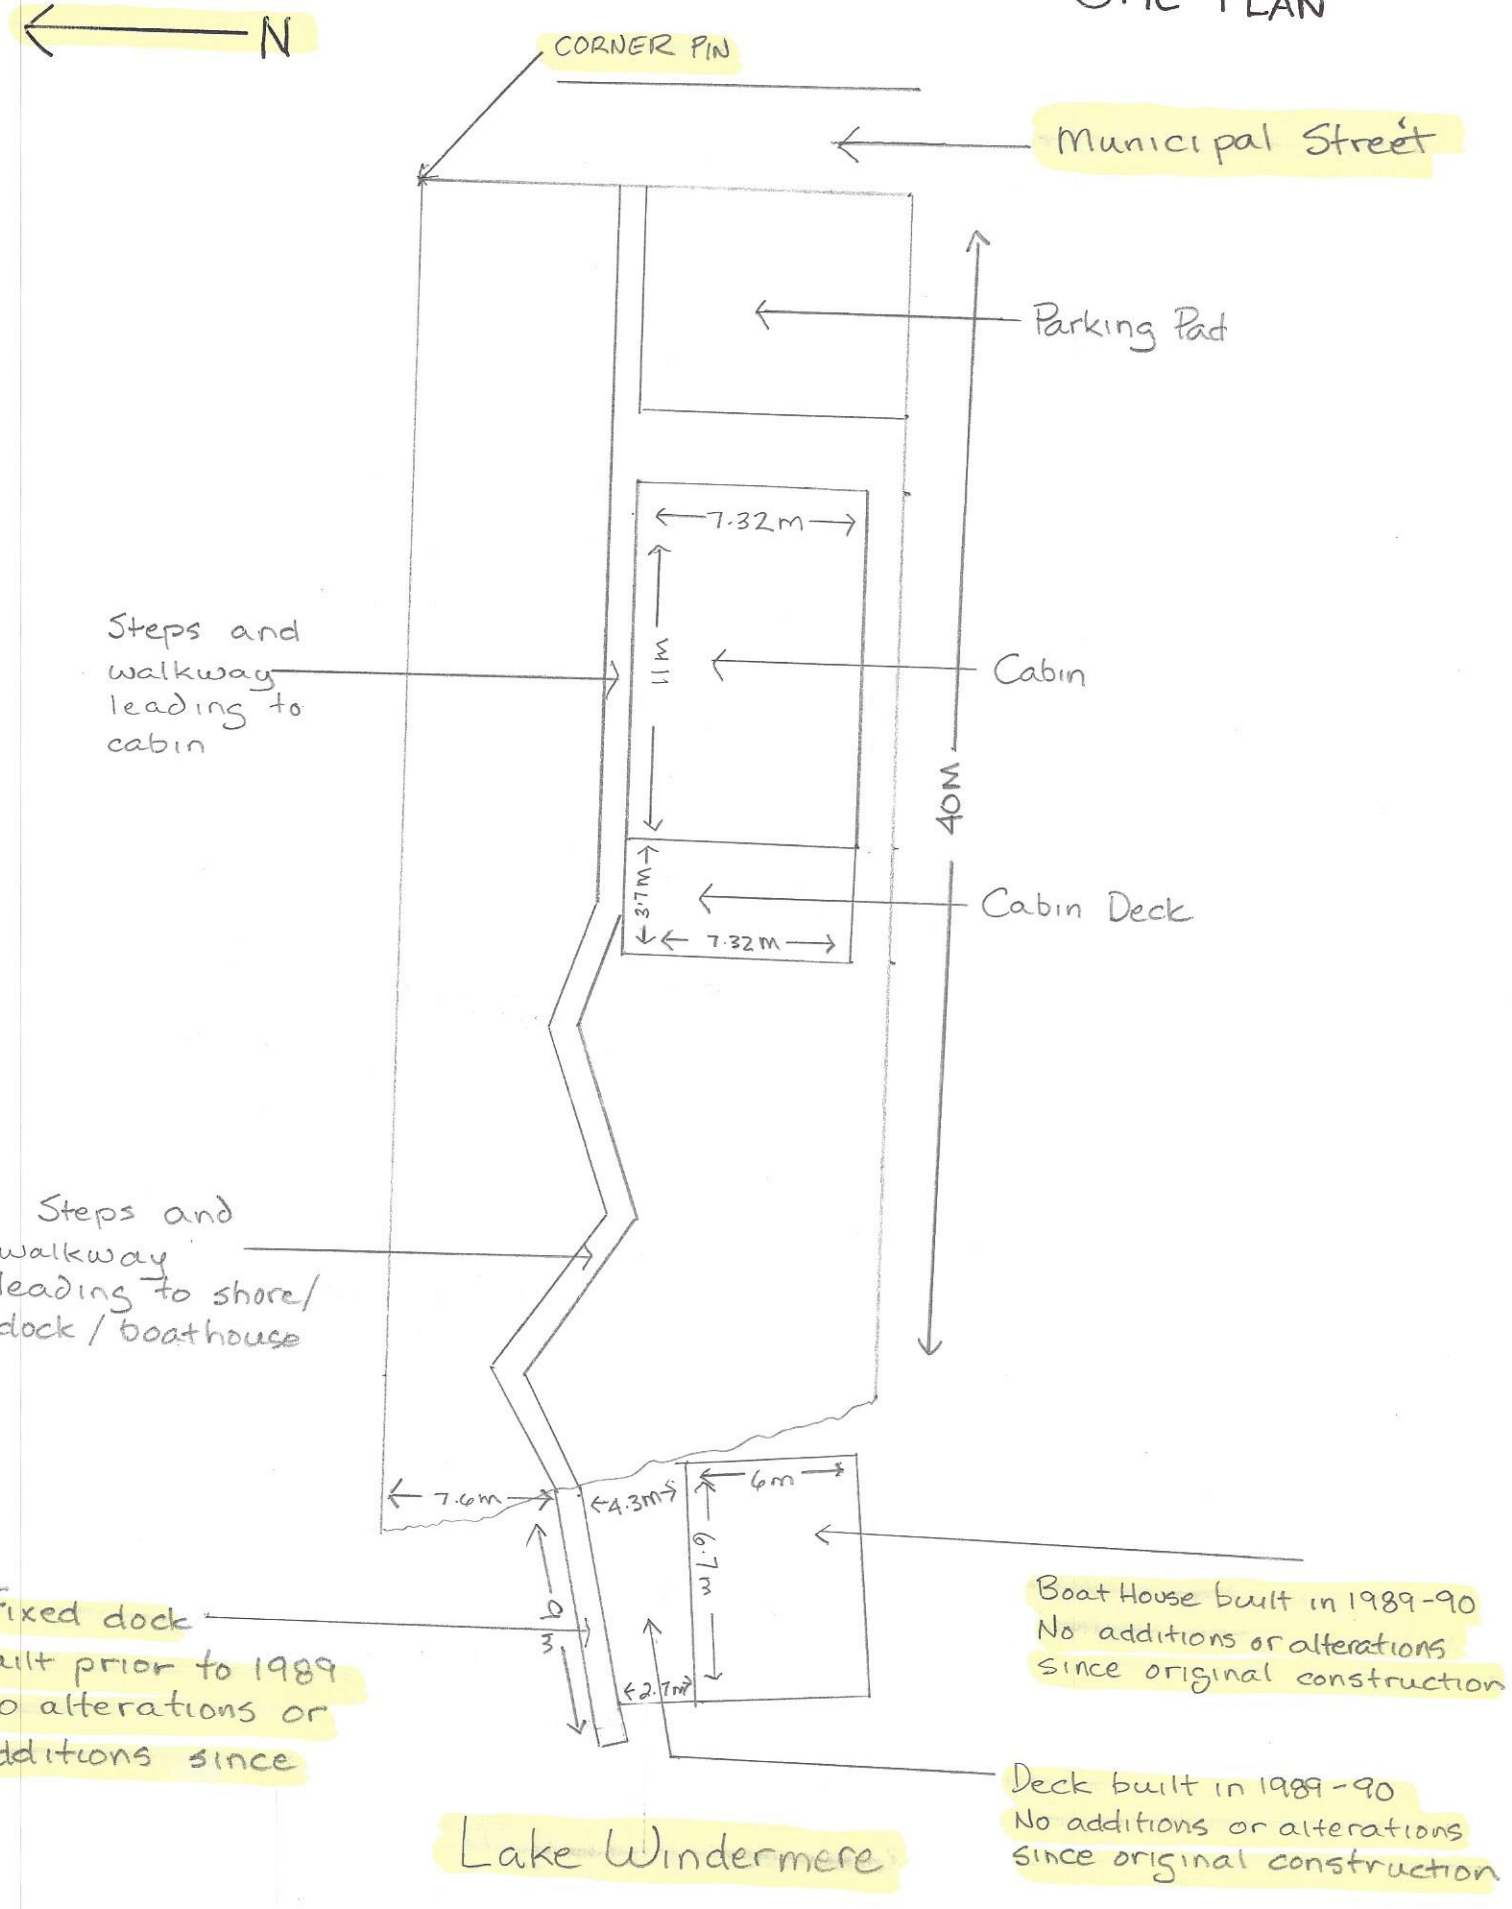

Scale 2.5M = 1CM