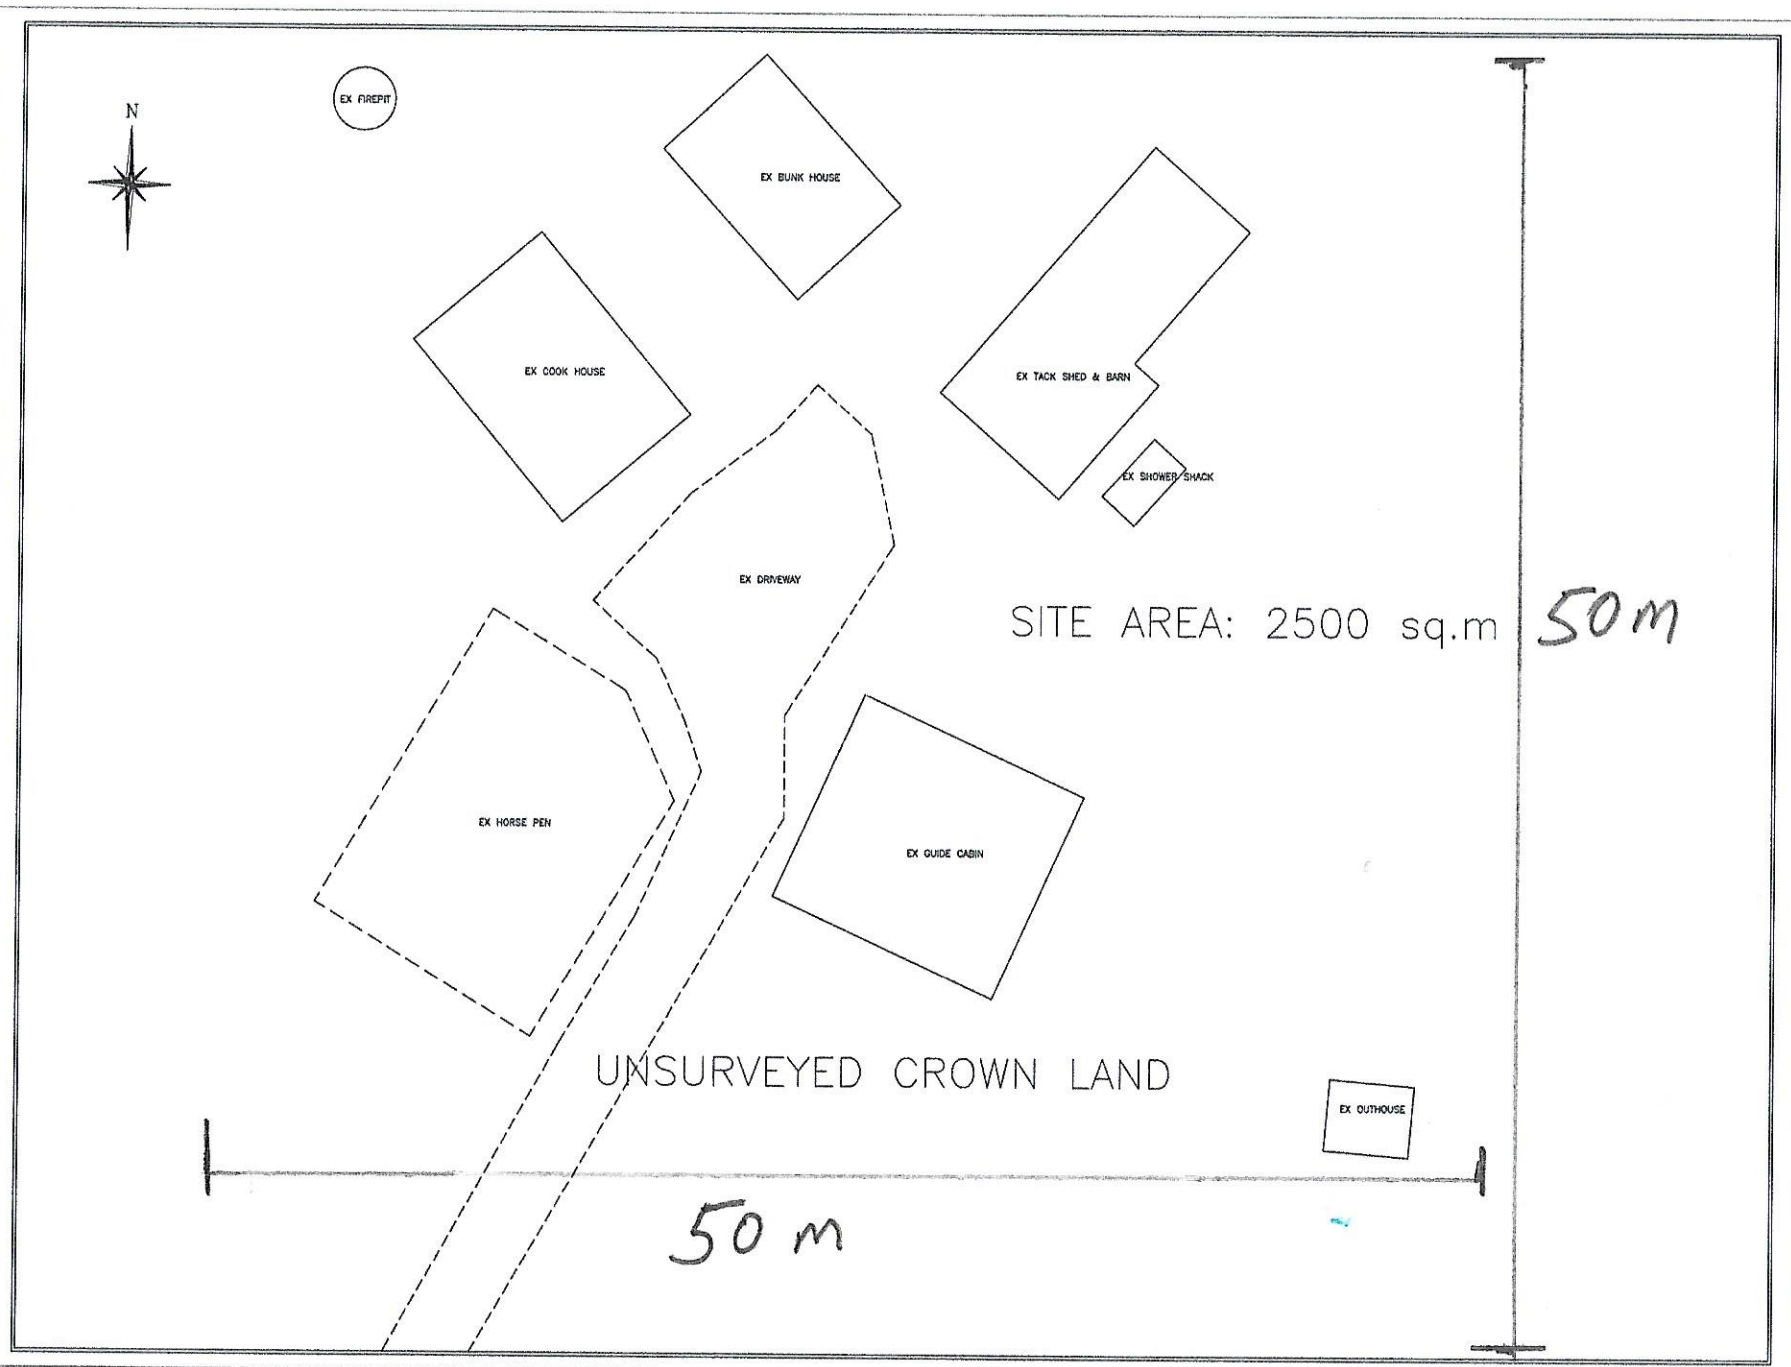

NOTES:

ALL COORDINATES, DISTANCES AND ELEVATIONS ARE IN METRES.

THIS SKETCH PLAN IS NOT THE RESULT OF A FIELD SURVEY. ALL LOCATIONS, AREAS, AND DISTANCES ARE APPROXIMATE.

DRAWING IS TO SCALE.

THIS PLAN IS FOR PLANNING PURPOSES ONLY AND IS NOT TO BE USED FOR THE LOCATION OF PROPERTY LINES OR ANY OTHER USE WHATSOEVER. THE PRODUCER, SIGNATORY, DISTRIBUTOR OR ANY OTHER SOURCE OF THIS DRAWING ACCEPTS NO LIABILITY OR RESPONSIBILITY FOR ANY DAMAGES SUFFERED BY A THIRD PARTY AS A RESULT OF ANY DECISIONS MADE, OR ACTIONS TAKEN BASED ON THIS DOCUMENT.

CONSULTANT:

ISSUE	DESCRIPTION	DATE

MINISTRY OF FORESTS, LANDS & NATURAL RESOURCE OPERATIONS
Front Counter BC

PROJECT TITLE:
CALAMITY CREEK GUIDE OUTFITTERS
TOP CAMP

PROJECT NAME:
TOP CAMP SKETCH PLAN

PROJECT NO.:		DATE: JULY 6, 2018
DRAWN: WYATT PARK	CHECKED:	SCALE: 1:75
		DRAWING NO.: S-1
		REV NO.: 0