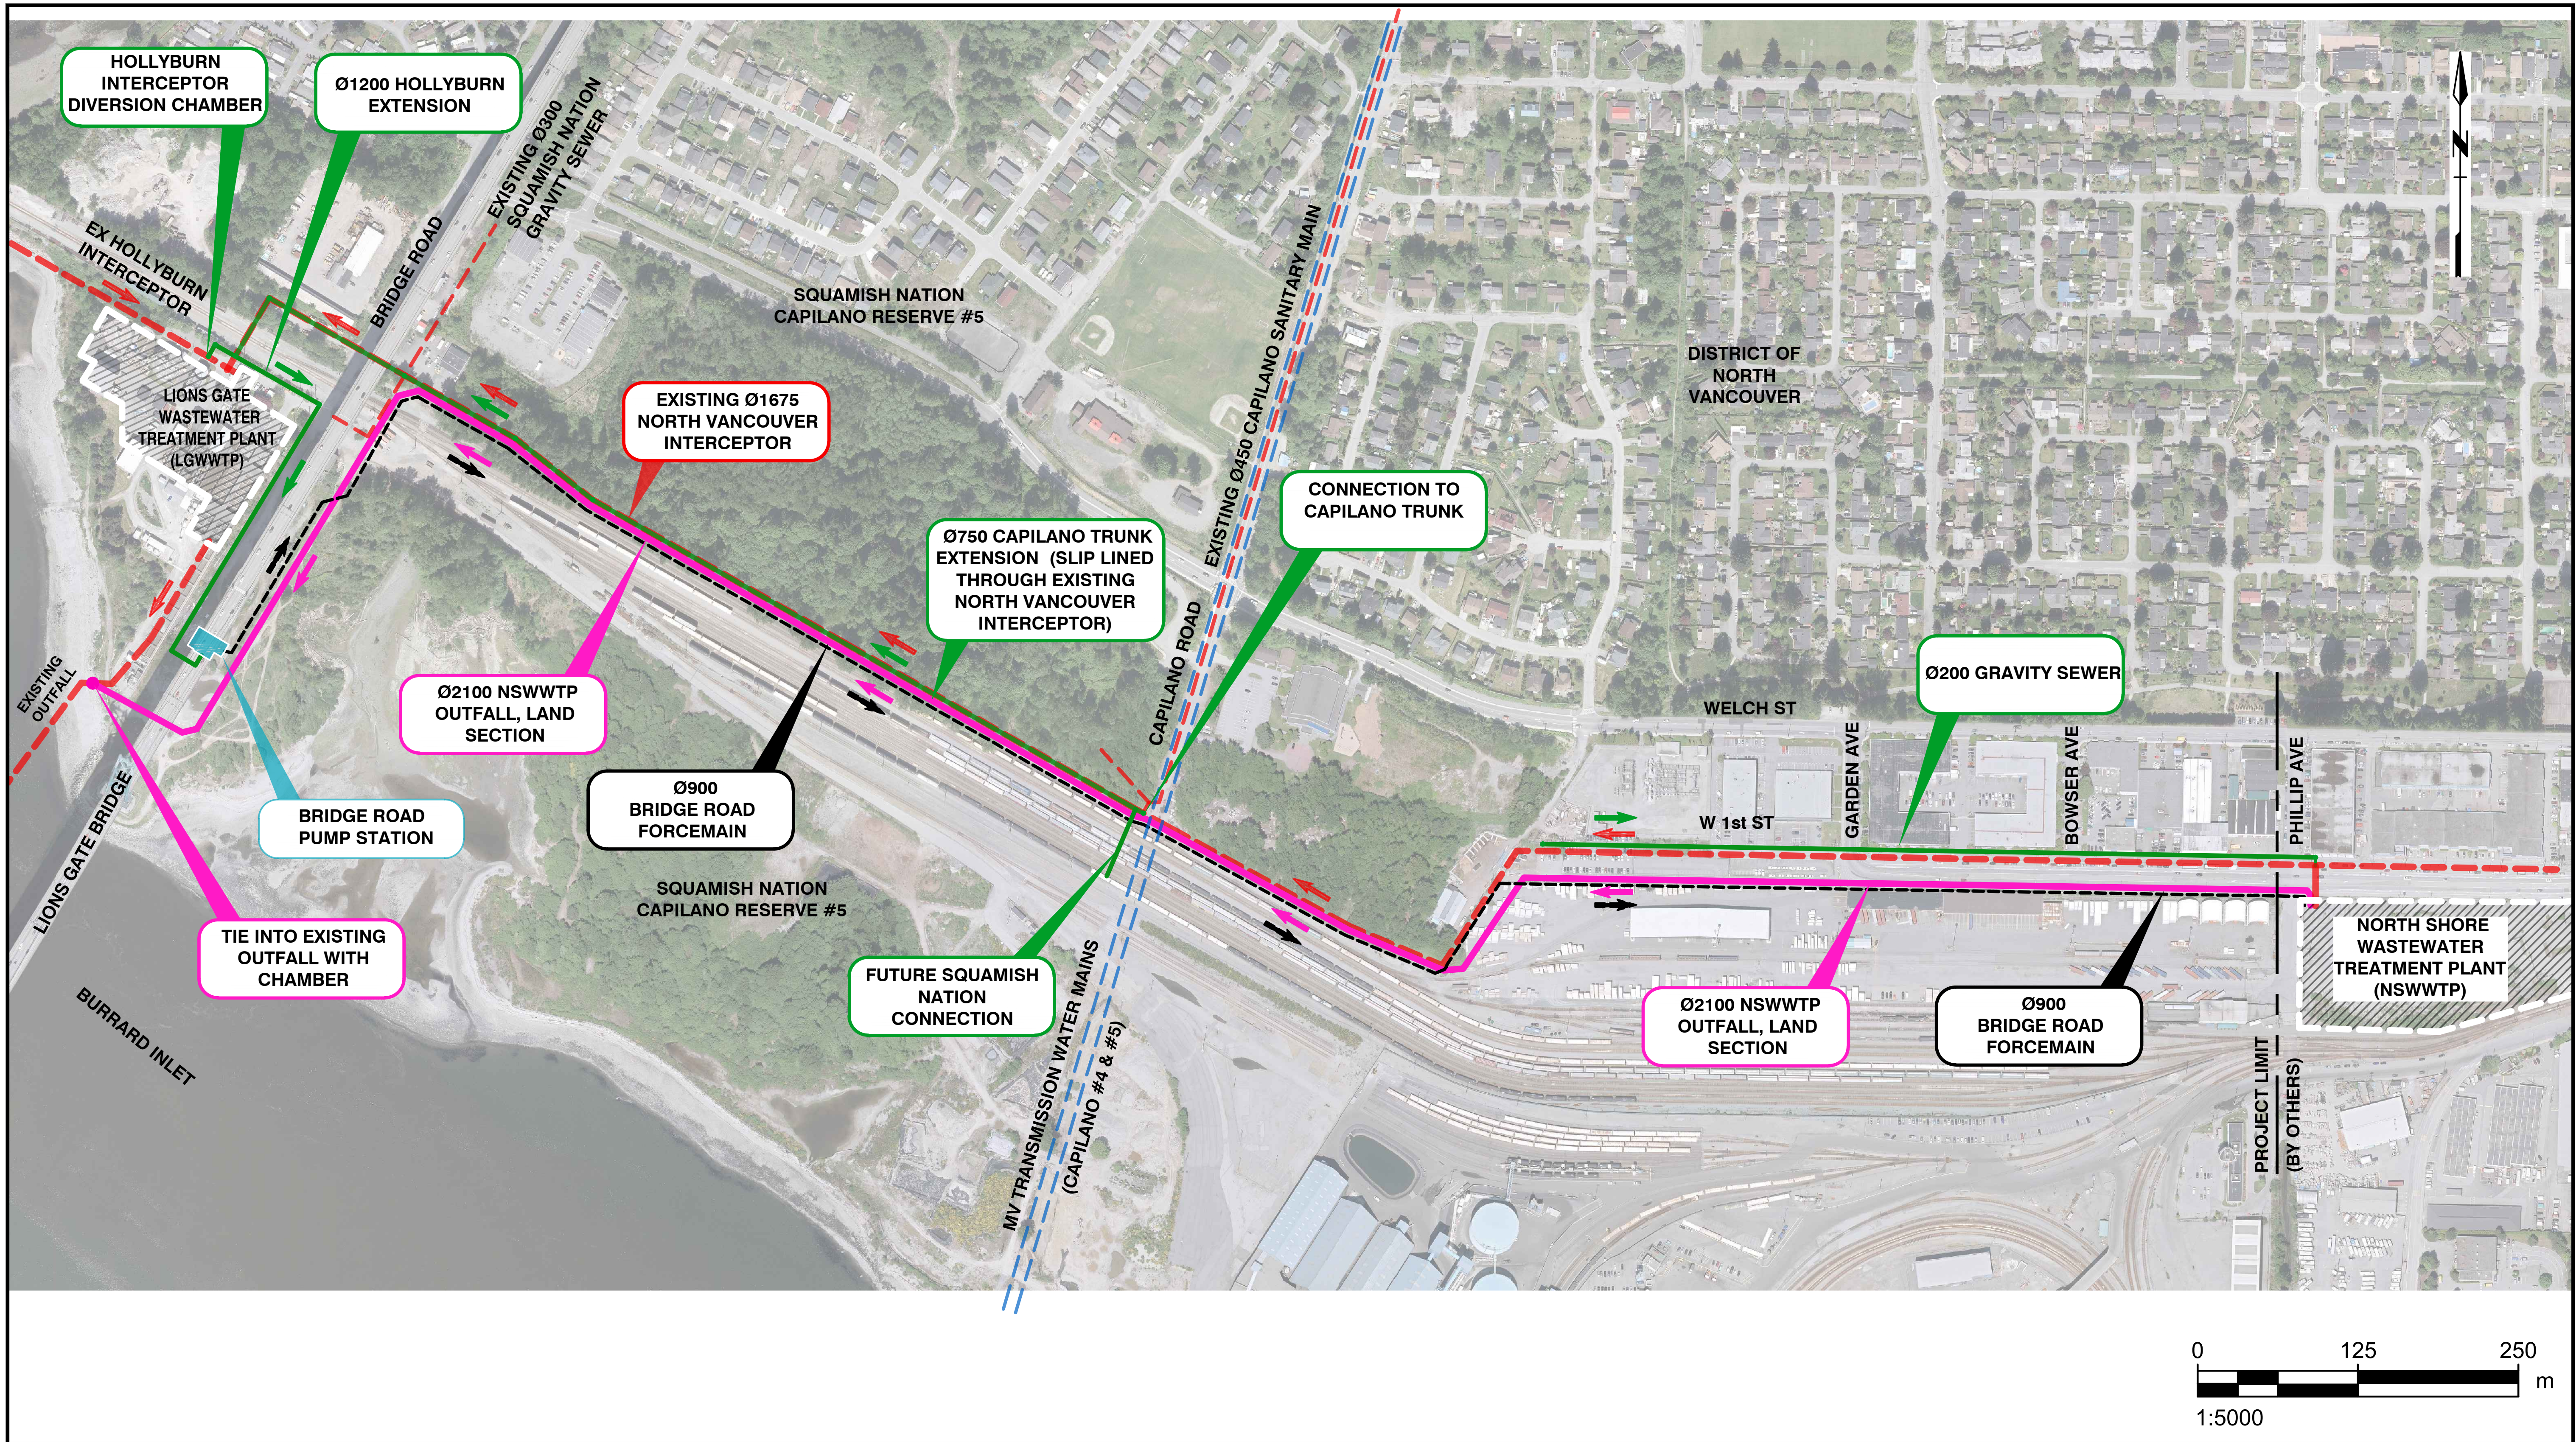
HOLLYBURN INTERCEPTOR DIVERSION CHAMBER
Ø1200 HOLLYBURN EXTENSION
EXISTING Ø300 SQUAMISH NATION GRAVITY SEWER
EX HOLLYBURN INTERCEPTOR
BRIDGE ROAD
SQUAMISH NATION CAPILANO RESERVE #5
EXISTING Ø450 CAPILANO SANITARY MAIN
DISTRICT OF NORTH VANCOUVER
LIONS GATE WASTEWATER TREATMENT PLANT (LGWWTP)
EXISTING Ø1675 NORTH VANCOUVER INTERCEPTOR
CONNECTION TO CAPILANO TRUNK
Ø750 CAPILANO TRUNK EXTENSION (SLIP LINED THROUGH EXISTING NORTH VANCOUVER INTERCEPTOR)
CAPILANO ROAD
Ø200 GRAVITY SEWER
WELCH ST
GARDEN AVE
BOWSER AVE
PHILLIP AVE
W 1st ST
EXISTING OUTFALL
Ø2100 NSWWTP OUTFALL, LAND SECTION
Ø900 BRIDGE ROAD FORCEMAIN
BRIDGE ROAD PUMP STATION
LIONS GATE BRIDGE
SQUAMISH NATION CAPILANO RESERVE #5
TIE INTO EXISTING OUTFALL WITH CHAMBER
FUTURE SQUAMISH NATION CONNECTION
MV TRANSMISSION WATER MAINS (CAPILANO #4 & #5)
Ø2100 NSWWTP OUTFALL, LAND SECTION
Ø900 BRIDGE ROAD FORCEMAIN
NORTH SHORE WASTEWATER TREATMENT PLANT (NSWWTP)
PROJECT LIMIT
(BY OTHERS)
BURRARD INLET
0
125
250
m
1:5000

LEGEND

- - - - EXISTING SANITARY SEWERS

——— SANITARY SEWERS

- - - - BRIDGE ROAD FORCEMAIN

——— NSWWTP OUTFALL, LAND SECTION

→ FLOW DIRECTION

KEY INFRASTRUCTURE ELEMENTS

FIGURE 1–1

2017–07–13 09:04 witchardm P:\60513172\900–CAD, GIS\910–CAD\25–SKETCHES\C\X–029–LGWWTP Key Infrastructure 1.1.dwg

xref files: