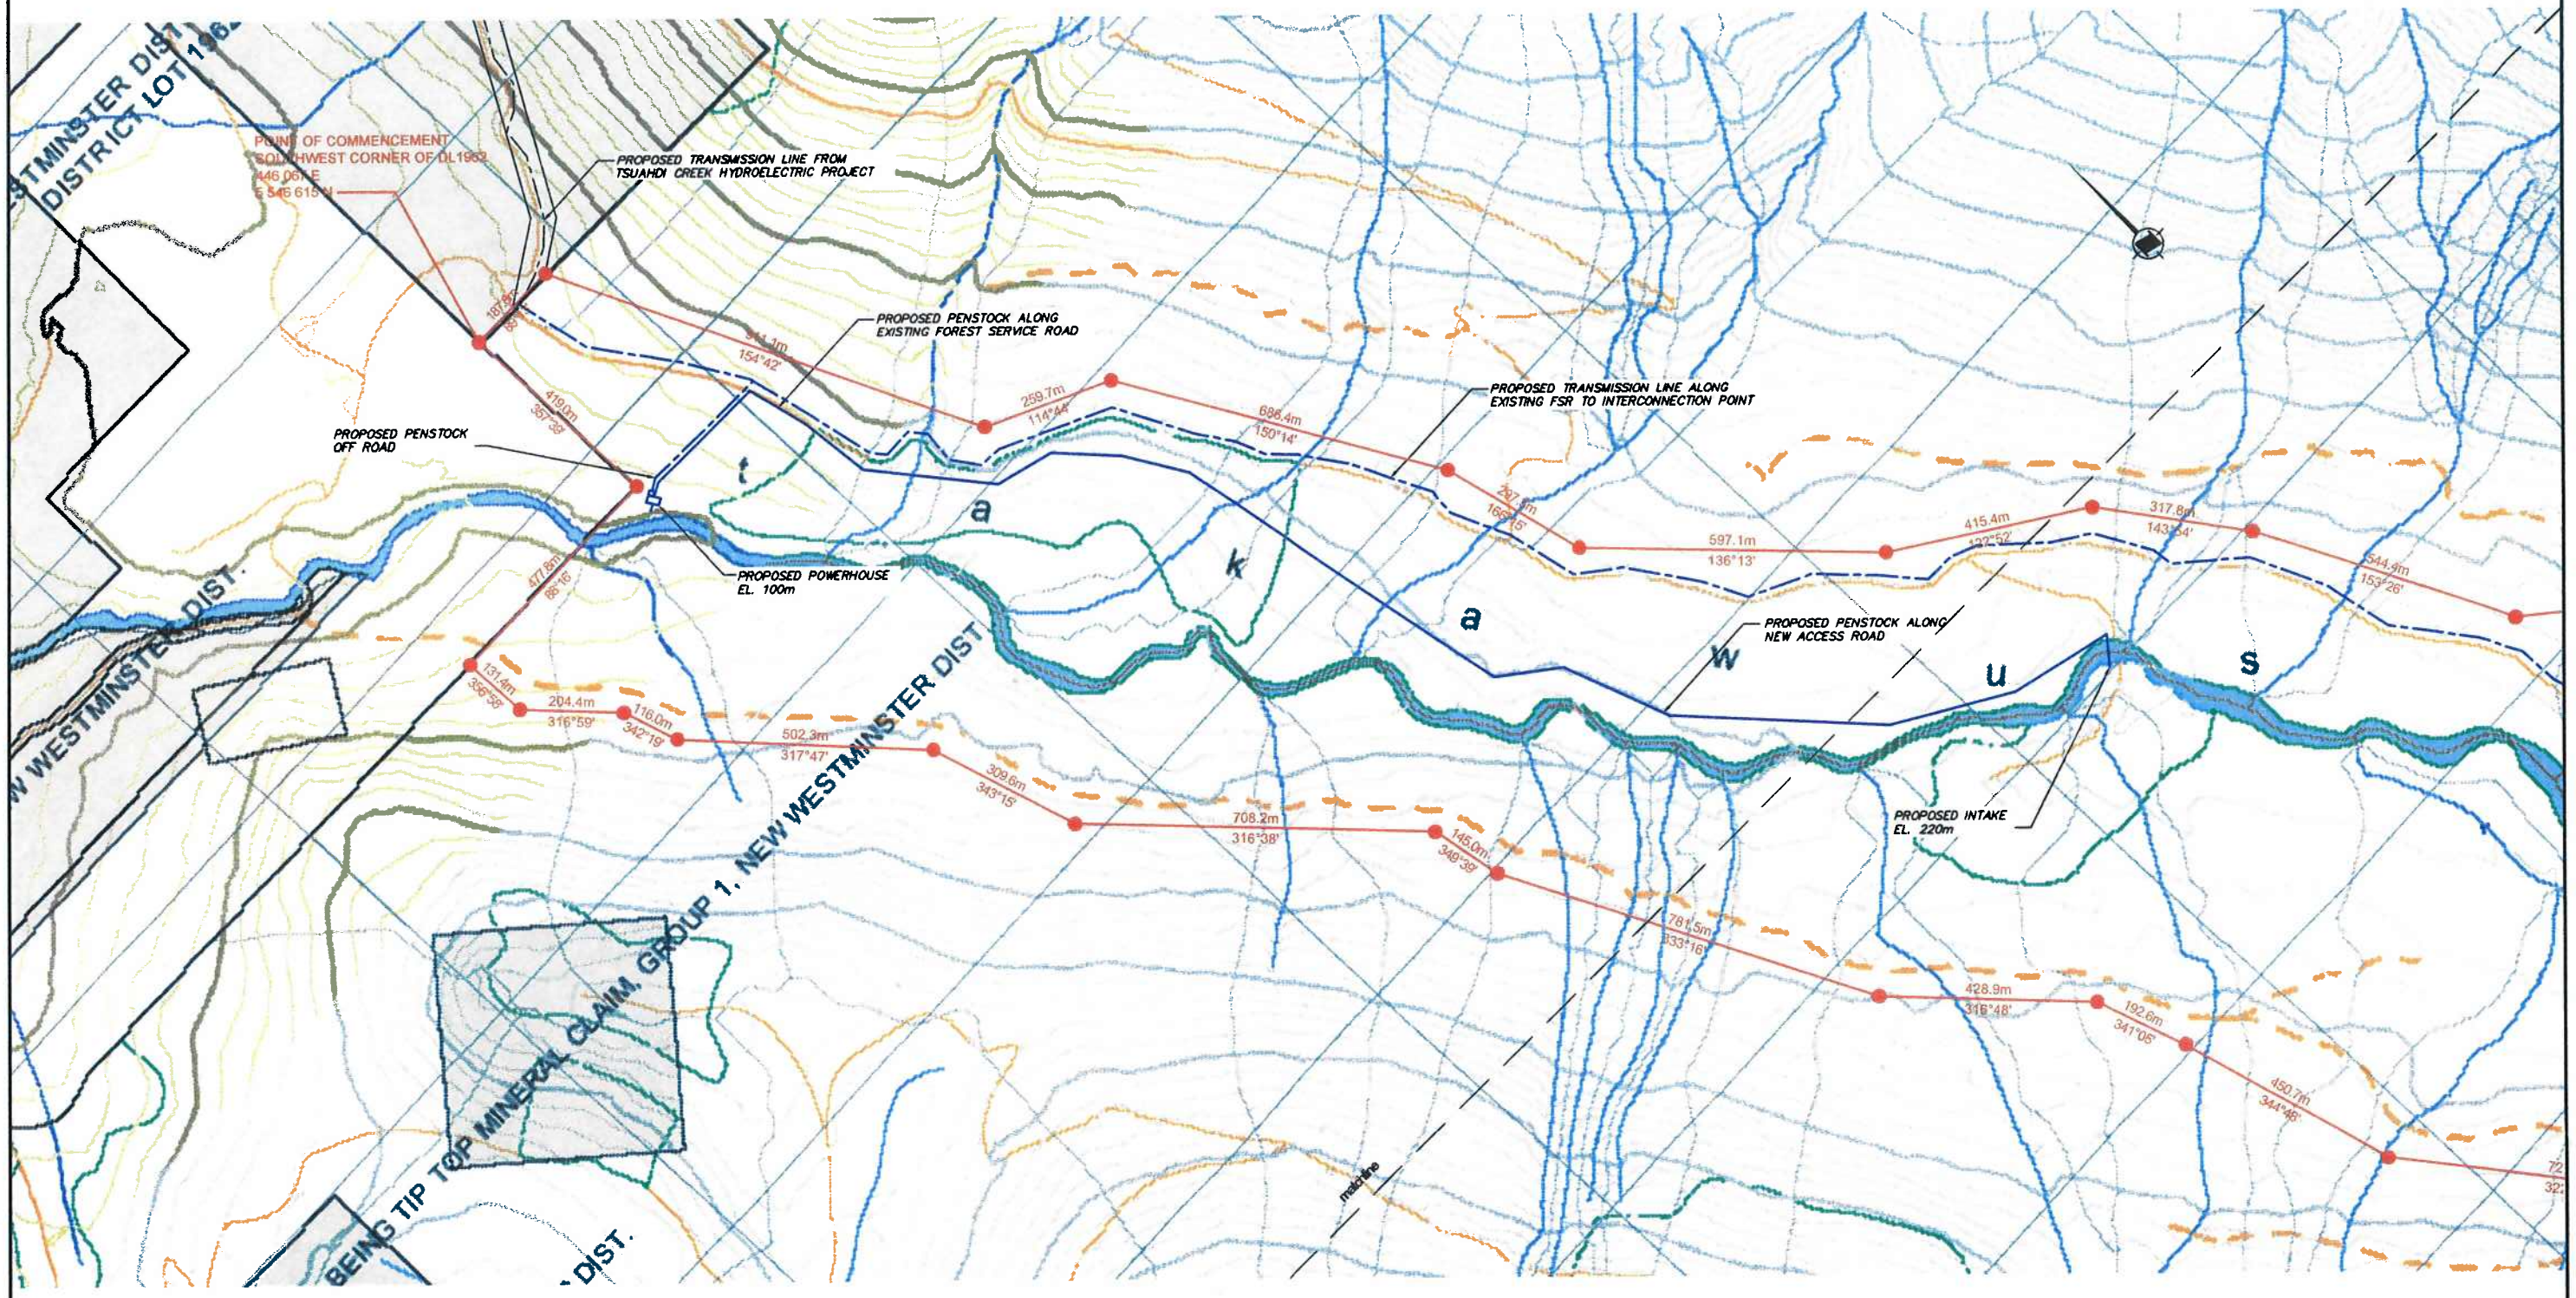

CROWN LAND APPLICATION AREAS:

INTAKE, PENSTOCK, POWERHOUSE, ACCESS ROADS AND TRANSMISSION LINE = 417 ha

TRANSMISSION LINE = 21 ha

TOTAL = 438 ha

BASE MAP: COMPILED FROM BC ONLINE CADASTER IMAGES.

SCALE 0 100 200 300 400 500 metres

HAWKEYE ENERGY CORPORATION

LOWER STAKAWUS CREEK HYDROELECTRIC PROJECT

CROWN LAND APPLICATION AREAS

FIGURE 9A

DATE JUL 2007	DWG. No.	R 1

SIGMA ENGINEERING LTD

E6184C