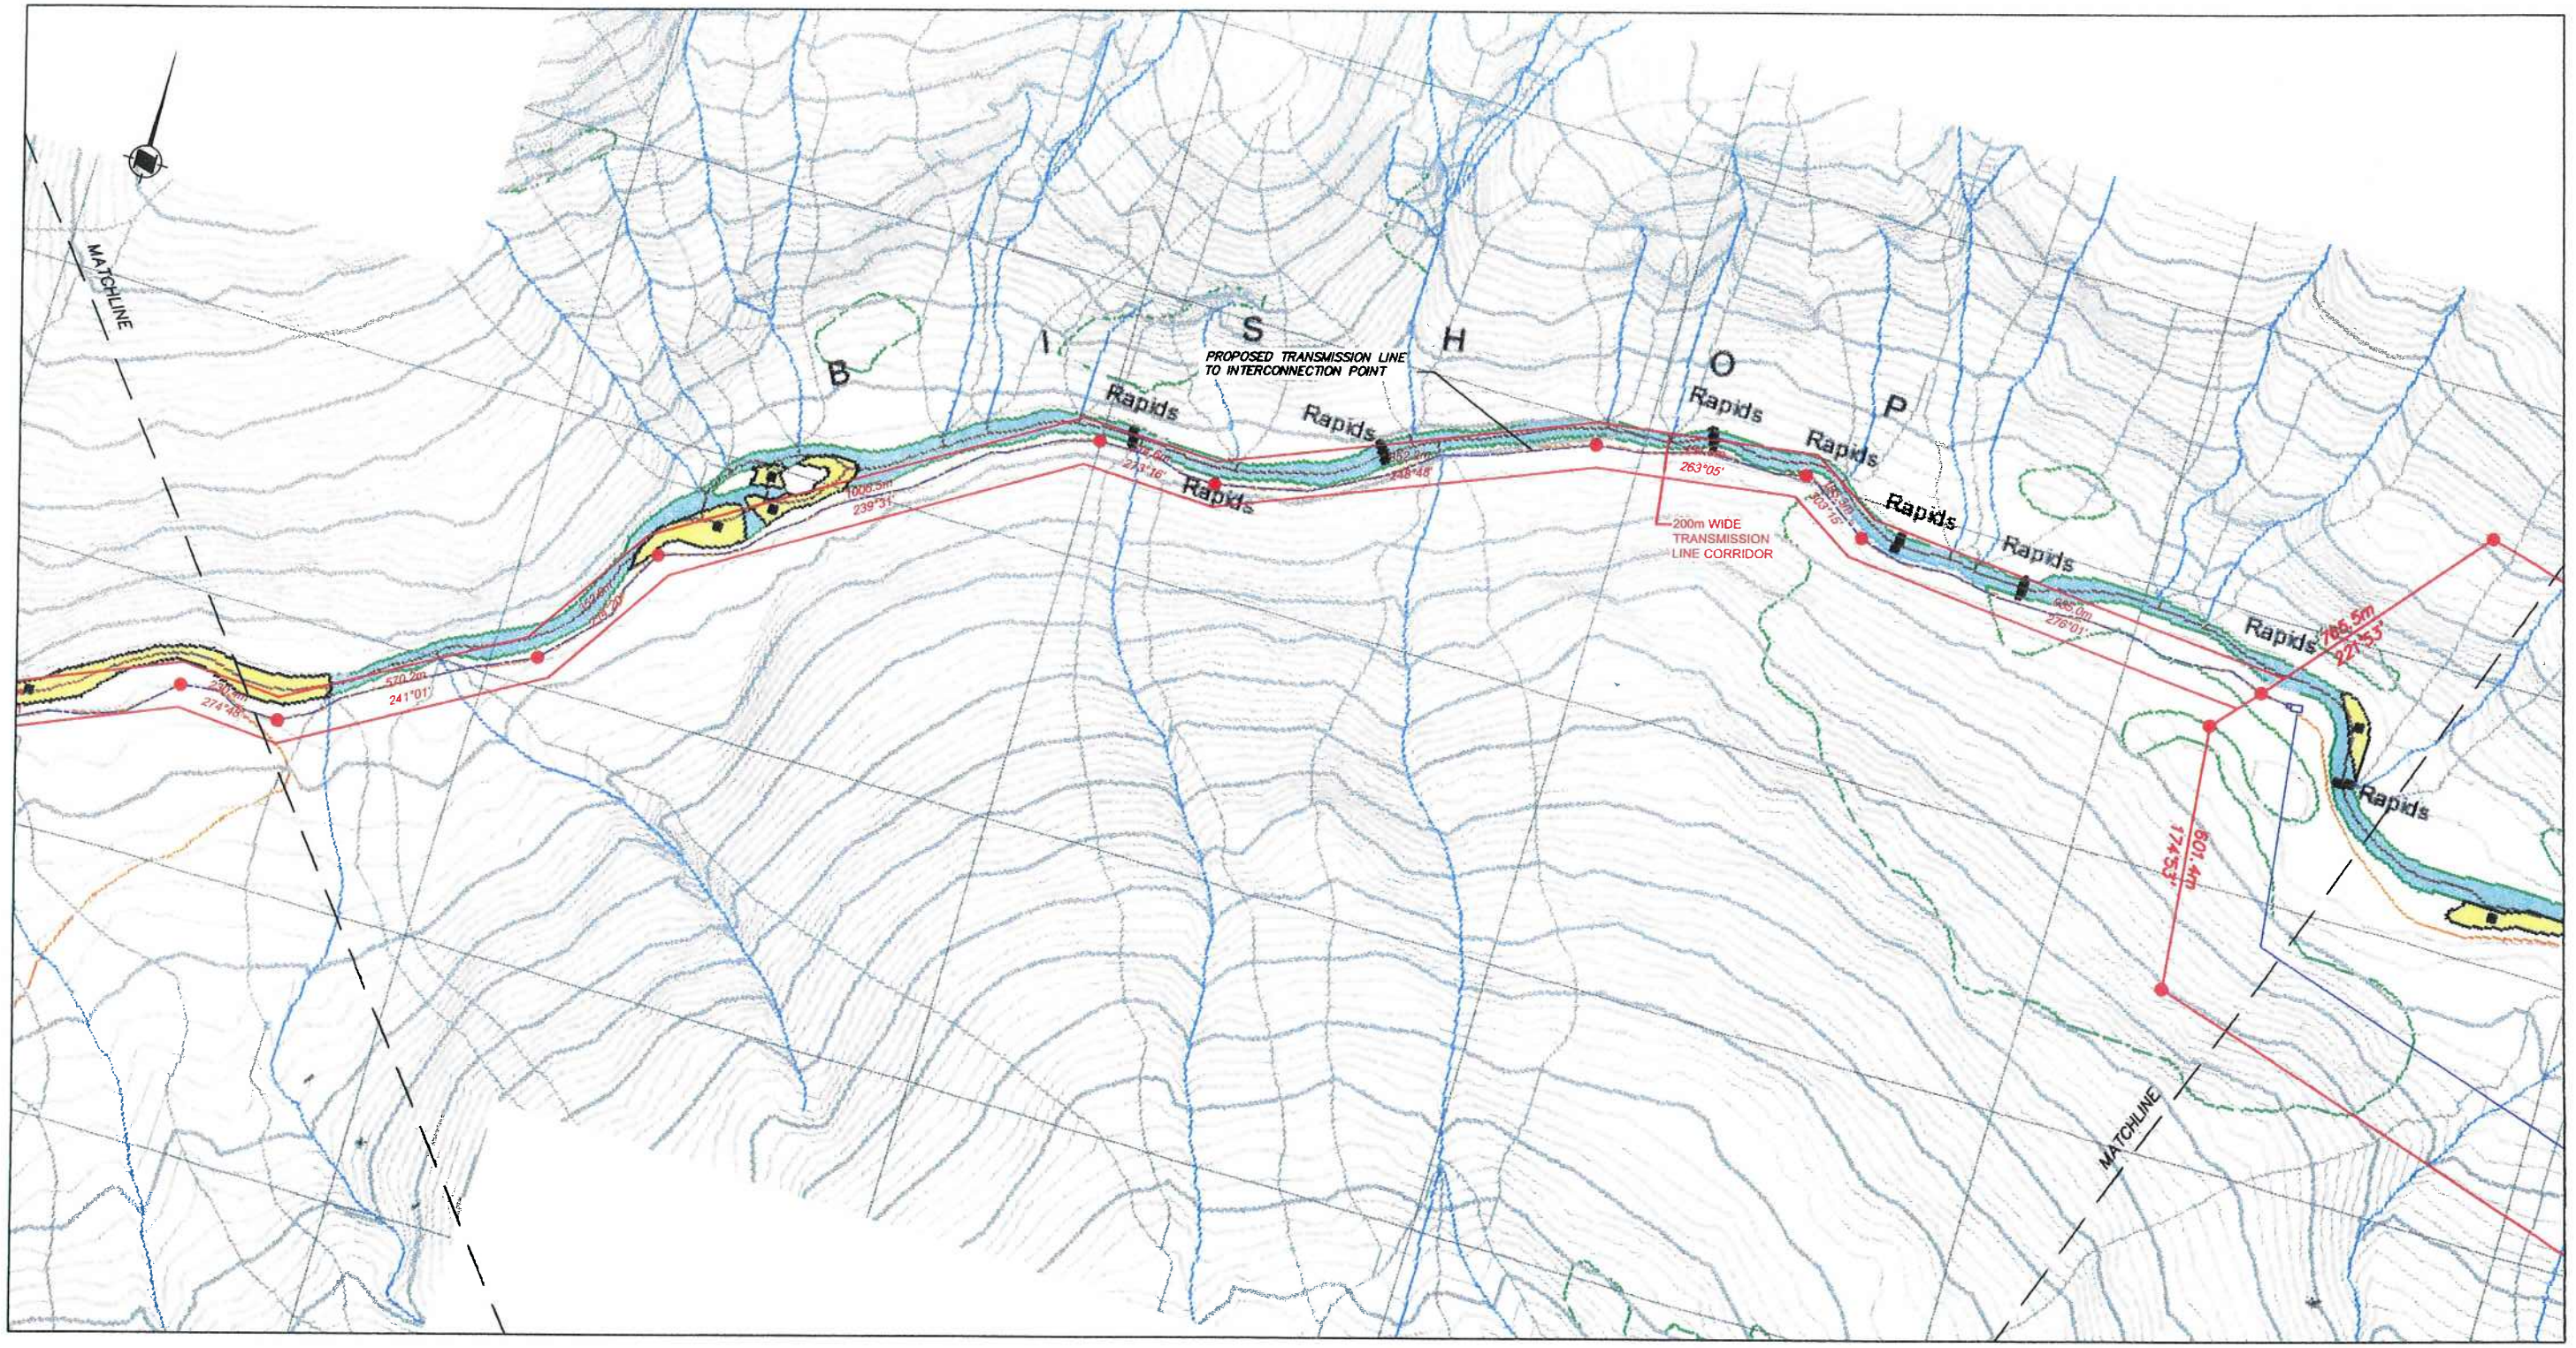

BASE MAP: COMPILED FROM BC ONLINE CADASTER IMAGES.

SCALE 0 150 300 450 600 metres

HAWKEYE POWER CORPORATION		
BISHOP RIVER HYDROELECTRIC PROJECT		
PROJECT LAYOUT		
FIGURE 9B		
DATE OCT 2007	DWG. No.	R 0

SIGMA ENGINEERING LTD

E6184C