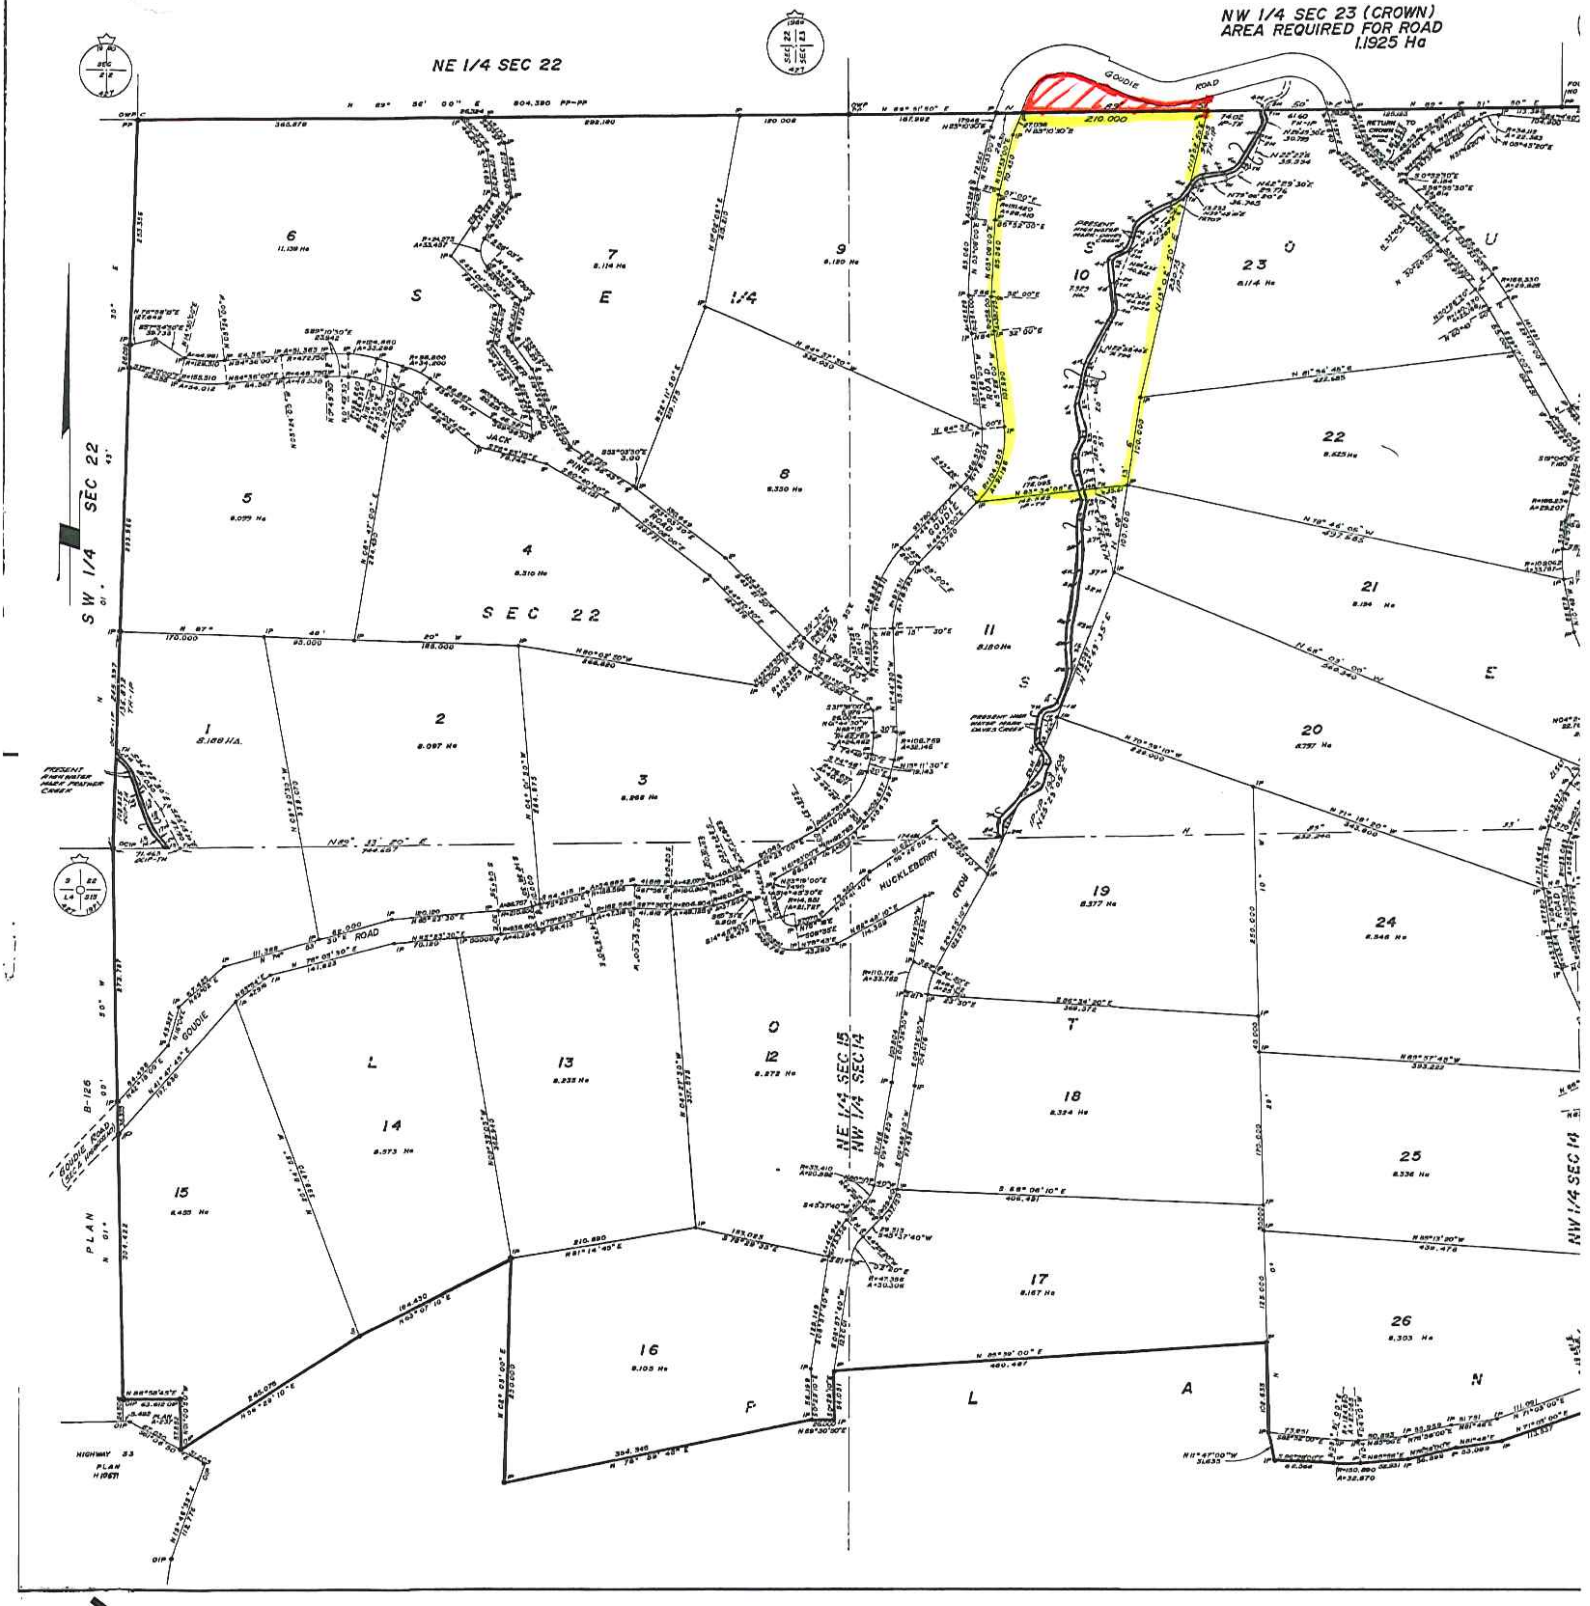
NW 1/4 SEC 23 (CROWN)
AREA REQUIRED FOR ROAD
1.1925 Ha
NE 1/4 SEC 22
SW 1/4 SEC 22
SEC 22
GOUDIE ROAD
JACK PINE ROAD
HUCKLEBERRY ROAD
NE 1/4 SEC 15
NW 1/4 SEC 14
NW 1/4 SEC 14
PLAN
HIGHWAY 33
PLAN H10671
PRESENT HIGH WATER MARK FEATHER CREEK
PRESENT HIGH WATER MARK ENVIRO CREEK
RETURN TO CROWN
210.000
1
2
3
4
5
6
7
8
9
10
11
12
13
14
15
16
17
18
19
20
21
22
23
24
25
26