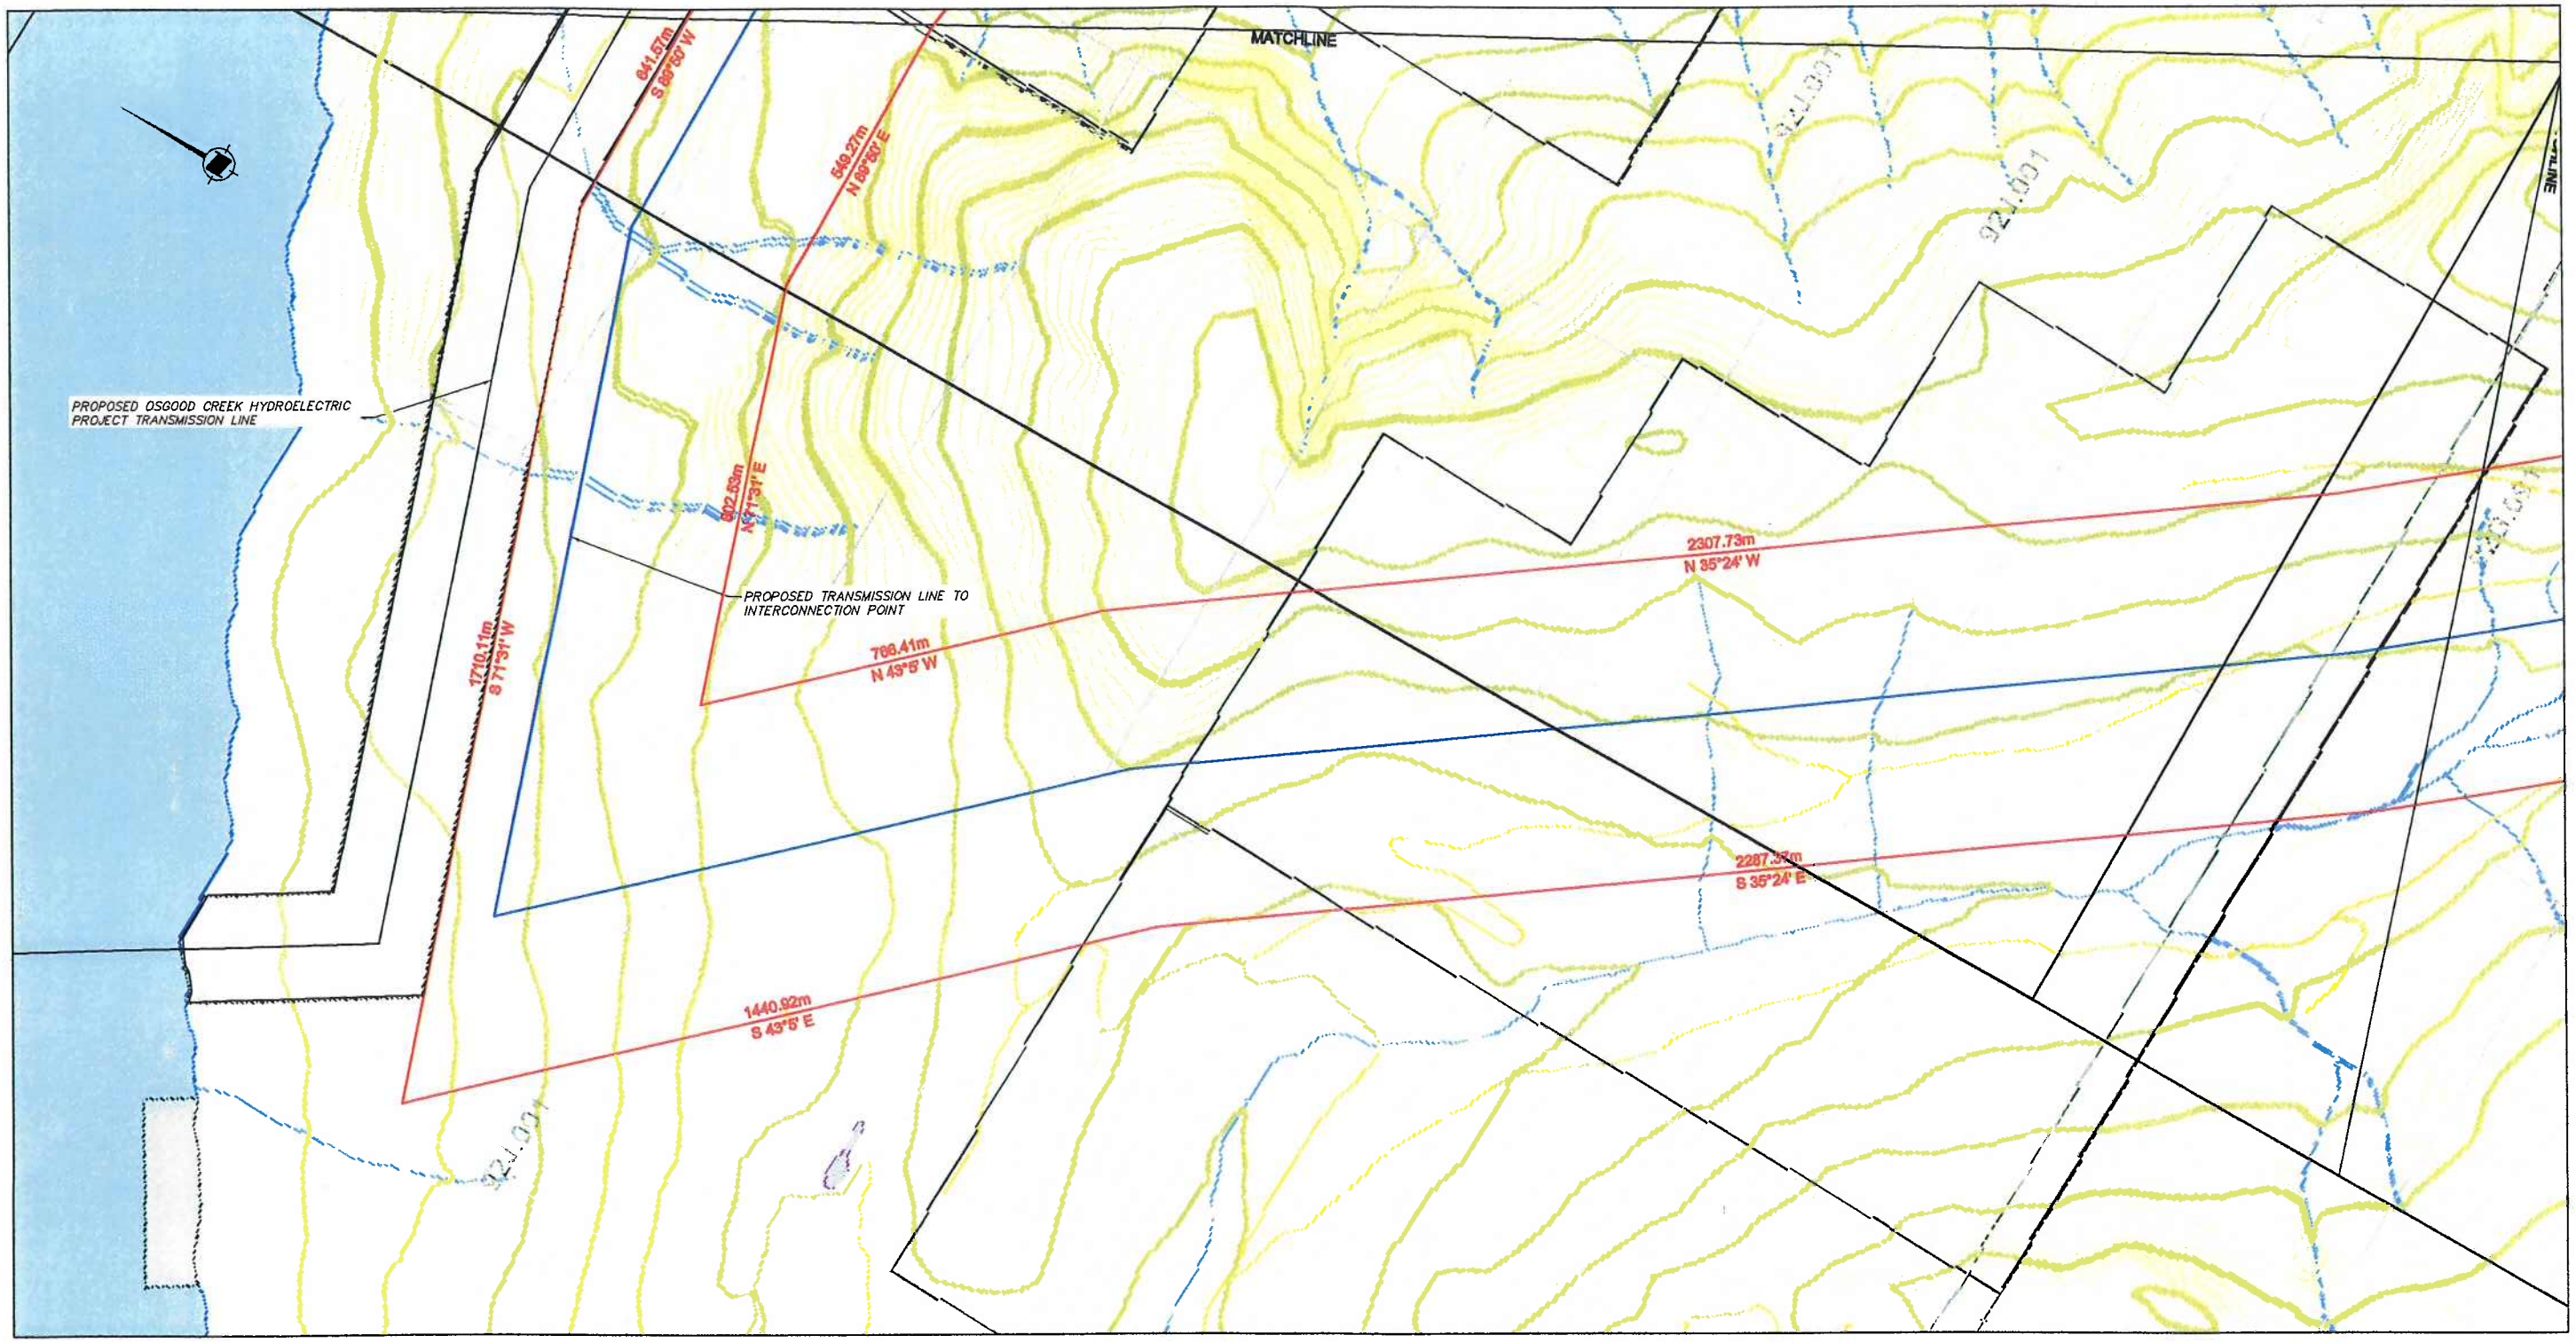


BASE MAP: COMPILED FROM BC ONLINE CADASTER IMAGES.

SCALE 0 125 250 375 500 metres

HAWKEYE ENERGY CORPORATION

ZZ CREEK (TRIBUTARY TO PRINCESS ROYAL REACH) HYDROELECTRIC PROJECT

CROWN LAND APPLICATION AREAS
TRANSMISSION LINE

FIGURE 9B

DATE	DWG. No.	R
NOV 2007		0