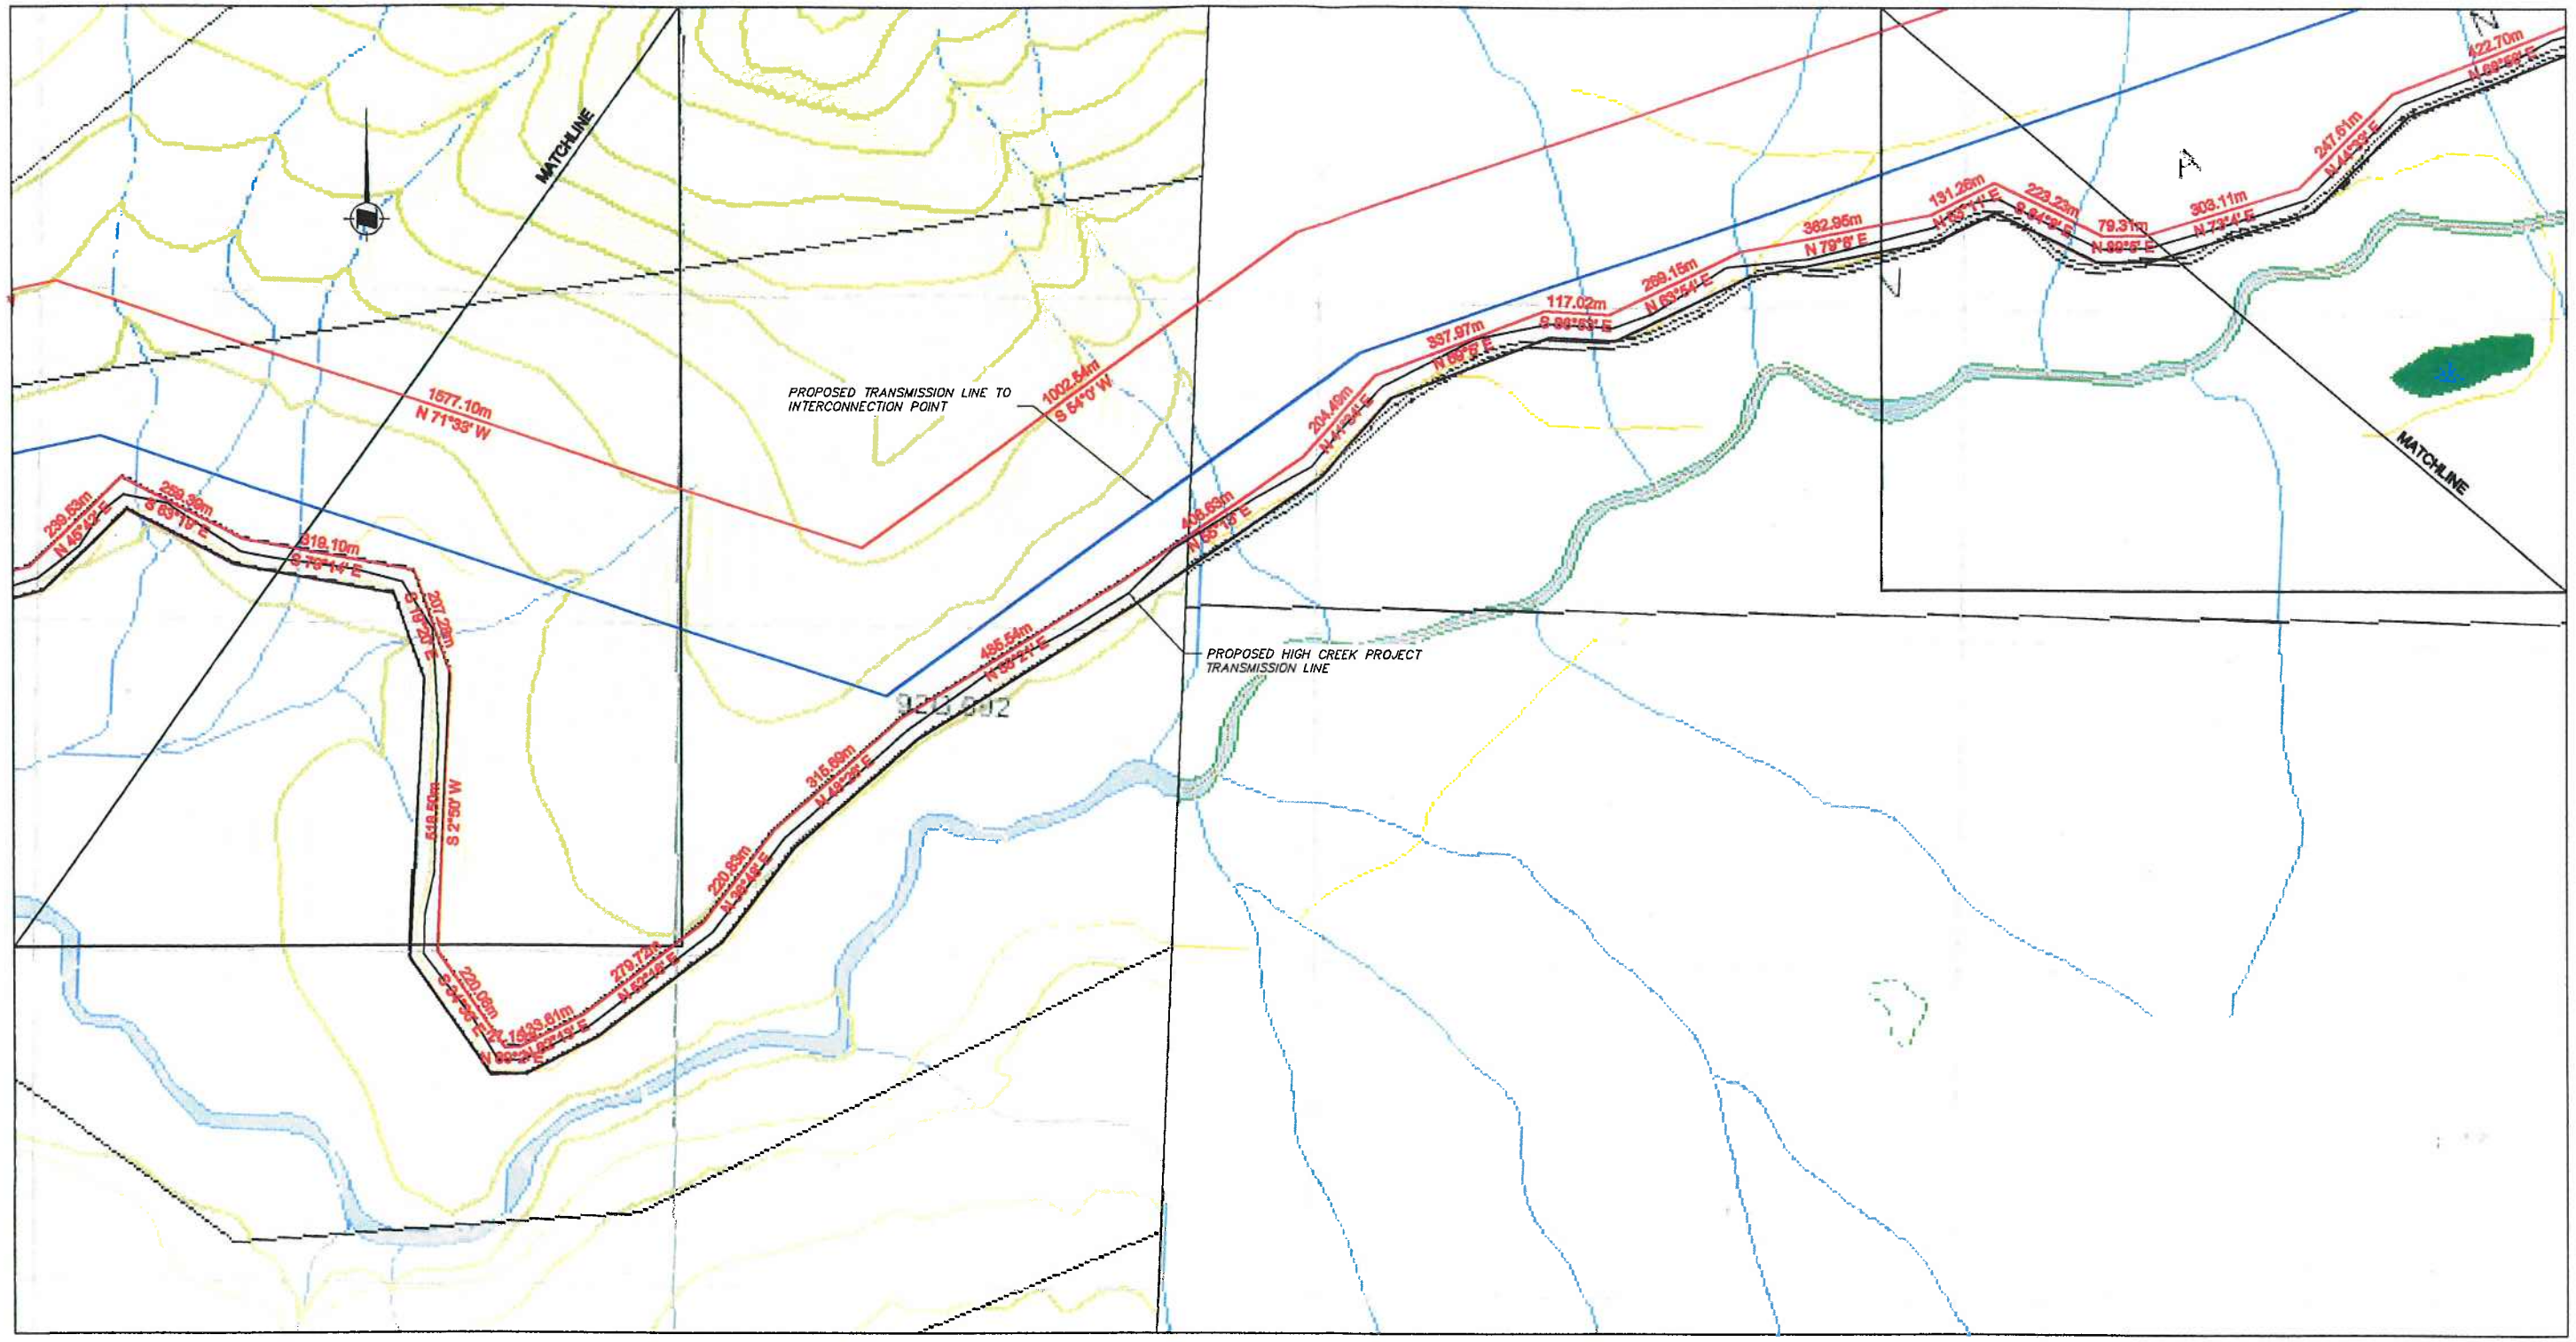



BASE MAP: COMPILED FROM BC ONLINE CADASTER IMAGES.

SCALE 0 125 250 375 500 metres

**HAWKEYE ENERGY CORPORATION**

ZZ CREEK (TRIBUTARY TO PRINCESS ROYAL REACH)
HYDROELECTRIC PROJECT

CROWN LAND APPLICATION AREAS
TRANSMISSION LINE

FIGURE 9E

| DATE | DWG. No. | R |
|---|---|---|
| NOV 2007 | | 0 |