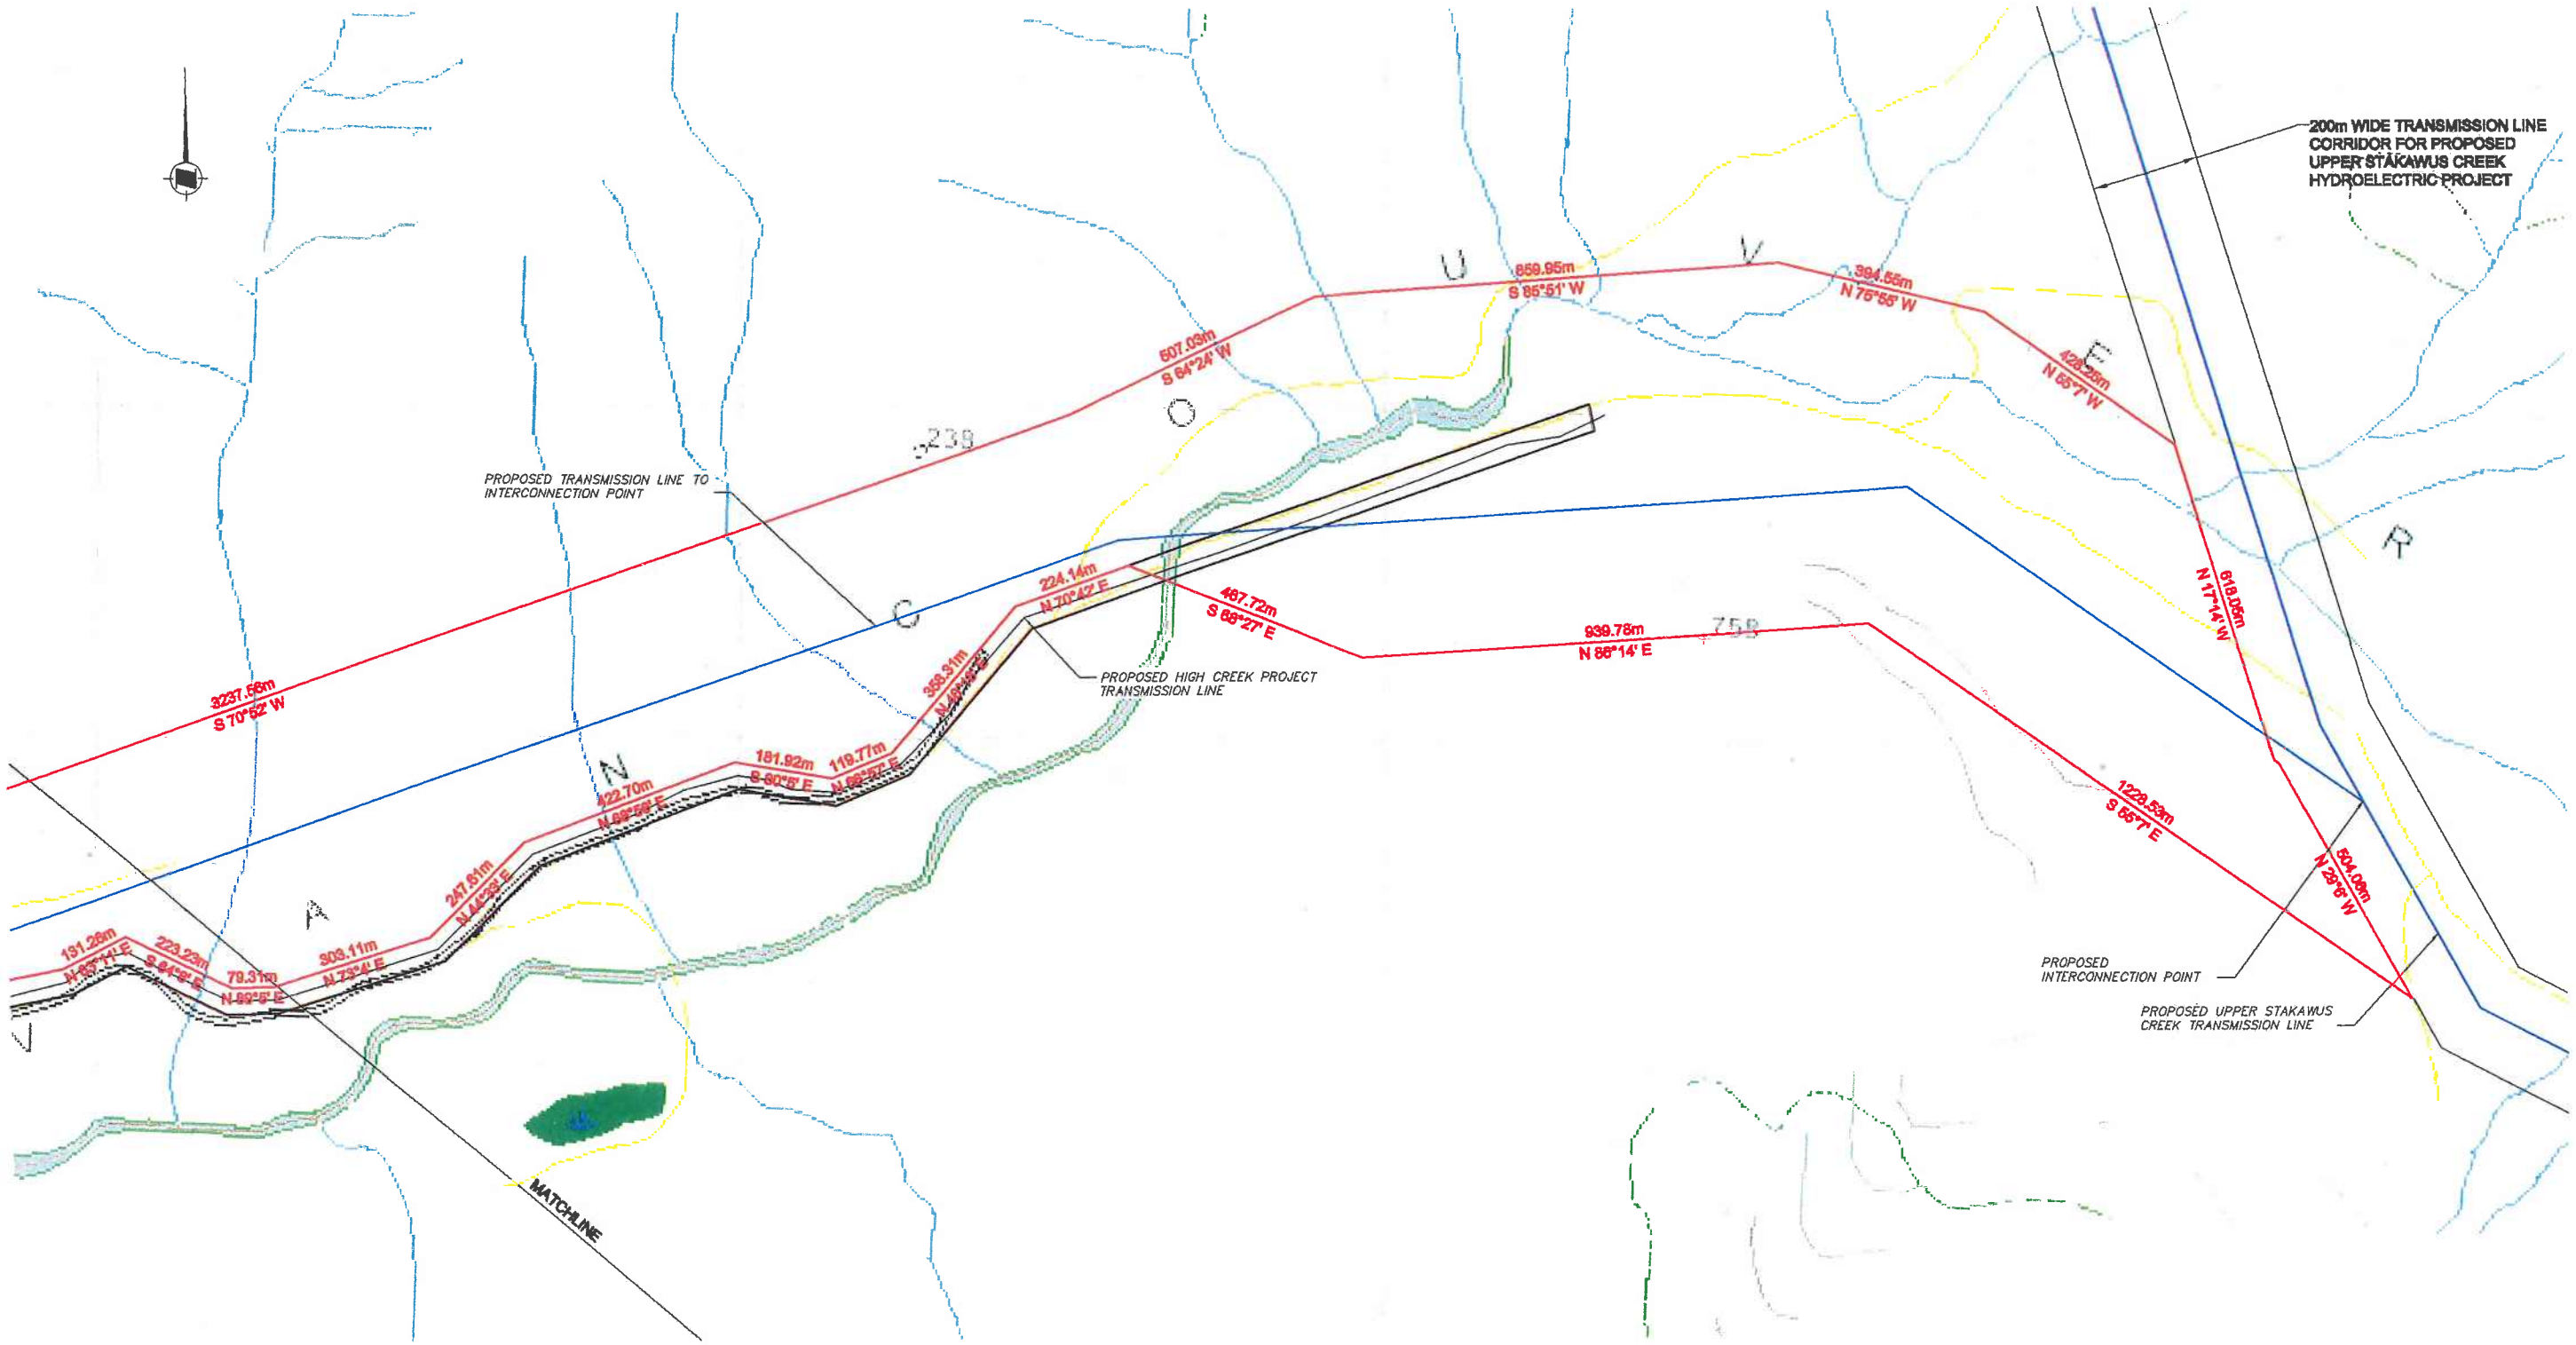

BASE MAP: COMPILED FROM BC ONLINE CADASTER IMAGES.

SCALE 0 125 250 375 500 metres

HAWKEYE ENERGY CORPORATION

ZZ CREEK (TRIBUTARY TO PRINCESS ROYAL REACH)
HYDROELECTRIC PROJECT

CROWN LAND APPLICATION AREAS
TRANSMISSION LINE

FIGURE 9F

DATE	DWG. No.	R
NOV 2007		0

SIGMA ENGINEERING LTD.

E6184C