
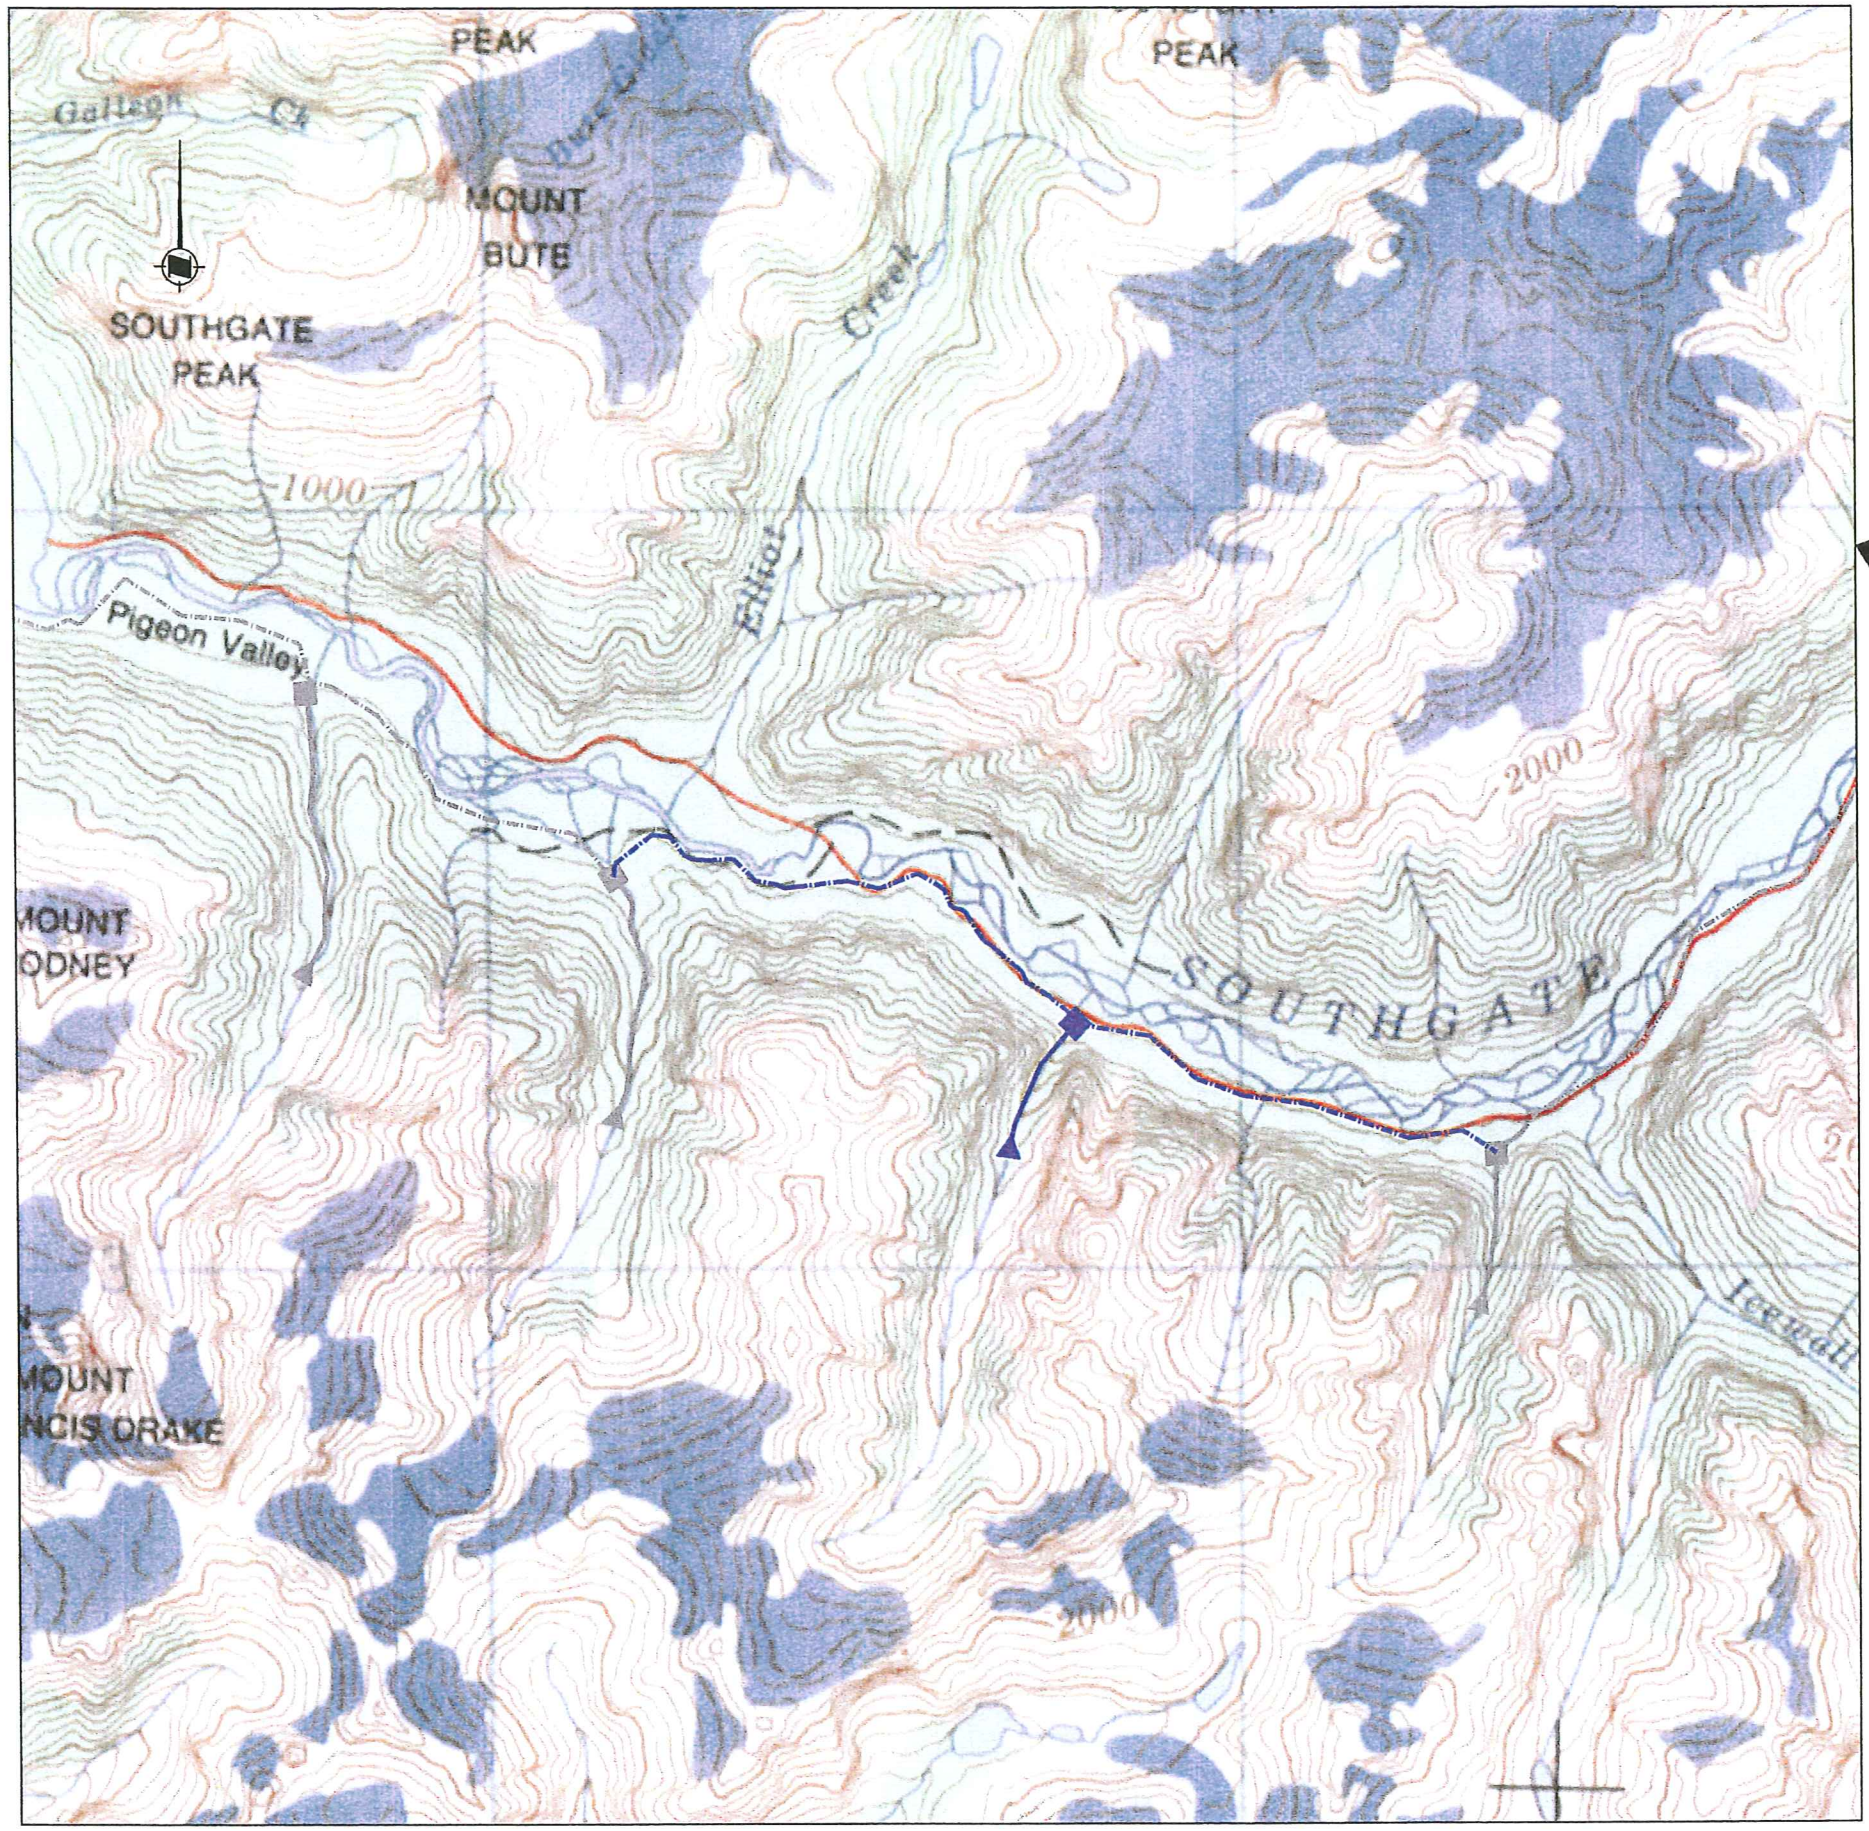


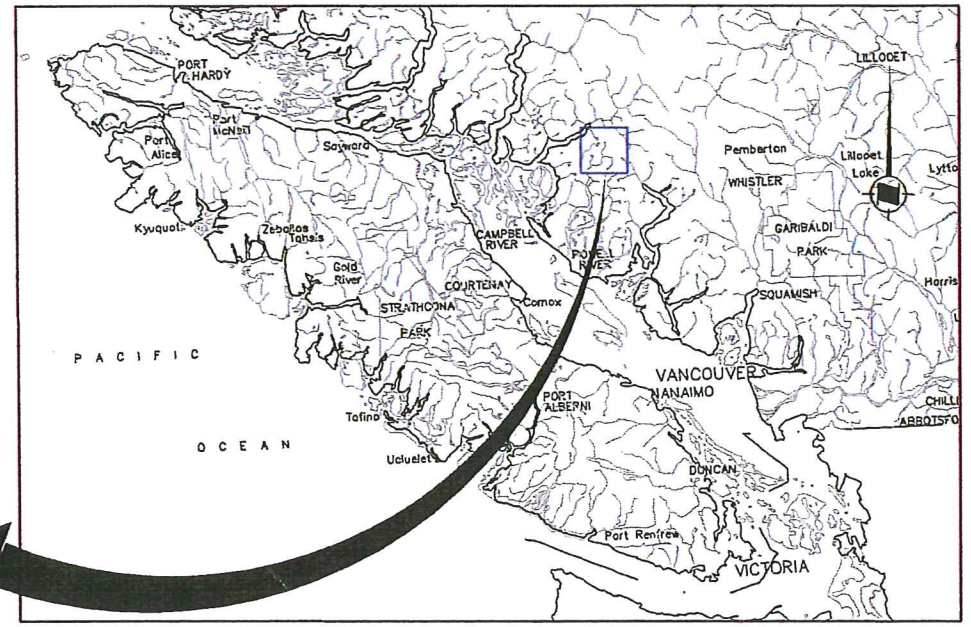

SOUTHWESTERN BRITISH COLUMBIA
N.T.S.

INTAKE
PENSTOCK
POWERHOUSE

BASE MAP: NTS 92.K

SCALE 0 1000 2000 3000 4000 metres

HAWKEYE POWER CORPORATION

ZZ CREEK TRIBUTARY 3 TO SOUTHGATE RIVER HYDROELECTRIC PROJECT

LOCATION PLAN

FIGURE 1

DATE	DWG. No.	R
APR 2008		0

SIGMA ENGINEERING LTD

E6184D