PLAN SHOWING REQUIRED AREA FOR ROAD RIGHT OF WAY ON CROWN LAND, LOT 33, PLAN 828, DISTRICT LOT 1237, KOOTENAY DISTRICT.

SCALE 1:1500

ALL DISTANCES ARE IN METRES AND DECIMALS THEREOF UNLESS OTHERWISE INDICATED.

30 15 0 30 60 90 120 metres

LEGEND

● DENOTES STANDARD IRON POST FOUND. ELEVATIONS ARE ASSUMED AT THIS TIME.

N

REQUIRED RIGHT OF WAY AREA ON CROWN LAND 537m²

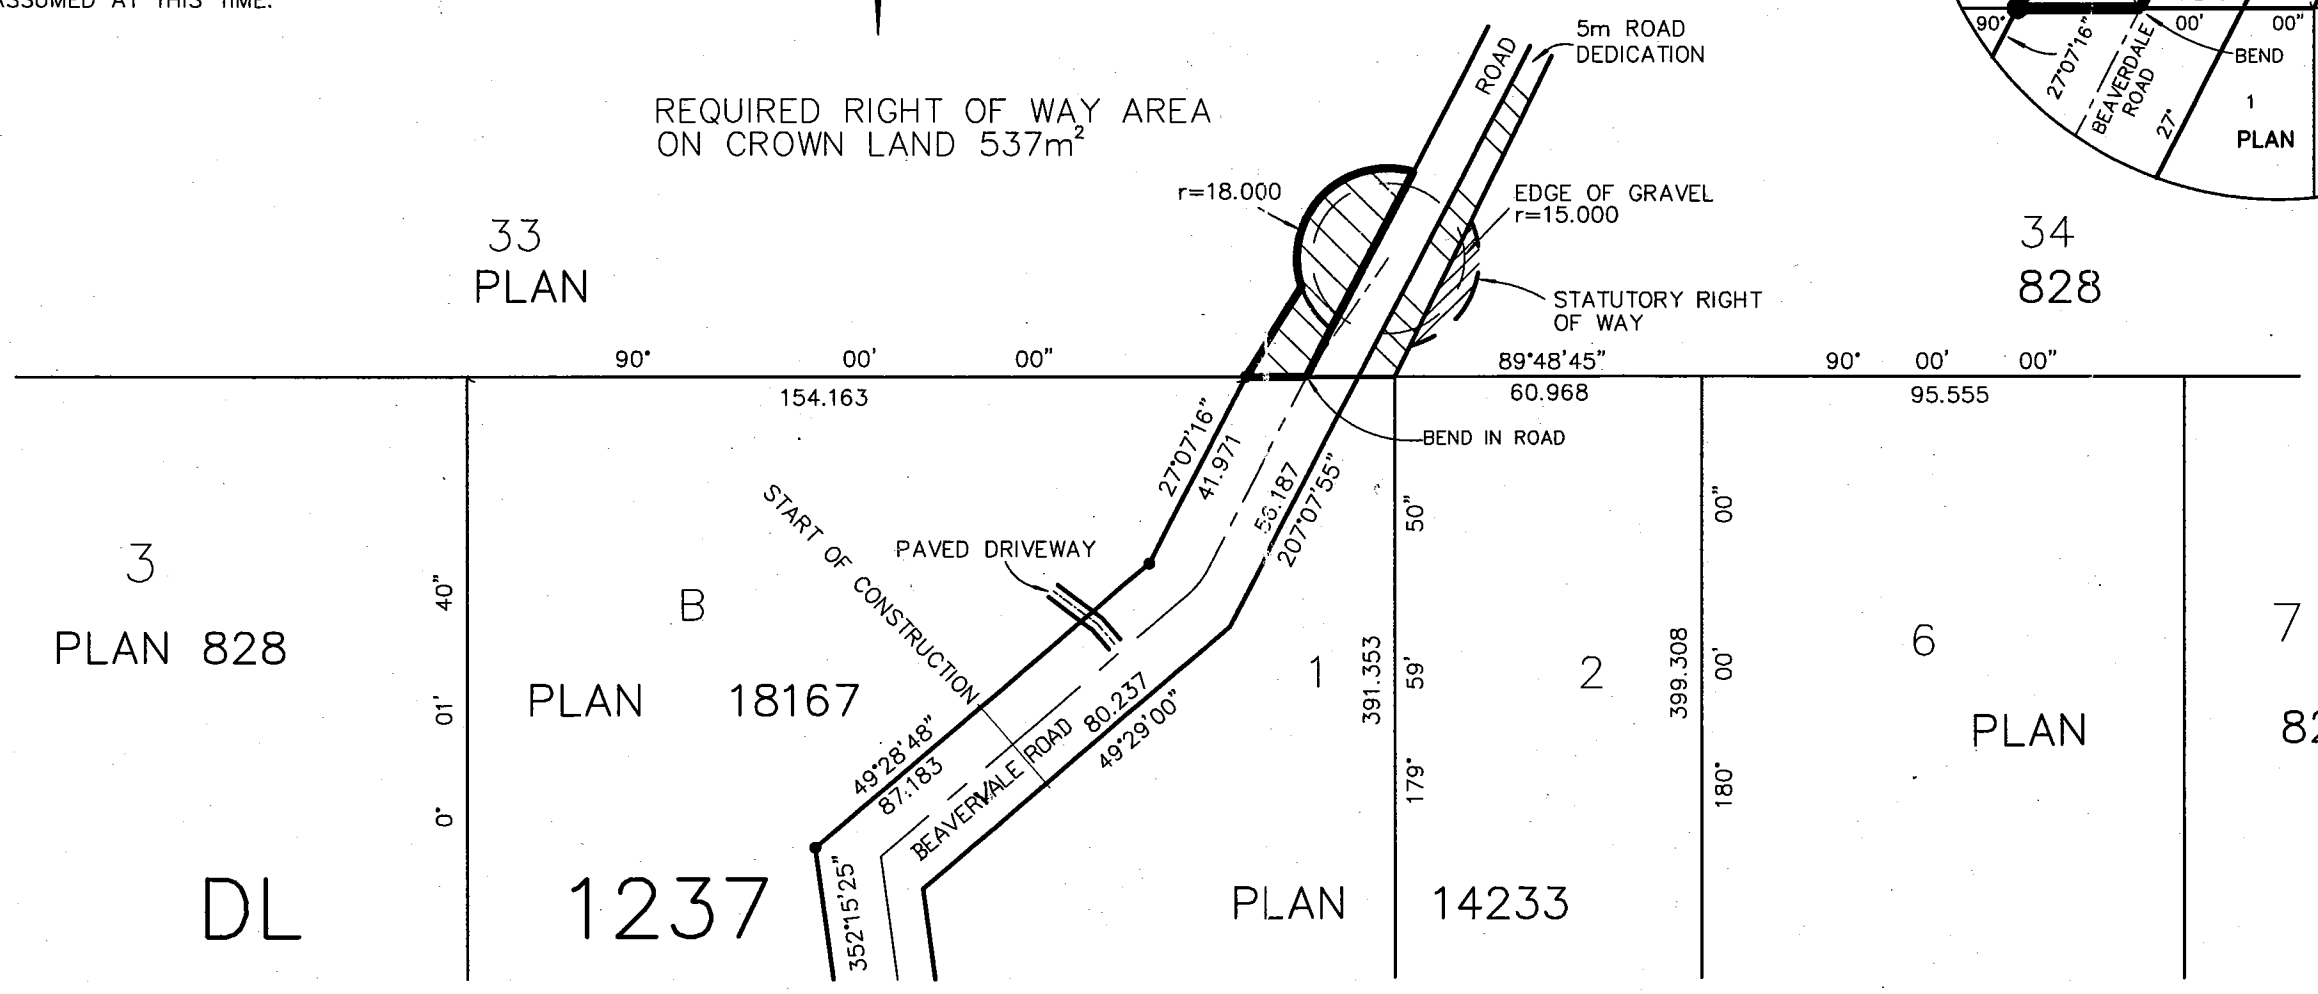

DETAIL OF CUL-DE-SAC

SCALE 1:750

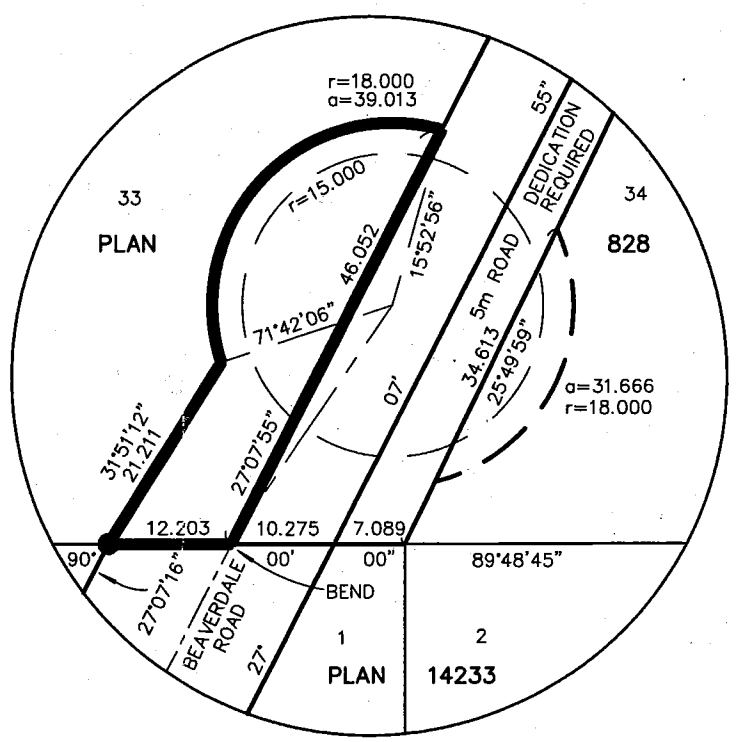

PREPARED BY

GORDON STEIN

B.C.L.S. and P ENG.,

908 FRONT ST,
NELSON, B.C. V1L 4C2

PHONE OR FAX 250-352-7312
E-MAIL ADDRESS -iesltd@netidea.com

THIS PLAN LIES WITHIN THE CENTRAL KOOTENAY REGIONAL DISTRICT.

SEE HIGHWAYS FILE No 02-009-15495

PREPARED FOR LES AND BONNIE SCHULTZ, OWNERS OF LOT 34, PLAN 828 DISTRICT LOT 1237, KOOTENAY DISTRICT, EXCEPT PART INCLUDED IN PLAN NEP19172.

DRAWN JUNE 25, 2008
FILE# 3464
COMP FILE SCHULTZ8CRWN