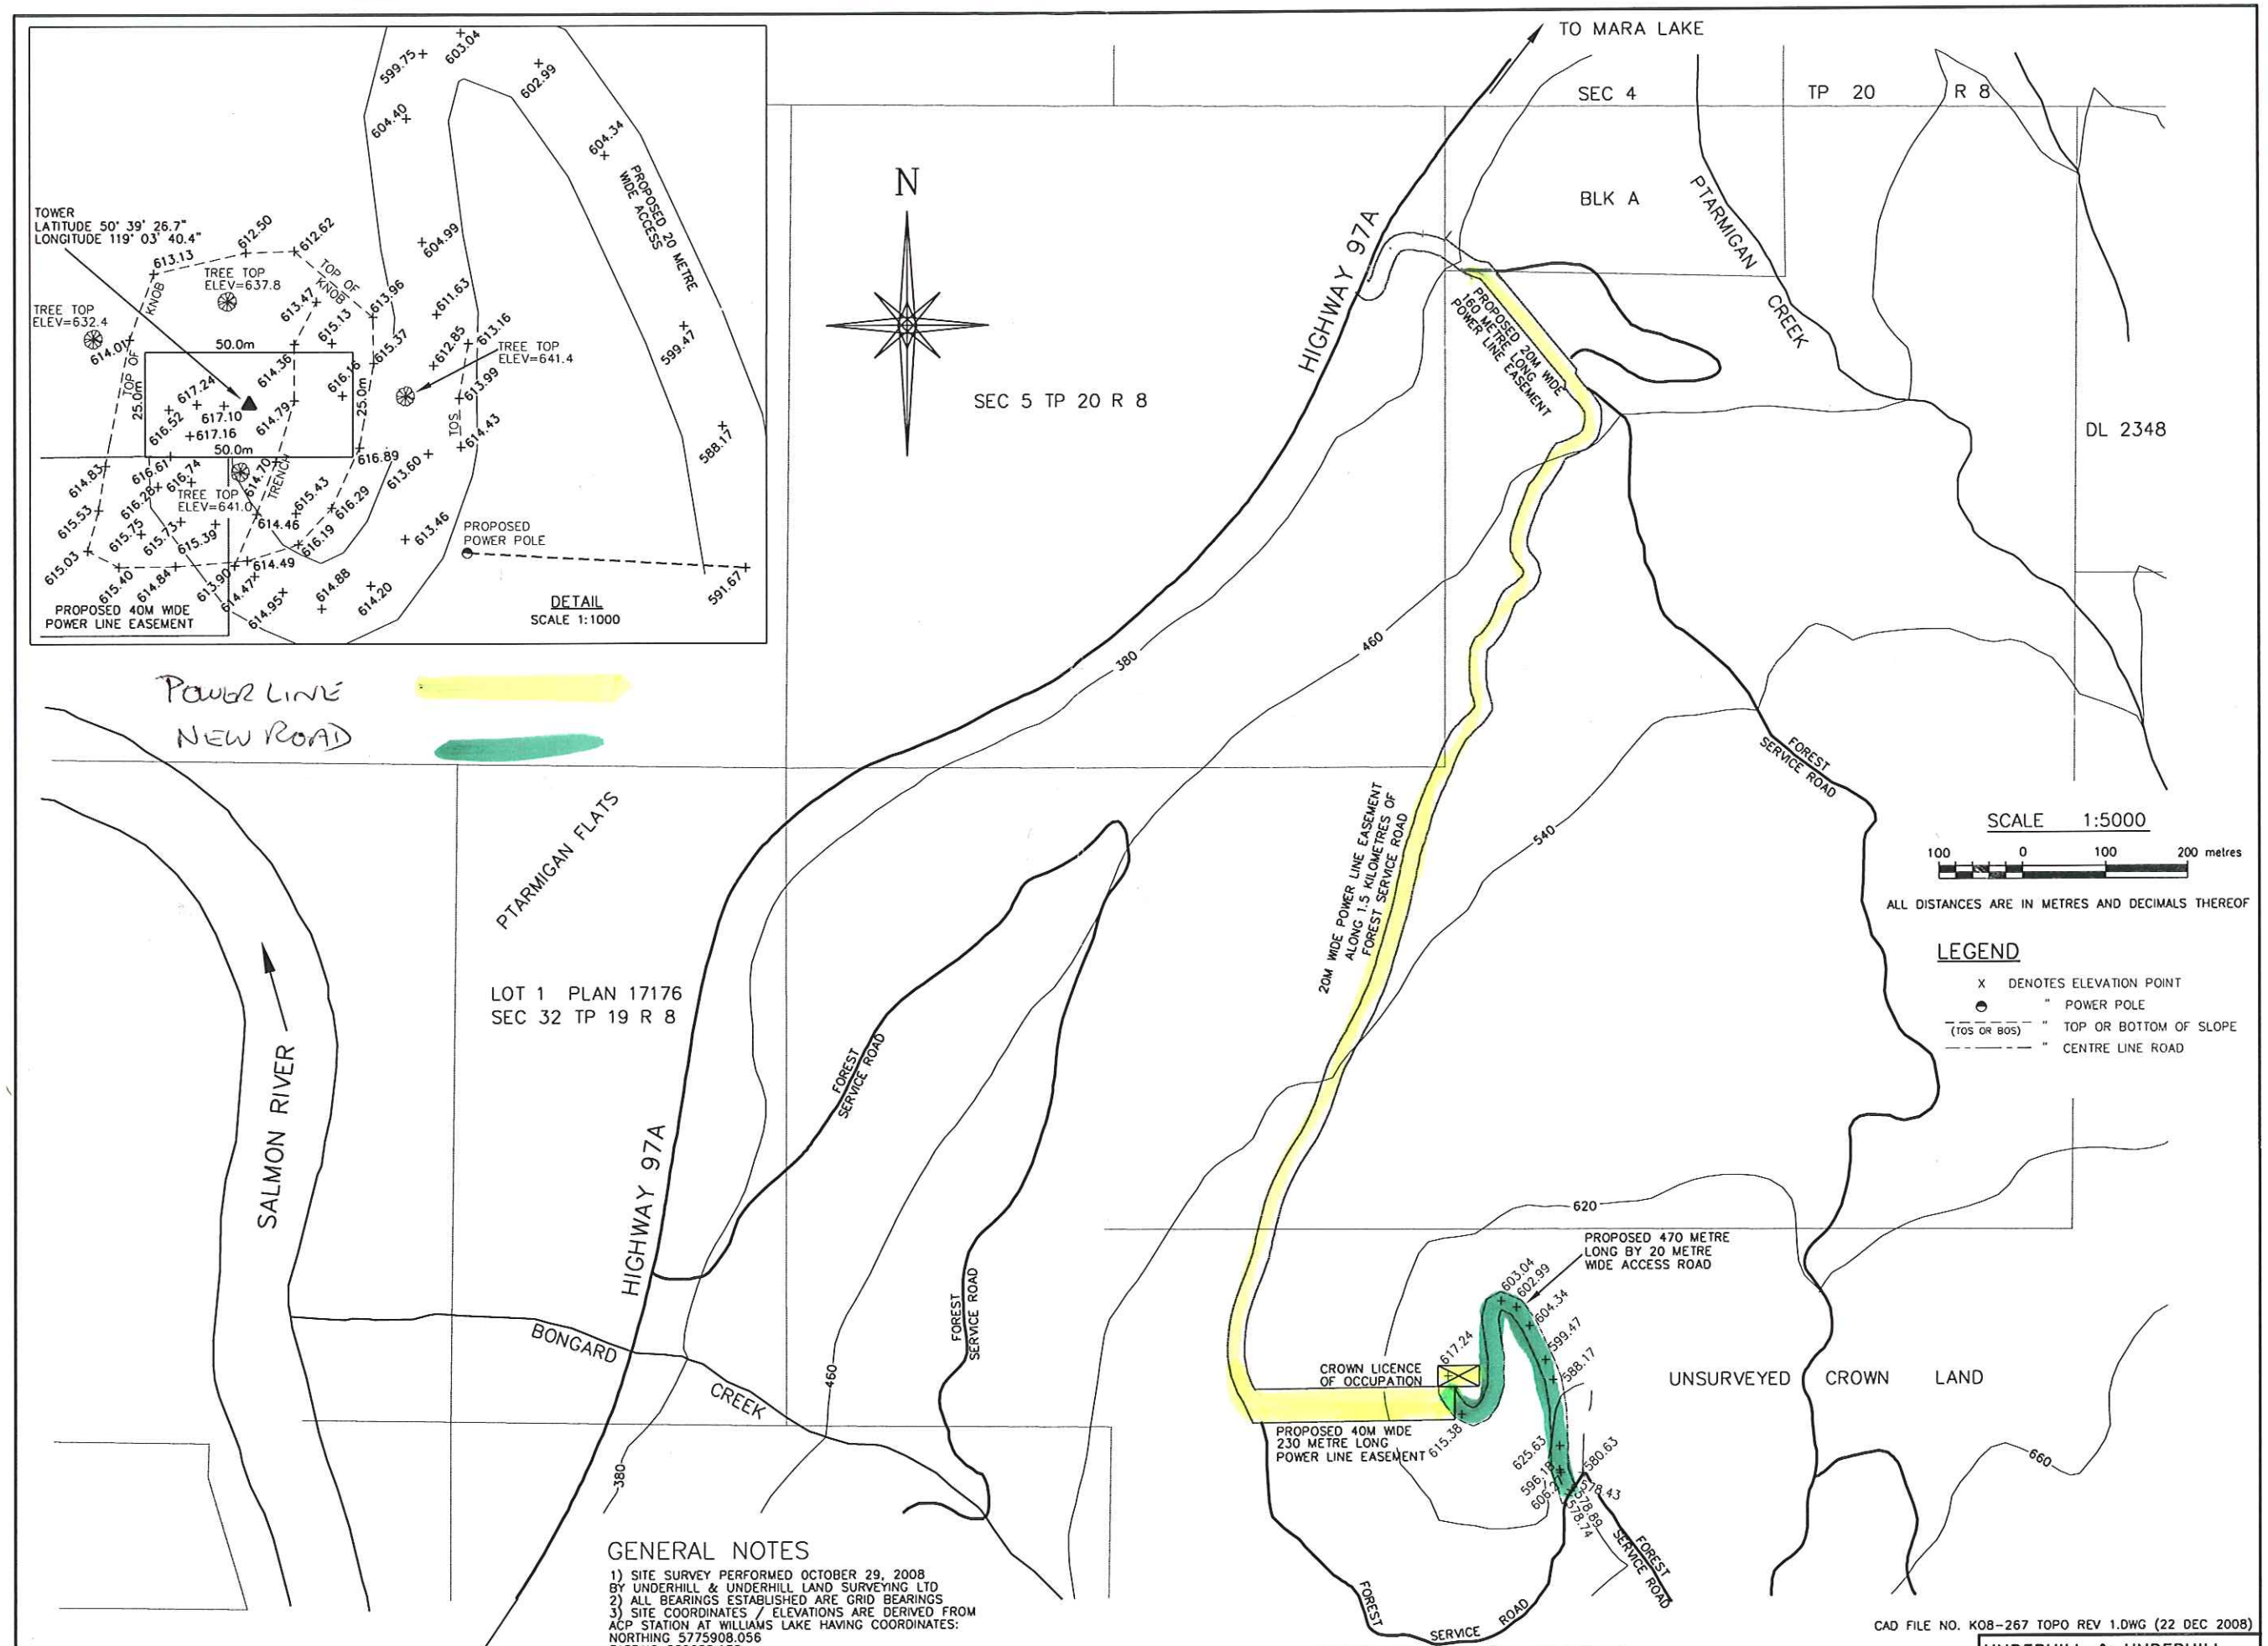

GENERAL NOTES

1) SITE SURVEY PERFORMED OCTOBER 29, 2008 BY UNDERHILL & UNDERHILL LAND SURVEYING LTD
2) ALL BEARINGS ESTABLISHED ARE GRID BEARINGS
3) SITE COORDINATES / ELEVATIONS ARE DERIVED FROM ACP STATION AT WILLIAMS LAKE HAVING COORDINATES:
NORTHING 5775908.056
EASTING 559088.178
ORTHOMETRIC ELEVATION 617.536 METRES
4) THE ENTIRE AREA IS FORESTED WITH AVERAGE TREE HEIGHT = 20 TO 25 METRES
5) THERE ARE NO EXISTING TOWERS AT THE SITE

DESCRIPTION CENTRE OF CROWN LEASE	NAD 83		NAD 27	
	LATITUDE	LONGITUDE	LATITUDE	LONGITUDE
TOWER	50° 39' 26.7"	119° 03' 40.4"	50° 39' 27.1"	119° 03' 36.2"

CAD FILE NO. K08-267 TOPO REV 1.DWG (22 DEC 2008)

ROGERS WIRELESS | FILE NO. W2580

MARA LAKE

UNDERHILL & UNDERHILL
PROFESSIONAL LAND SURVEYORS
204-153 SEYMOUR STREET
KAMLOOPS, B.C. V2C 2C7
TEL. (250) 372-8835

DRAWN BY: LN F.B. 555 Pg. 124-130 FILE NO. K08-267

Z9060 R1

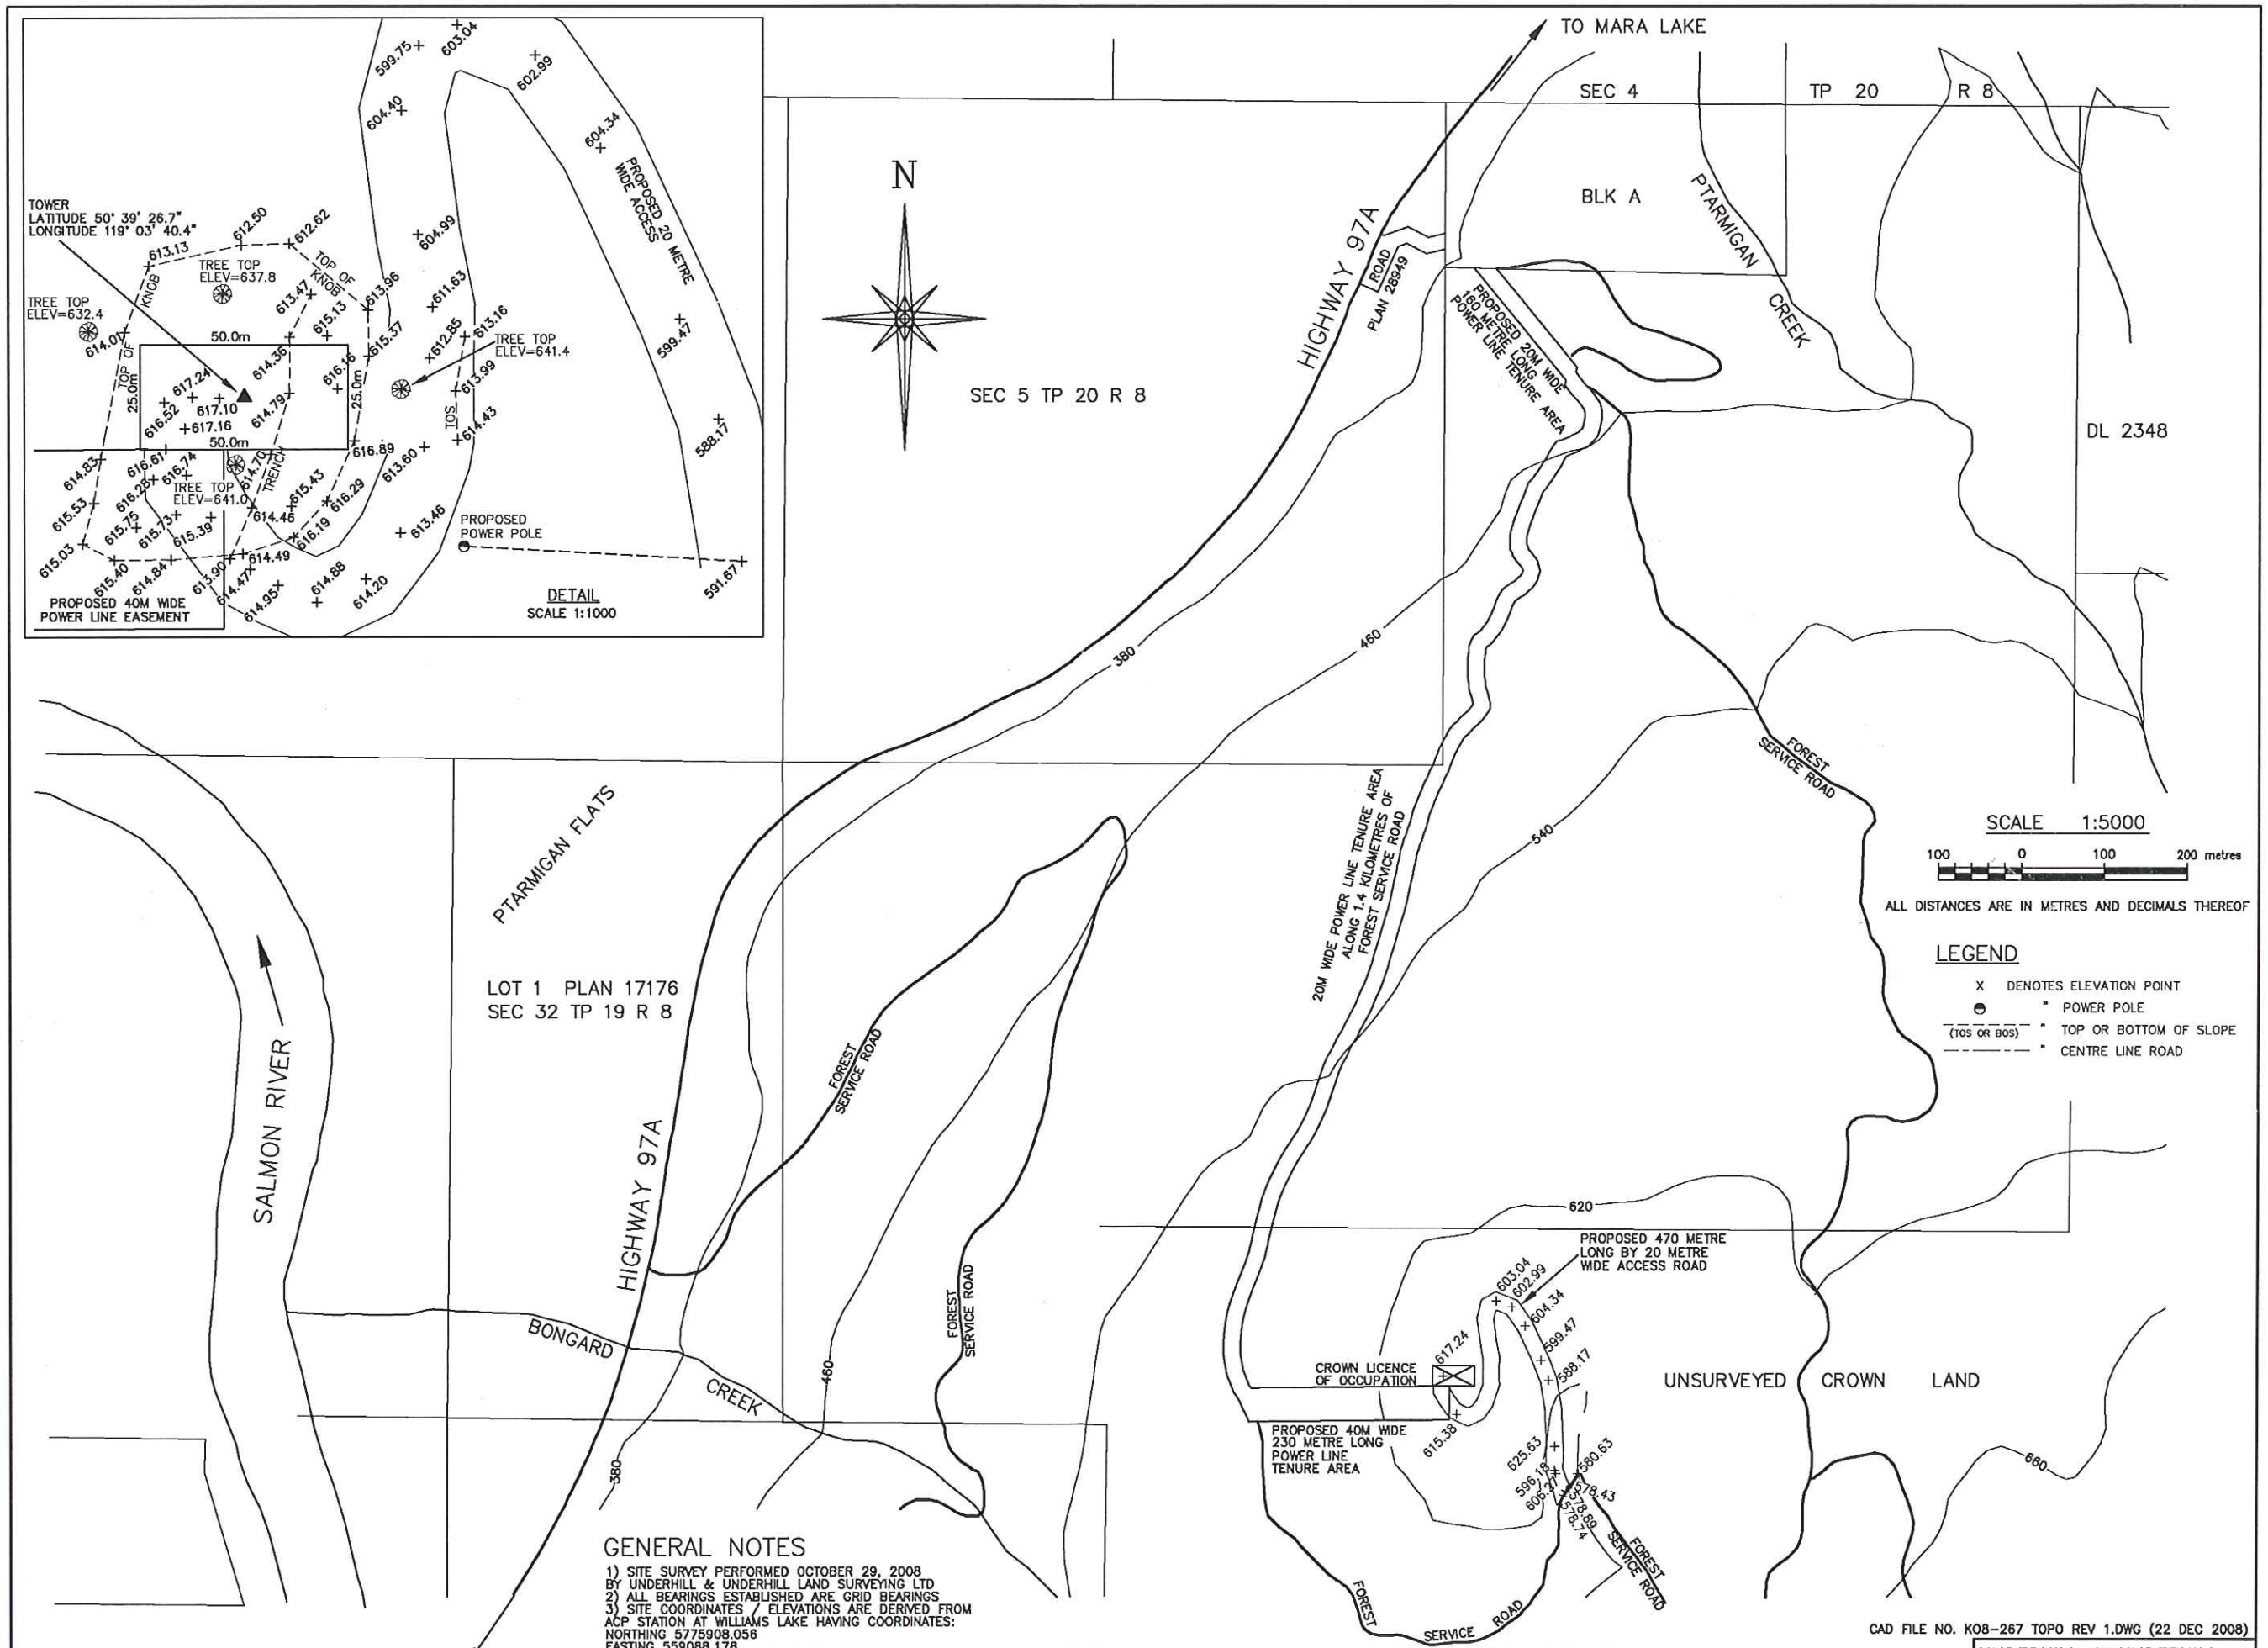

GENERAL NOTES

1) SITE SURVEY PERFORMED OCTOBER 29, 2008 BY UNDERHILL & UNDERHILL LAND SURVEYING LTD
2) ALL BEARINGS ESTABLISHED ARE GRID BEARINGS
3) SITE COORDINATES / ELEVATIONS ARE DERIVED FROM ACP STATION AT WILLIAMS LAKE HAVING COORDINATES:
NORTHING 5775908.056
EASTING 559088.178
ORTHOMETRIC ELEVATION 617.536 METRES
4) THE ENTIRE AREA IS FORESTED WITH AVERAGE TREE HEIGHT = 20 TO 25 METRES
5) THERE ARE NO EXISTING TOWERS AT THE SITE

DESCRIPTION CENTRE OF CROWN LEASE	NAD 83		NAD 27	
	LATITUDE	LONGITUDE	LATITUDE	LONGITUDE
TOWER	50° 39' 26.7"	119° 03' 40.4"	50° 39' 27.1"	119° 03' 36.2"

CAD FILE NO. K08-267 TOPO REV 1.DWG (22 DEC 2008)

ROGERS WIRELESS | FILE NO. W2580

MARA LAKE

UNDERHILL & UNDERHILL
PROFESSIONAL LAND SURVEYORS
204-153 SEYMOUR STREET
KAMLOOPS, B.C. V2C 2C7
TEL. (250) 372-8835

Z9060 R2

DRAWN BY: LN F.B. 555 Pg. 124-130 FILE NO. K08-267