Drw#1
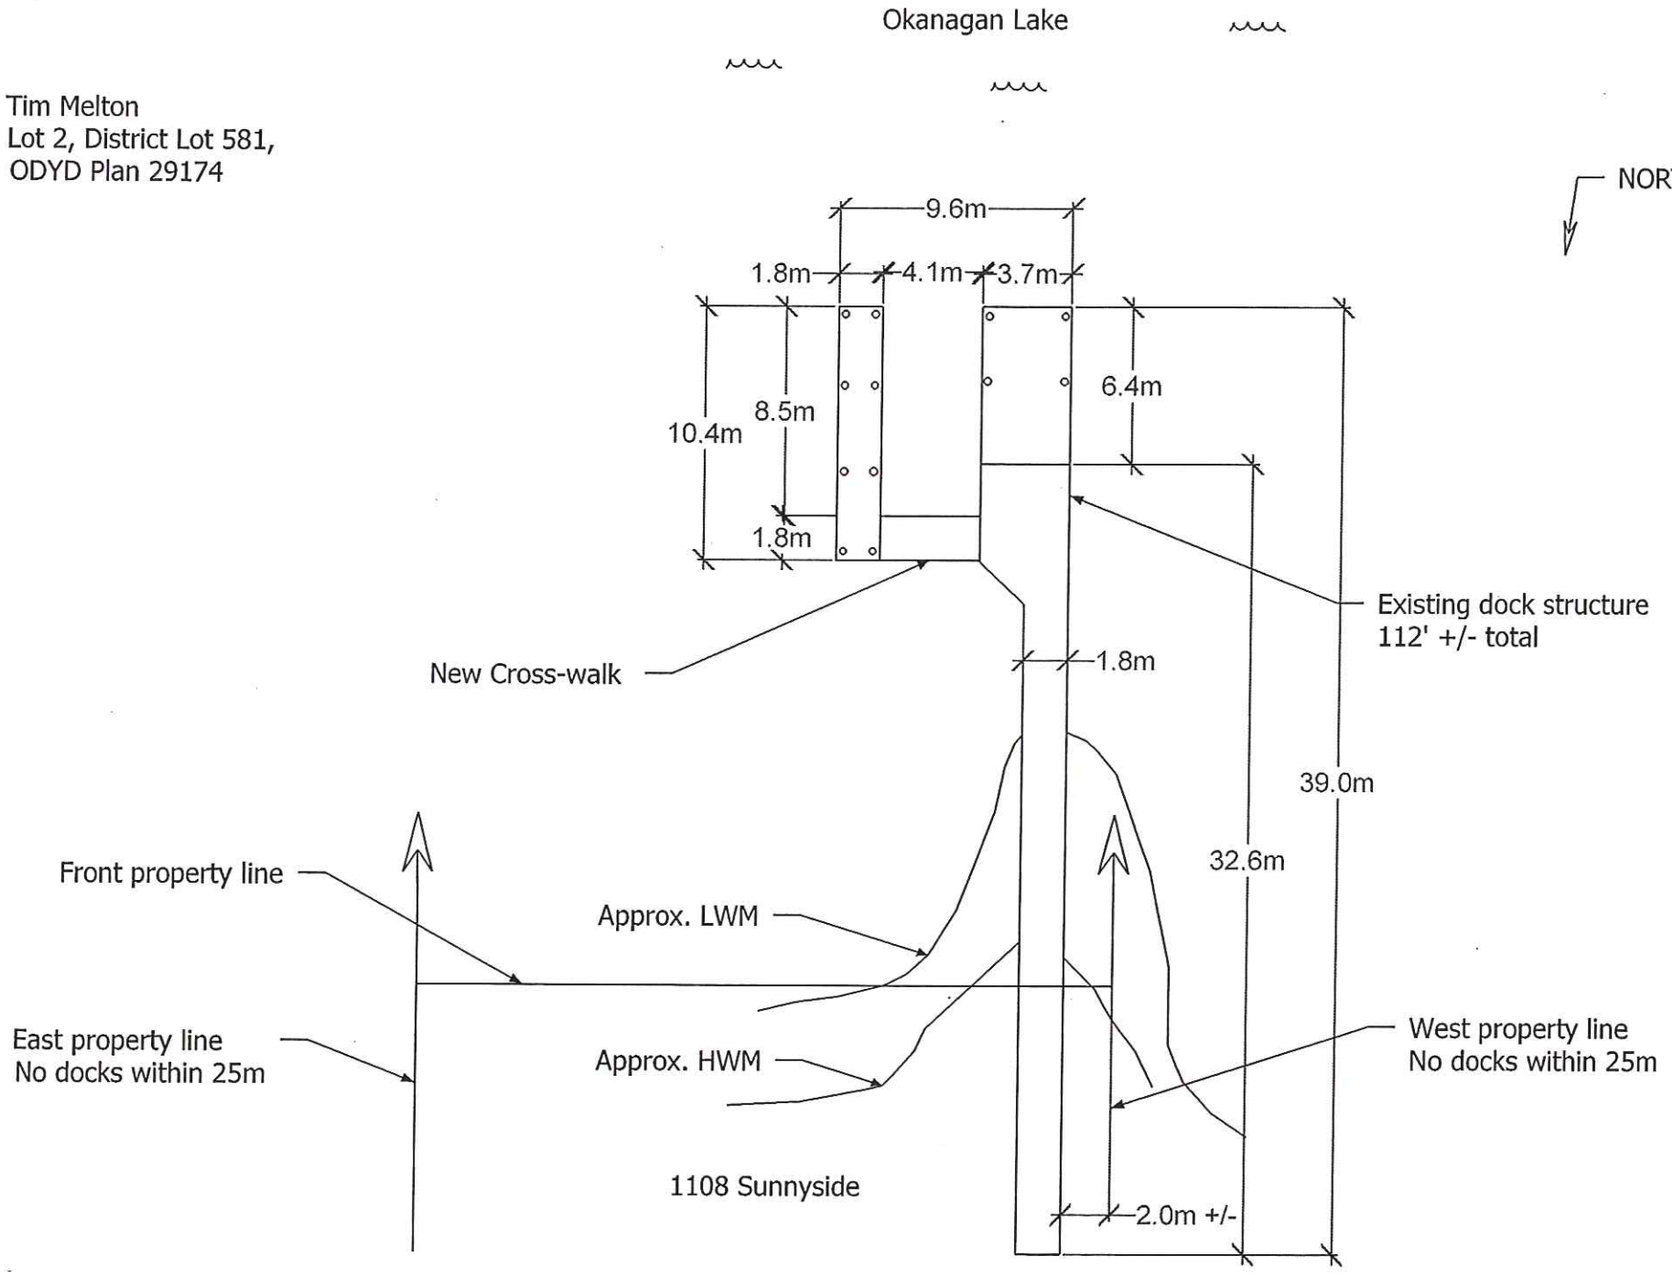
Tim Melton
Lot 2, District Lot 581,
ODYD Plan 29174