
DOCK WILL BE LOCATED ON LOT 1 AS PER DFO ADVICE. MAY 2011

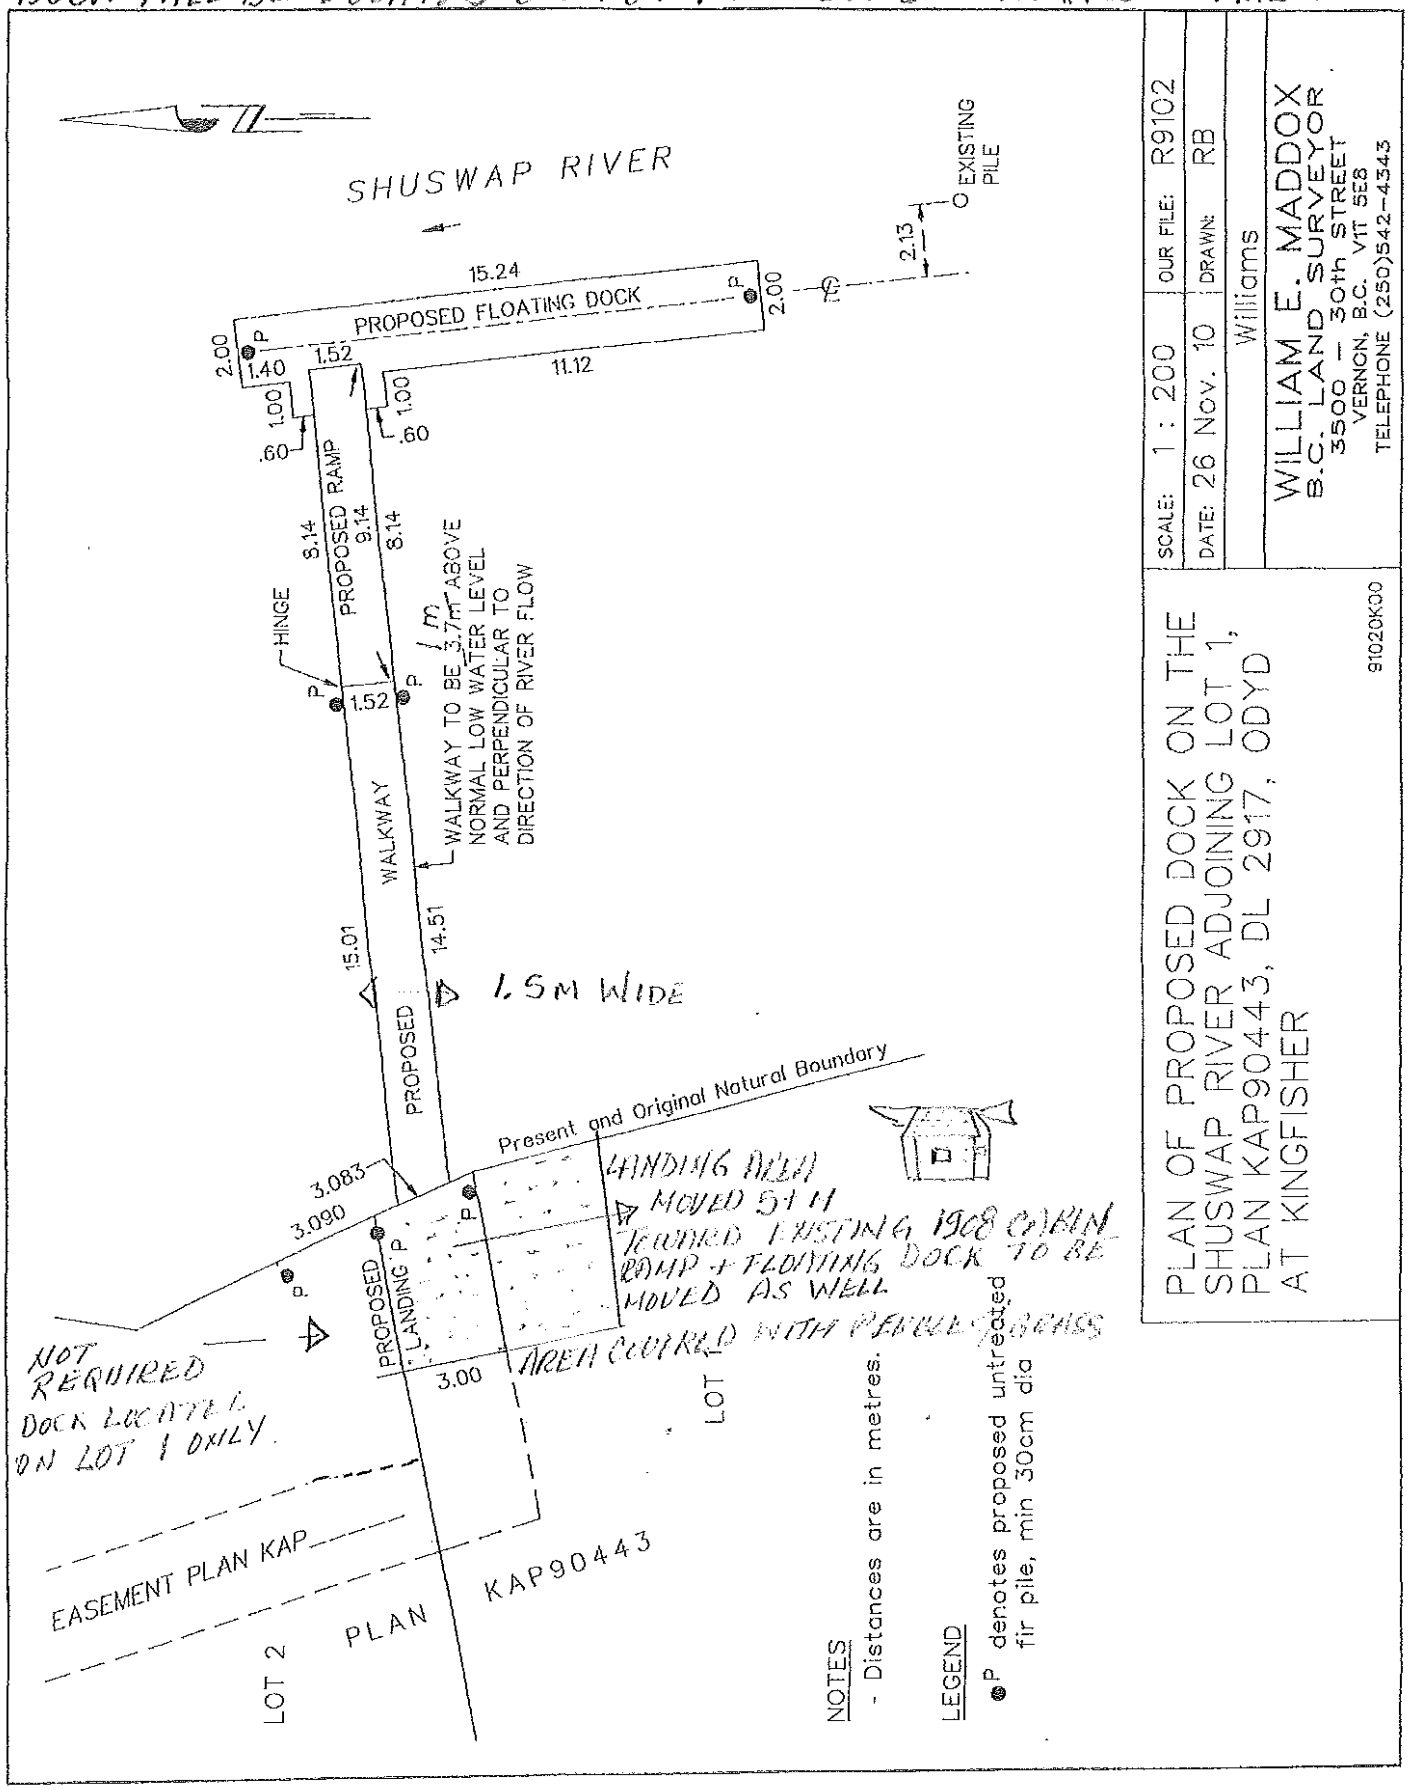

PLAN OF PROPOSED DOCK ON THE SHUSWAP RIVER ADJOINING LOT 1, PLAN KAP90443, DL 2917, ODYD AT KINGFISHER

91020K00

SCALE: 1 : 200	OUR FILE: R9102
DATE: 26 Nov. 10	DRAWN: RB

Williams

WILLIAM E. MADDOX
B.C. LAND SURVEYOR
3500 – 30th STREET
VERNON, B.C. V1T 5E8
TELEPHONE (250)542-4343