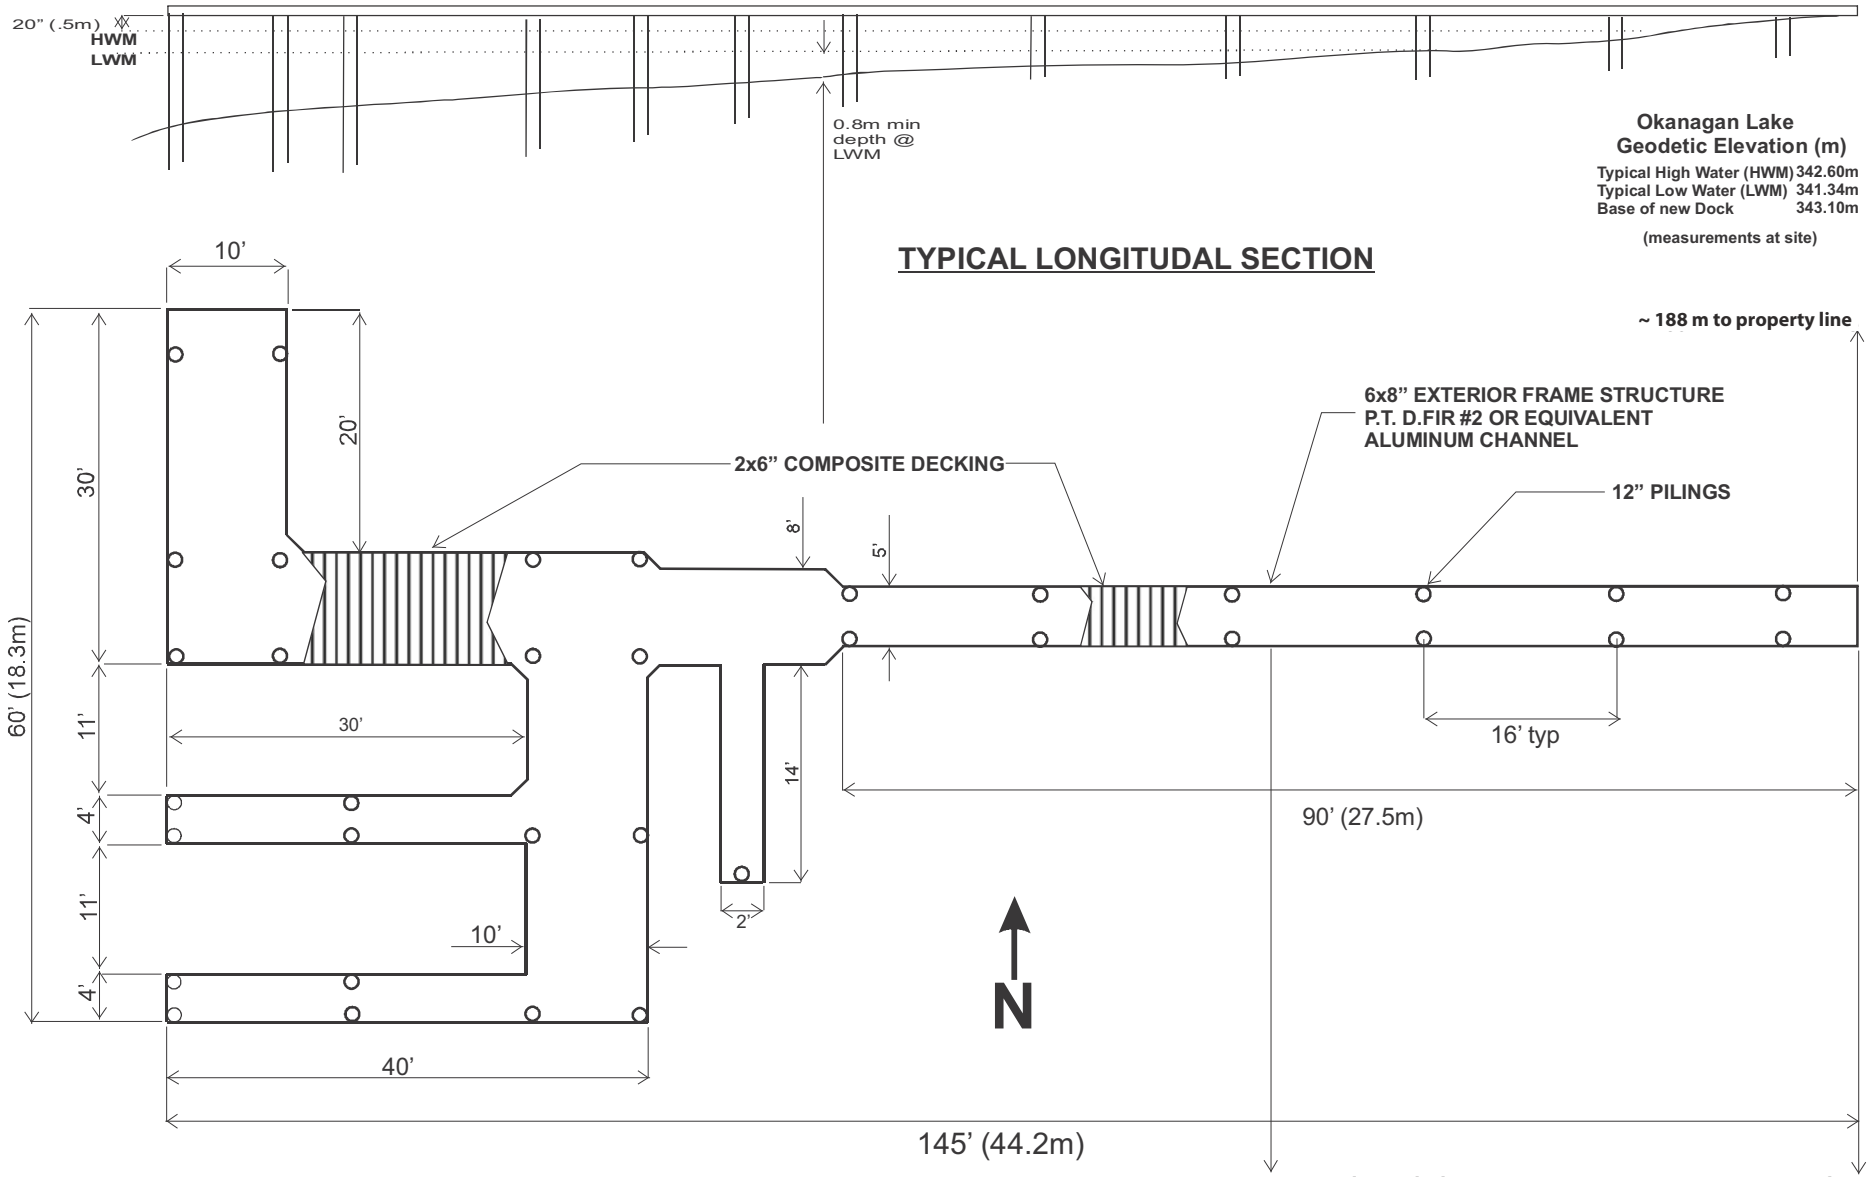

PLAN VIEW

TRADEMARK INDUSTRIES LTD 150 COMMERCIAL PLACE, PENTICTON, BC, V2A 3H7 TEL: (250) 493-6200 FAX: (250) 493-6216	2125 NARAMATA RD, OKANAGAN LAKE, BC	CUSTOMER: DUNCAN KEITH	PROJECT: PROPOSED DOCK	DRAWING: 1212-E
		TITLE: LAYOUT FOR NEW PROPOSED DOCK		SHEET: 1 OF 1
				SCALE: Not to Scale