SKETCH SHOWING PROPOSED ELECTRICAL RIGHT OF WAY OVER PART OF THAT PART OF DISTRICT LOT 158 SHOWN ON PLAN A429; SDYD, AND THAT PART OF DISTRICT LOT 3473 SHOWN ON PLAN A429; SDYD EXCEPT PLANS KAP82998 AND EPP23666

BCGS 82E.023

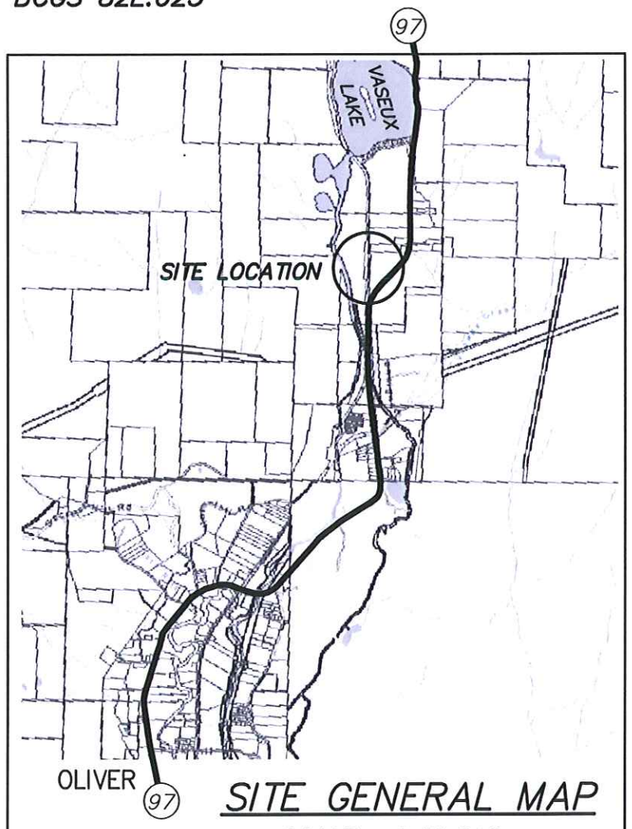

SITE GENERAL MAP

SCALE : 1:50,000

BOOK OF REFERENCE	
PROPOSED RIGHT OF WAY	AREA
THAT PART OF DL 3473 SHOWN ON PLAN A429; SDYD EXCEPT PLANS KAP82998 AND EPP23666	451.6 m²
THAT PART OF DL 158 SHOWN ON PLAN A429; SDYD	305.6 m²
TOTAL	757.2 m²

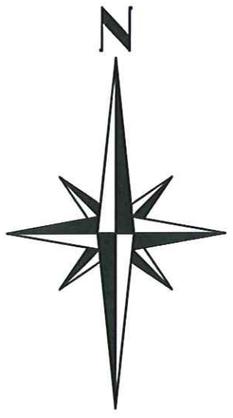

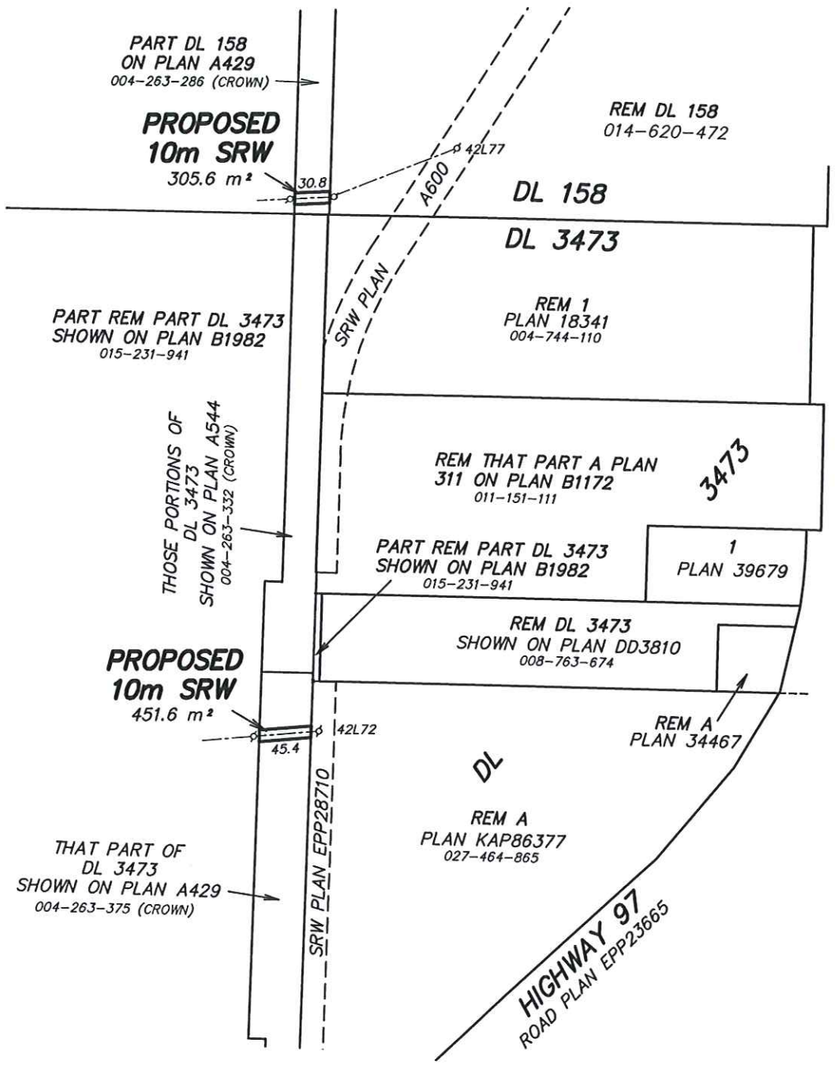

SITE SPECIFIC MAP

SCALE : 1:5000

0 50 100 200 300 400m

(ALL DIMENSIONS ARE IN METRES)

NOTE: DIMENSIONS AND AREAS SHOWN ARE BASED ON LAND TITLES OFFICE RECORDS AND ARE SUBJECT TO FINAL SURVEY.

LEGEND:

——— PROPOSED 10m-WIDE ELECTRICAL SRW OVER CROWN LAND

—·—·— EXISTING OVERHEAD UTILITIES (APPROXIMATE)

ϕ EXISTING UTILITY POLE

McELHANNEY ASSOCIATES
PROFESSIONAL LAND SURVEYORS
#102-130 NANAIMO AVENUE W.,
PENTICTON, B.C. V2A 8G1
TEL: 250-492-7399
FAX: 250-492-5488

OUR FILE NO. 2984-0-2005
OUR DRAWING NO. 2984-0-2005-CROWN APP.DWG