
SKETCH PLAN SHOWING PROPOSED RIGHT OF WAY OVER PART OF: PARCEL A (PLAN A62) OF SUB–LOT 14 DL 2711 SDYD PLAN 1190 EXCEPT PLANS KAP44343, KAP72749 AND KAP86517, AND PARCEL B (PLAN A62) OF SUB–LOT 3 DL 2711 SDYD PLAN 1190

BCGS 82E.053

THIS PLAN LIES WITHIN THE REGIONAL DISTRICT OF OKANAGAN SIMILKAMEEN.

BOOK OF REFERENCE	
DESCRIPTION	AREA REQUIRED
PARCEL A (PLAN A62) OF SUB–LOT 14 DISTRICT LOT 2711 SDYD PLAN 1190 EXCEPT PLANS KAP44343, KAP72749 AND KAP86517	111.0 m²
PARCEL B (PLAN A62) OF SUB–LOT 3 DISTRICT LOT 2711 SIMILKAMEEN DIVISION YALE DISTRICT PLAN 1190	0.494 ha
TOTAL AREA	0.505 ha

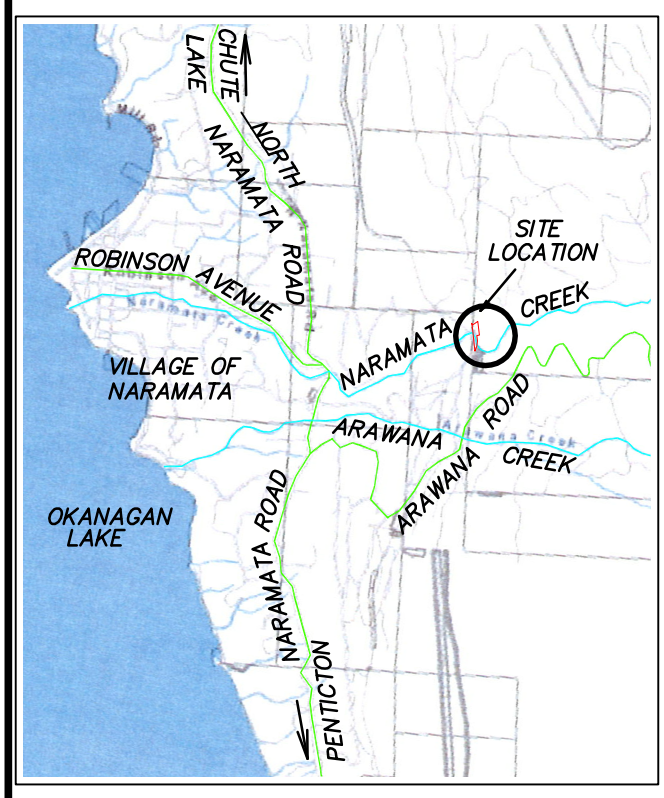


SITE GENERAL MAP

SCALE 1:50,000

SITE SPECIFIC MAP

SCALE 1:1000

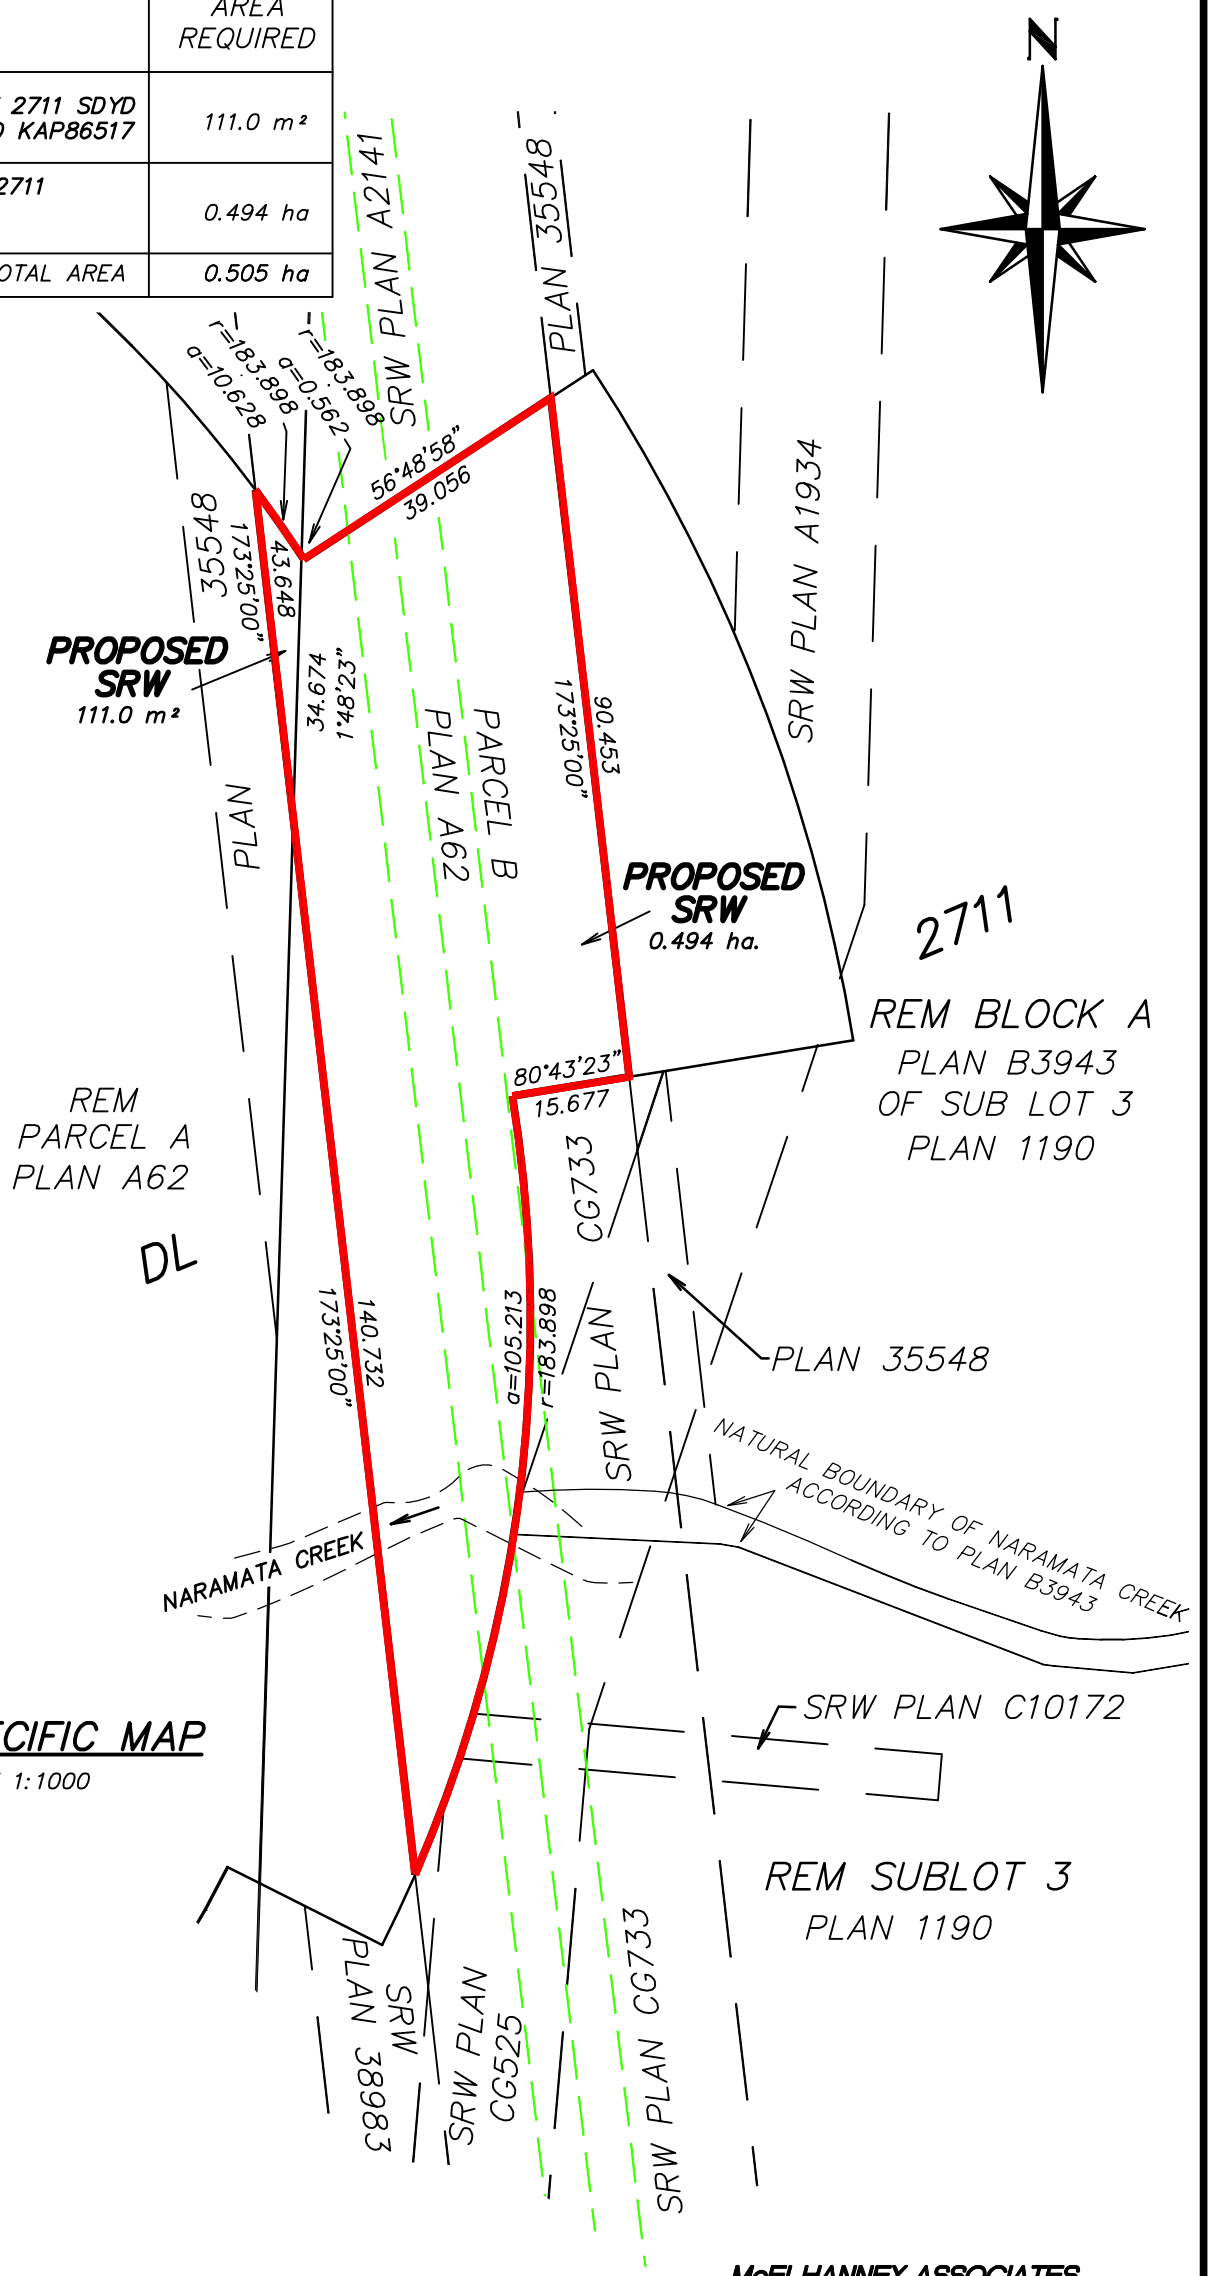

DENOTES PROPOSED SRW OVER CROWN LAND

DENOTES CENTRELINE OF OVERHEAD ELECTRICAL

NOTE: DIMENSIONS AND AREAS SHOWN ARE BASED ON LAND TITLES OFFICE RECORDS AND ARE SUBJECT TO FINAL SURVEY.

McELHANNEY ASSOCIATES LAND SURVEYING LTD.
#102–130 NANAIMO AVENUE W.,
PENTICTON, B.C. V2A 8G1
TEL: 250–492–7399
FAX: 250–492–5488

OUR FILE NO. 2422–03241–00
OUR DRAWING NO. 3241–00–APP.DWG