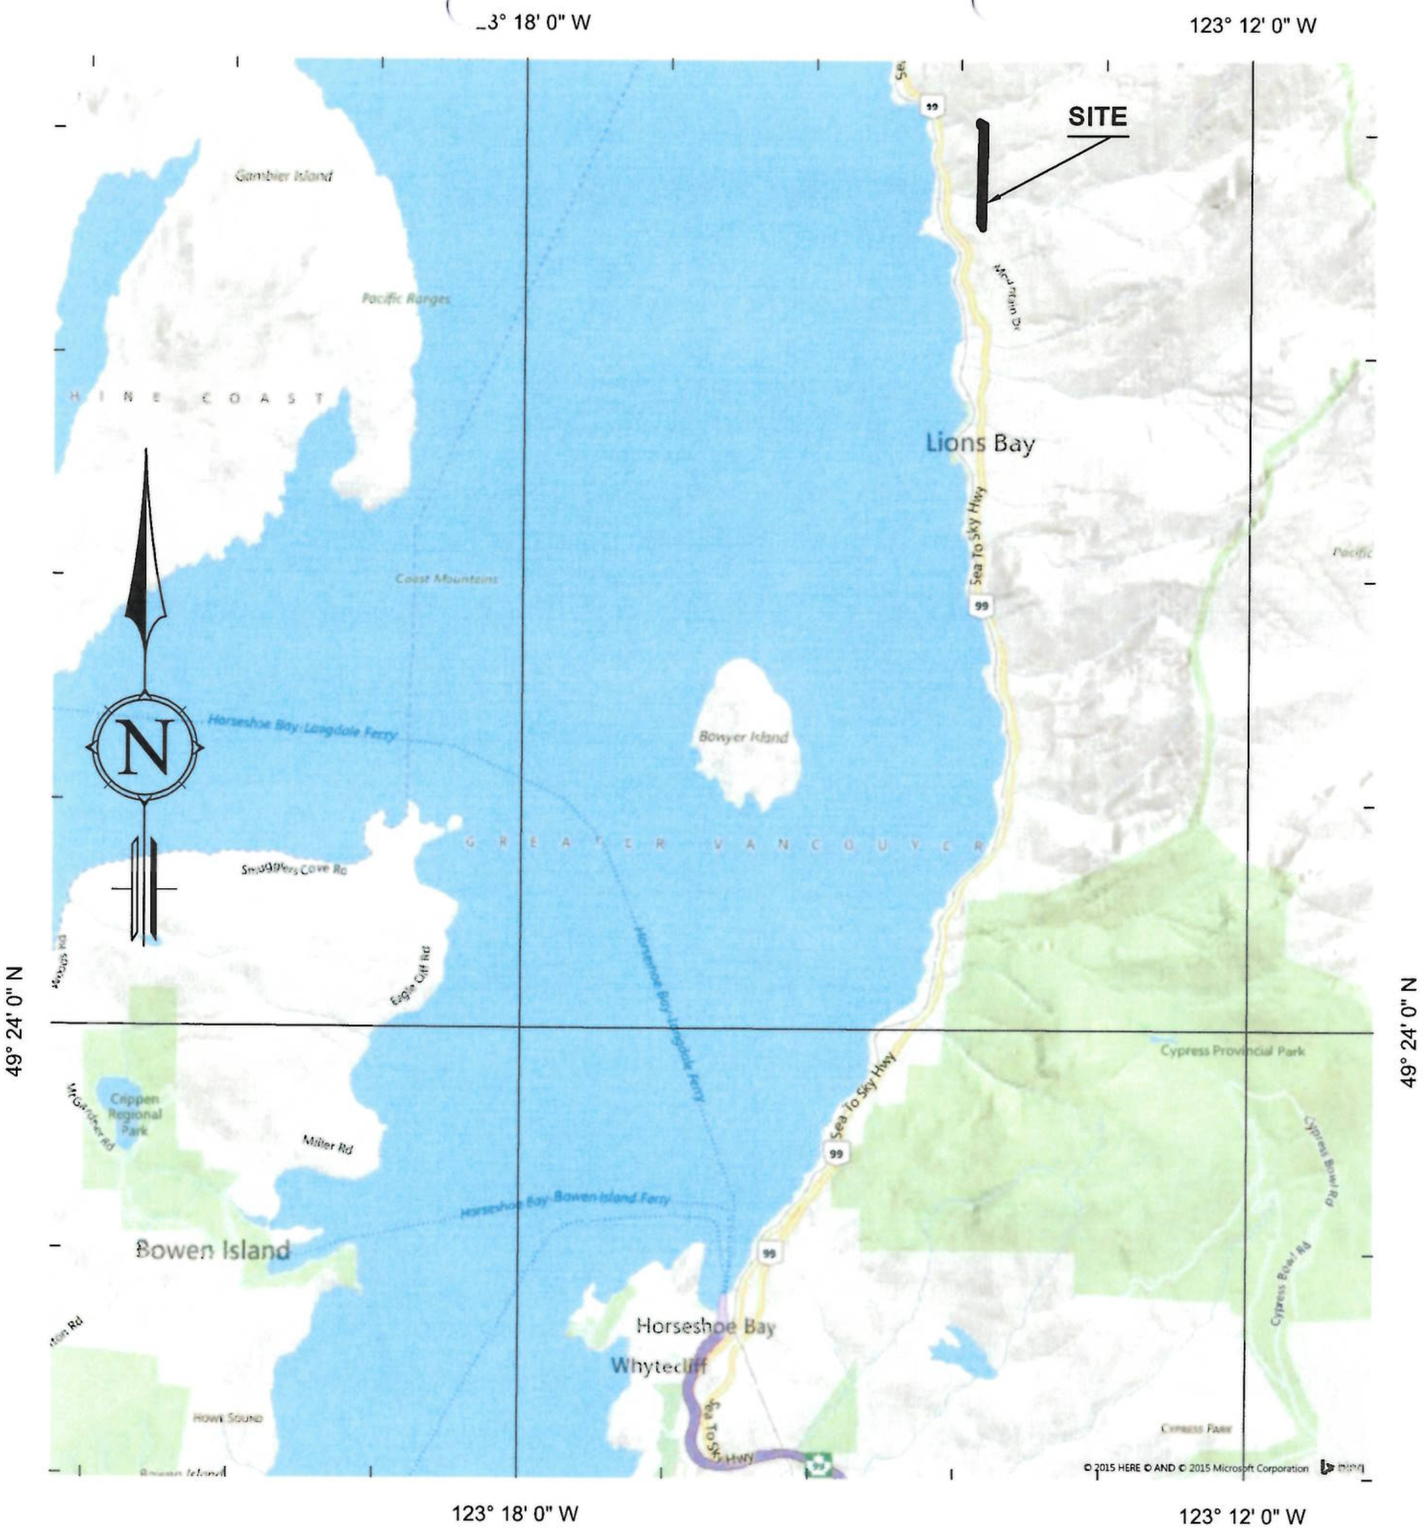

GENERAL LOCATION PLAN

B.C.G.S. 92G.044

0 2500 5000 Meters

SCALE 1:75,000

BChydro Survey Services

August 5, 2015

SURVEY FILE: 15-040 PROP. FILE: 410-1402.0(12) CROWN FILE: Dwg No. 60L069-S23-00001-002

l:\properties\15-040 (60l069 deficient rights, lions bay)\dwg\60l069-s23-00001.dwg

✓

PD748 ✓

1832 RP

Plan 1832
Reg ≃
1923

File
BCEP 253 Pt 1

-123° 14' 10.4"
49° 28' 36"

Length Approx
1032.67 meters or
1.03 Kilometers
0.64 miles

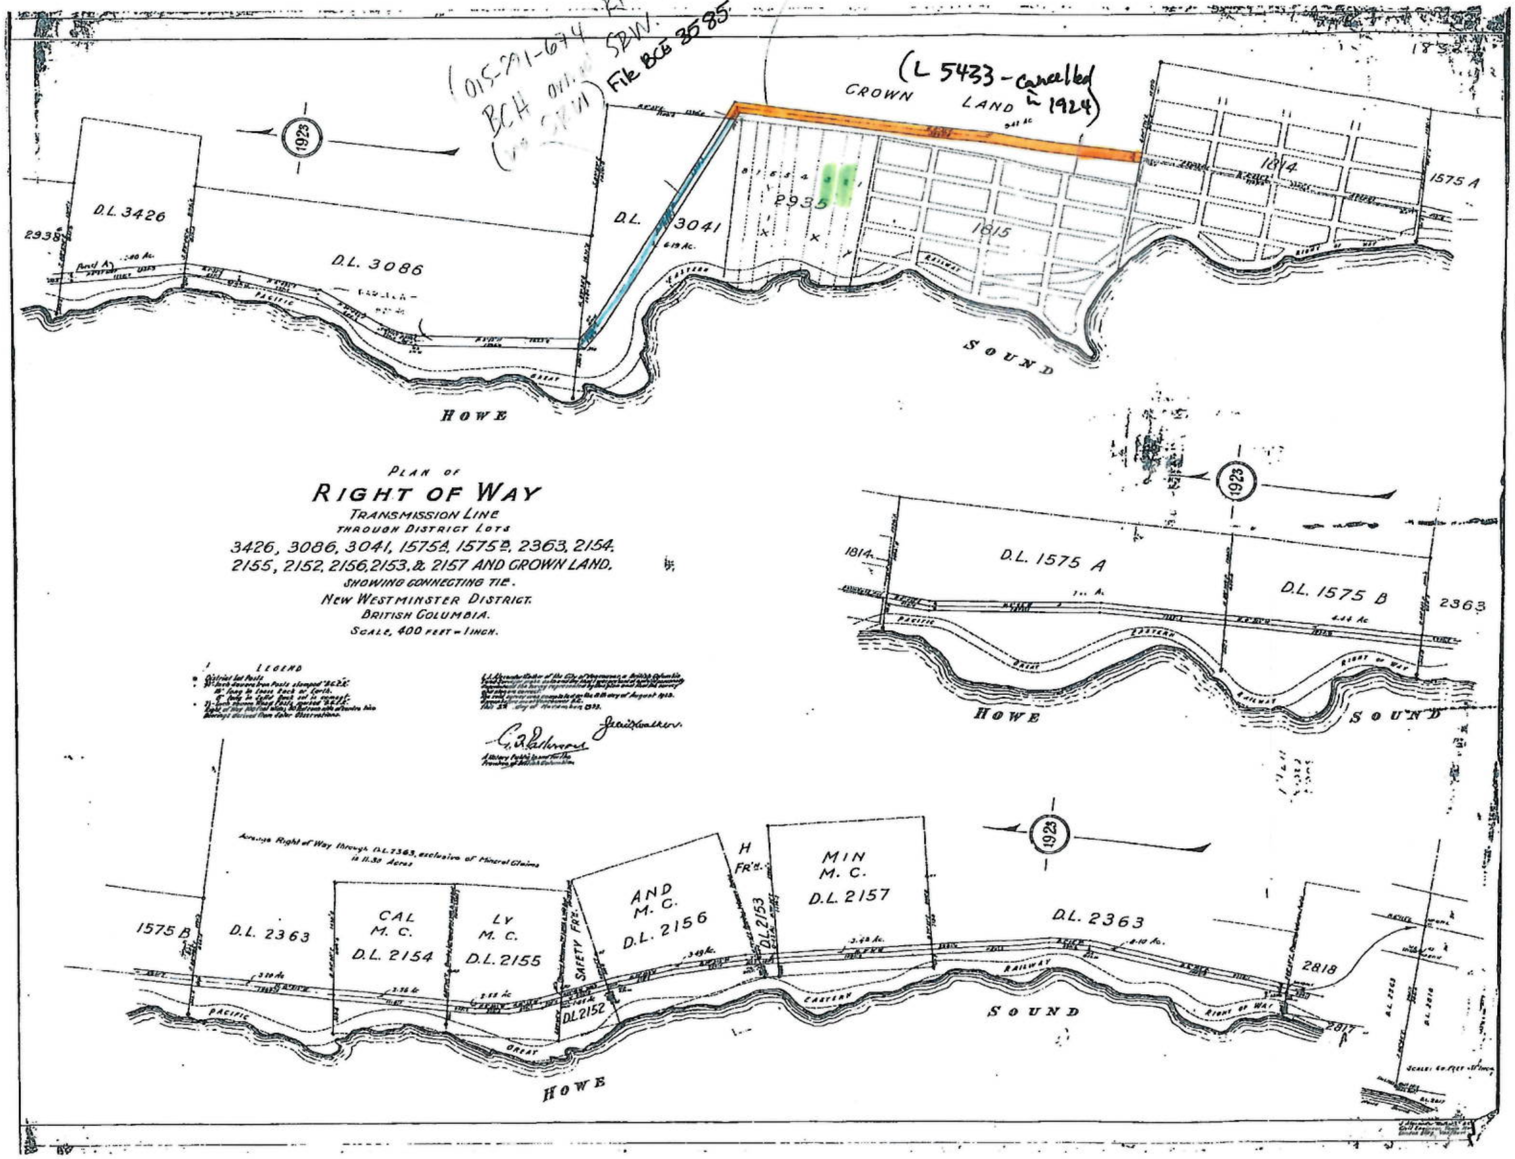

PLAN OF
RIGHT OF WAY
TRANSMISSION LINE
THROUGH DISTRICT LOTS
3426, 3086, 3041, 1575A, 1575B, 2363, 2154,
2155, 2152, 2156, 2153, & 2157 AND CROWN LAND.
SHOWING CONNECTING TIE.
NEW WESTMINSTER DISTRICT.
BRITISH COLUMBIA.
SCALE, 400 FEET = 1 INCH.

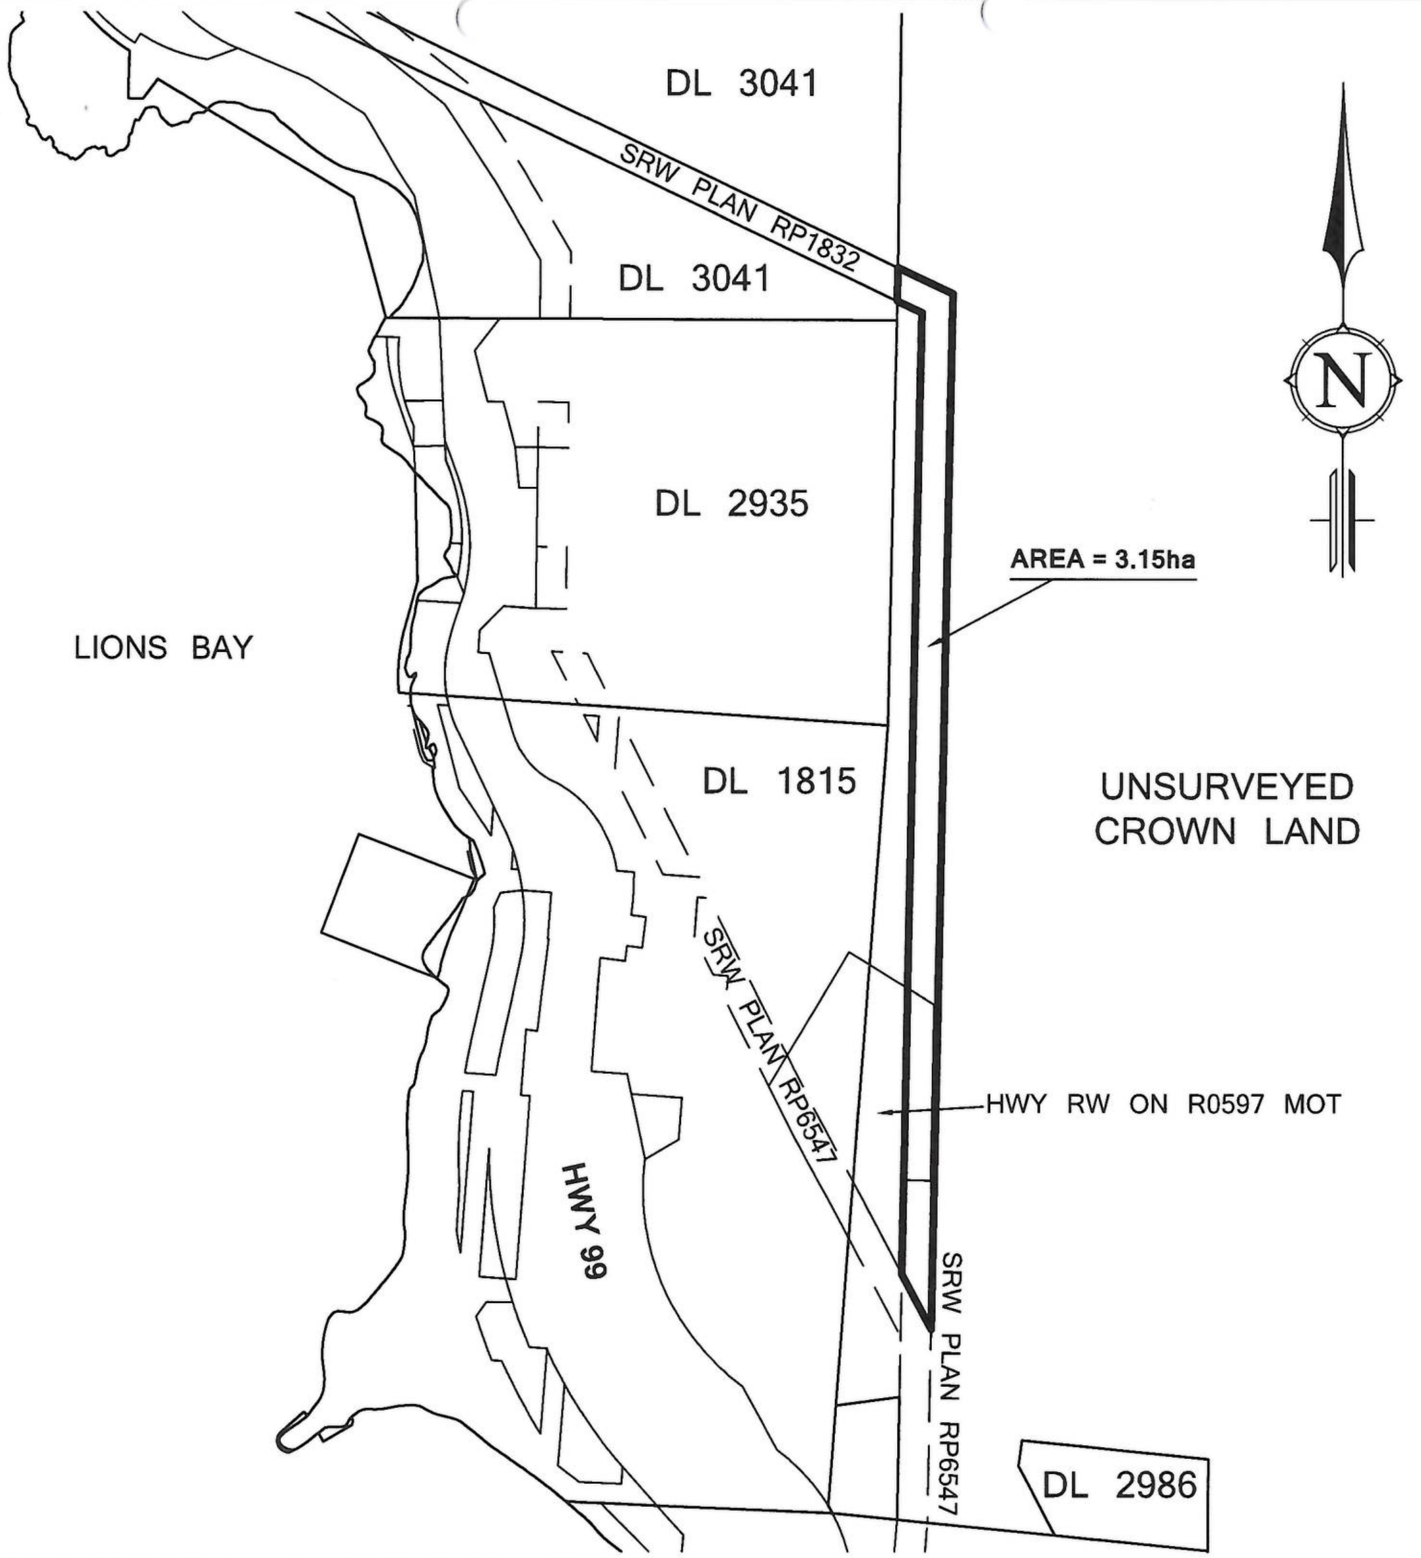

THAT PART OF UNSURVEYED CROWN LAND IN THE VICINITY OF DISTRICT LOT 2935, GROUP 1 NEW WESTMINSTER DISTRICT SHOWN IN BOLD OUTLINE ON THIS SKETCH AND CONTAINING 3.15 HECTARES, MORE OR LESS.

0 250 500 Meters

SCALE 1:7500

B.C.G.S. 92G.044

BChydro Survey Services

August 5, 2015

SURVEY FILE: 15-040 PROP. FILE: 410-1402.0(12) CROWN FILE: Dwg No. 60L069-S23-00001-001

I:\properties\15-040 (60l069 deficient rights, lions bay)\dwg\60l069-s23-00001.dwg

✓