


General Location - 2411738
Roberts
Westham
LADNER
BCR
92G/02
92G
92G/03
Bank
Tsawwassen
Beach
Boundary
Bay
POINT ROBERTS
92B
92B/14
WASHINGTON (USA)
Legend
Eelgrass
All Survey Parcels
N
1:100,000

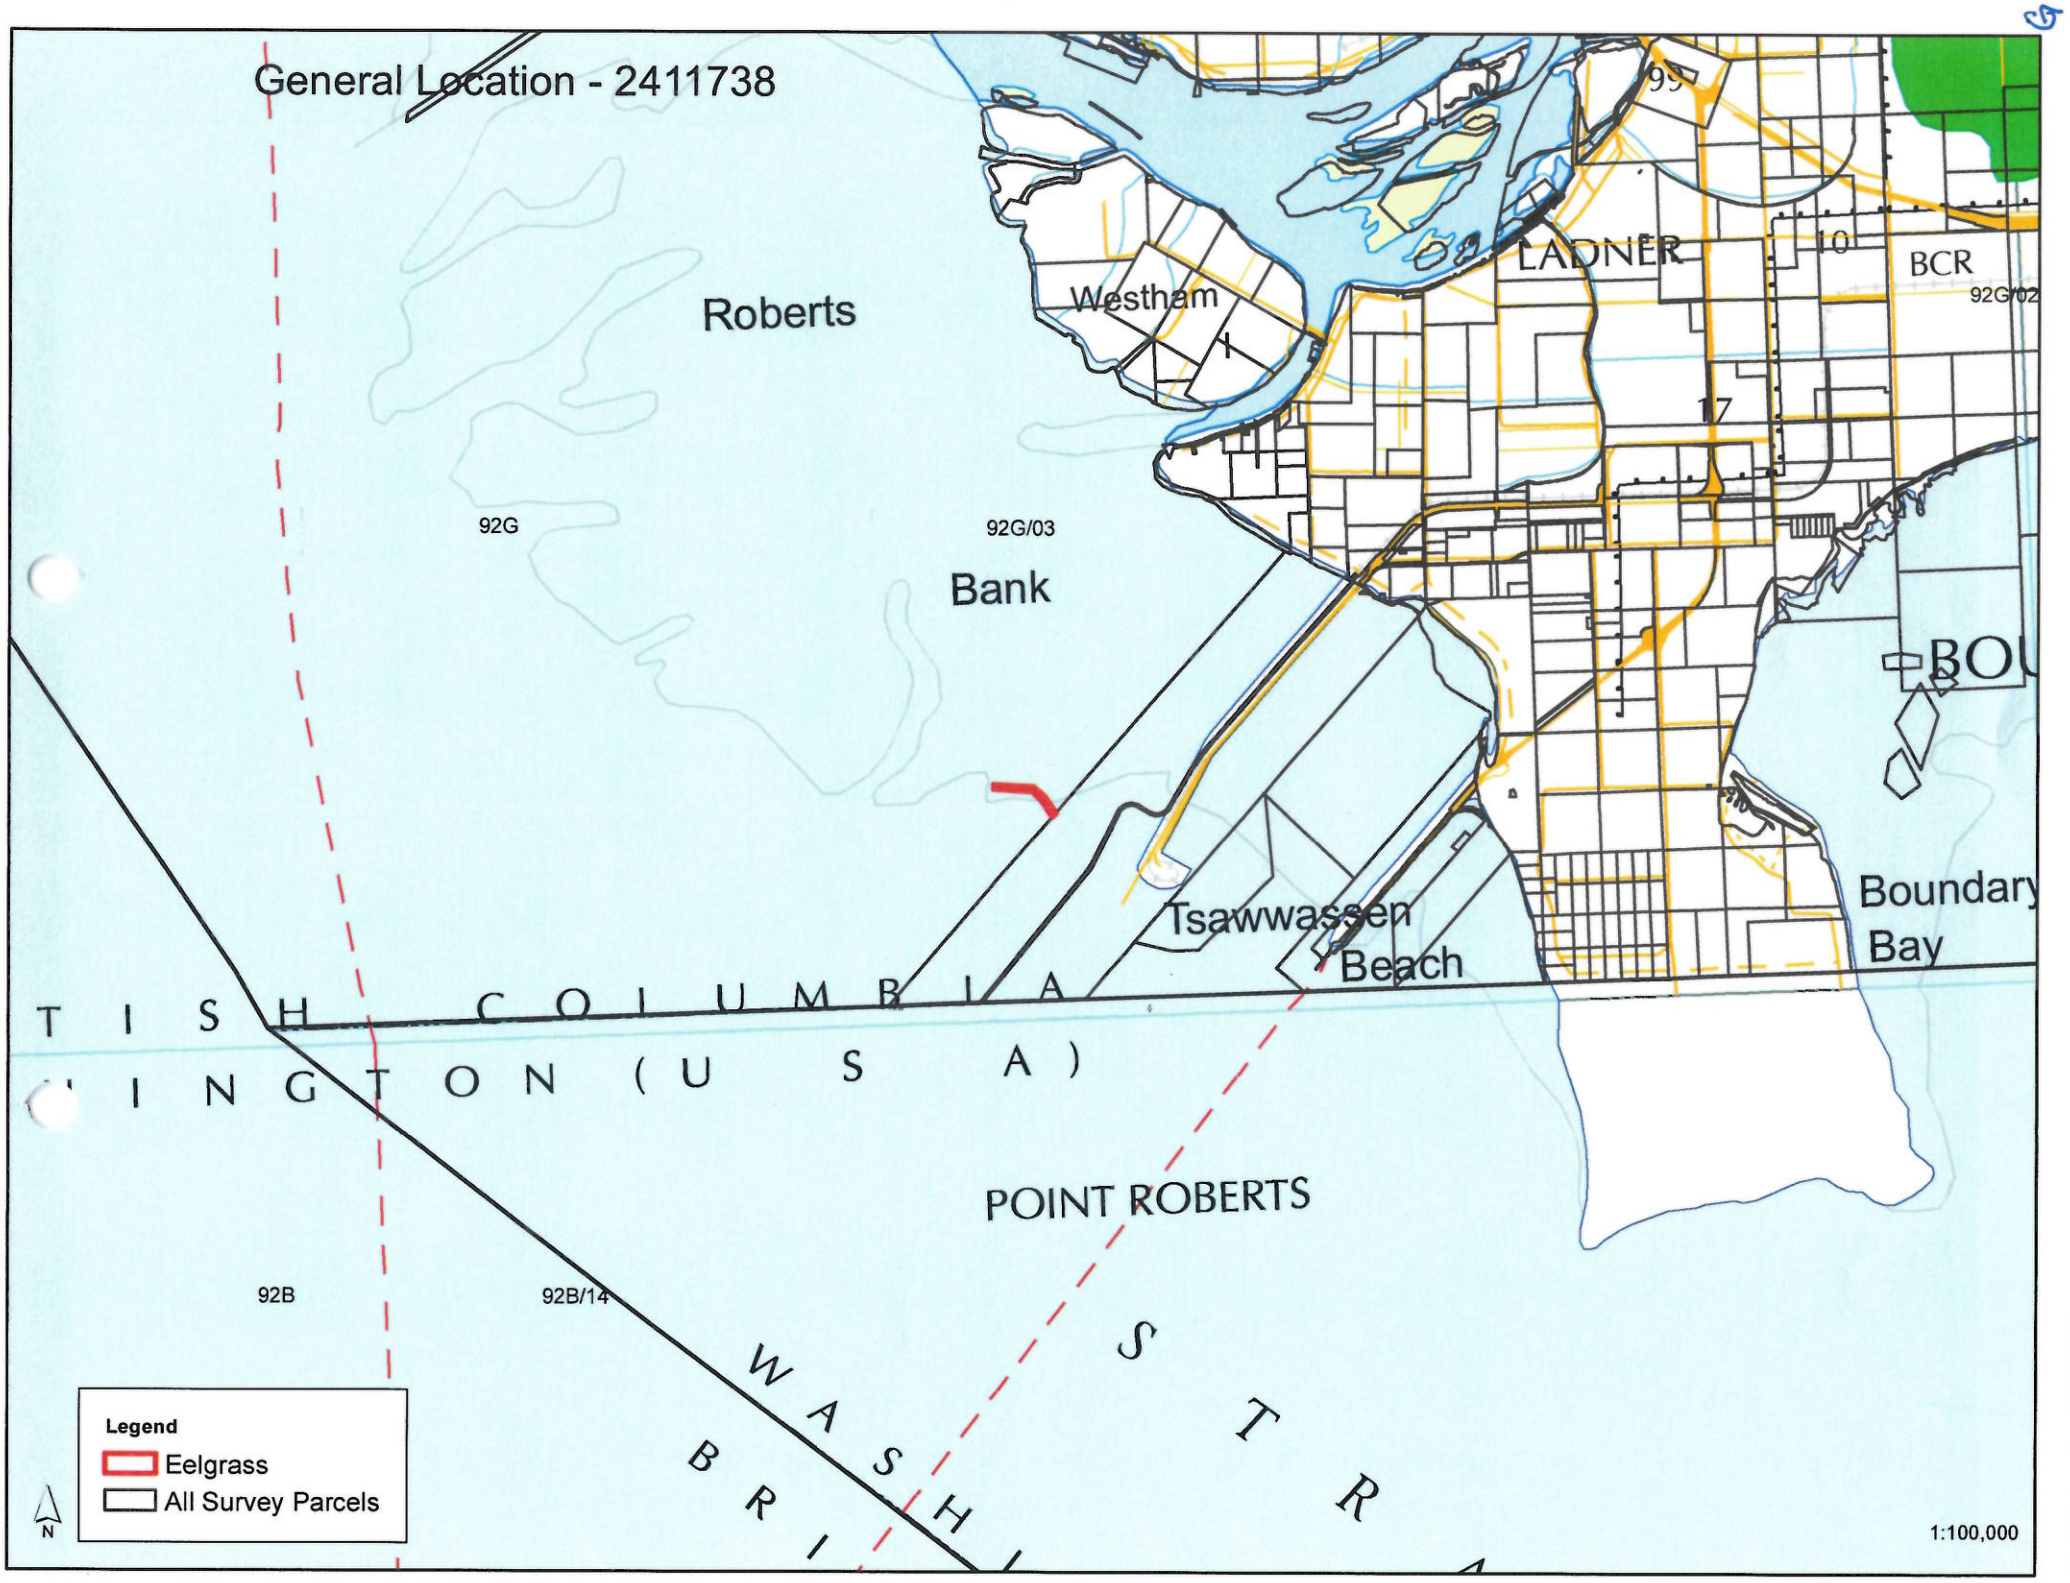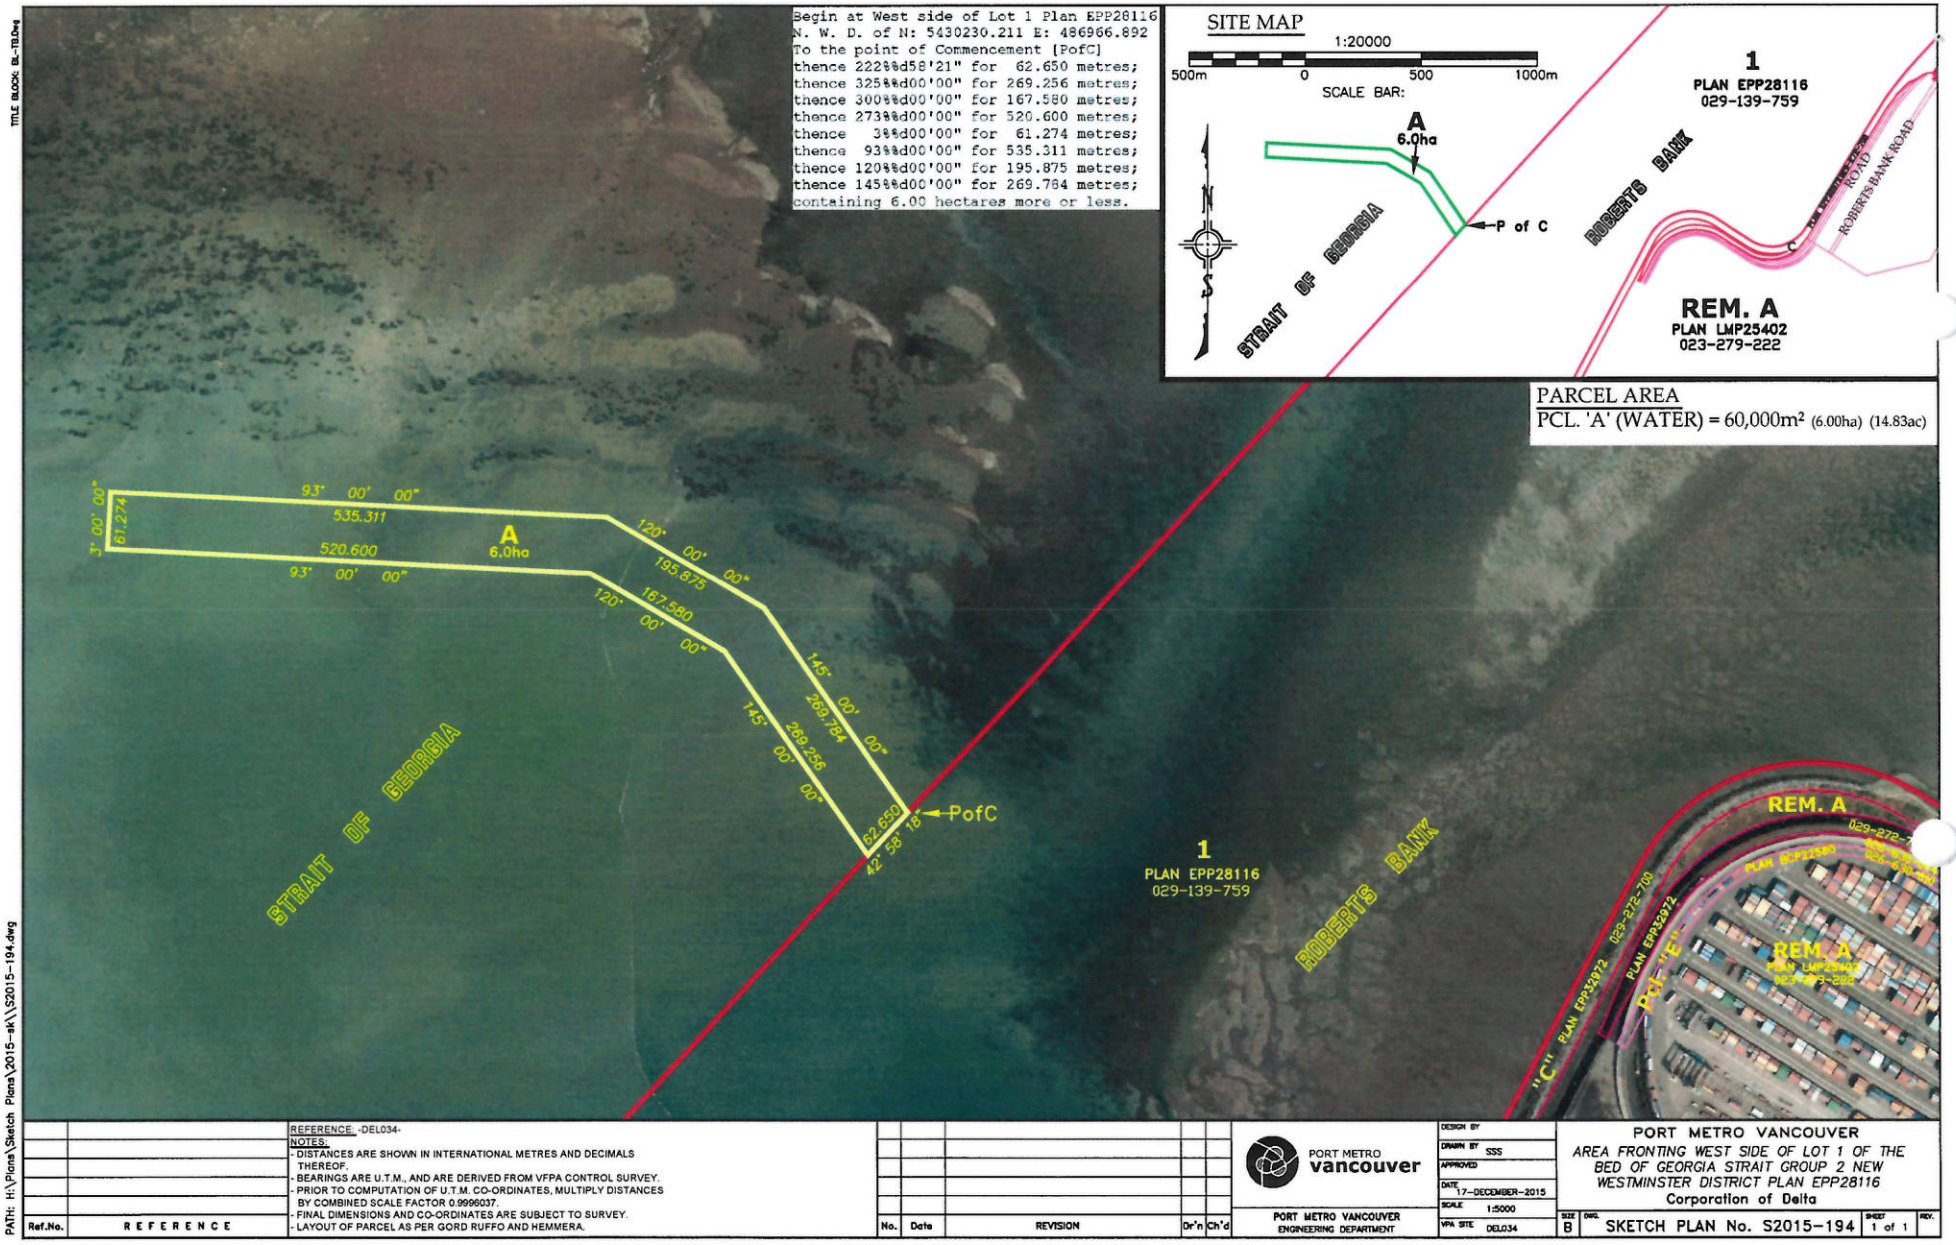

TITLE BLOCK: BL-TB.Dwg

PATH: H:\Plans\Sketch Plans\2015-sk\S2015-194.dwg

Ref.No.	REFERENCE

REFERENCE: -DEL034-

NOTES:
- DISTANCES ARE SHOWN IN INTERNATIONAL METRES AND DECIMALS THEREOF.
- BEARINGS ARE U.T.M., AND ARE DERIVED FROM VFPA CONTROL SURVEY.
- PRIOR TO COMPUTATION OF U.T.M. CO-ORDINATES, MULTIPLY DISTANCES BY COMBINED SCALE FACTOR 0.9996037.
- FINAL DIMENSIONS AND CO-ORDINATES ARE SUBJECT TO SURVEY.
- LAYOUT OF PARCEL AS PER GORD RUFFO AND HEMMERA.

No.	Date	REVISION	Dr'n	Ch'd

PORT METRO vancouver

PORT METRO VANCOUVER
ENGINEERING DEPARTMENT


DESIGN BY	
DRAWN BY	SSS
APPROVED	
DATE	17-DECEMBER-2015
SCALE	1:5000
VPA SITE	DEL034


PORT METRO VANCOUVER


AREA FRONTING WEST SIDE OF LOT 1 OF THE BED OF GEORGIA STRAIT GROUP 2 NEW WESTMINSTER DISTRICT PLAN EPP28116

Corporation of Delta

SIZE B | DWG. SKETCH PLAN No. S2015-194 | SHEET 1 of 1 | REV.

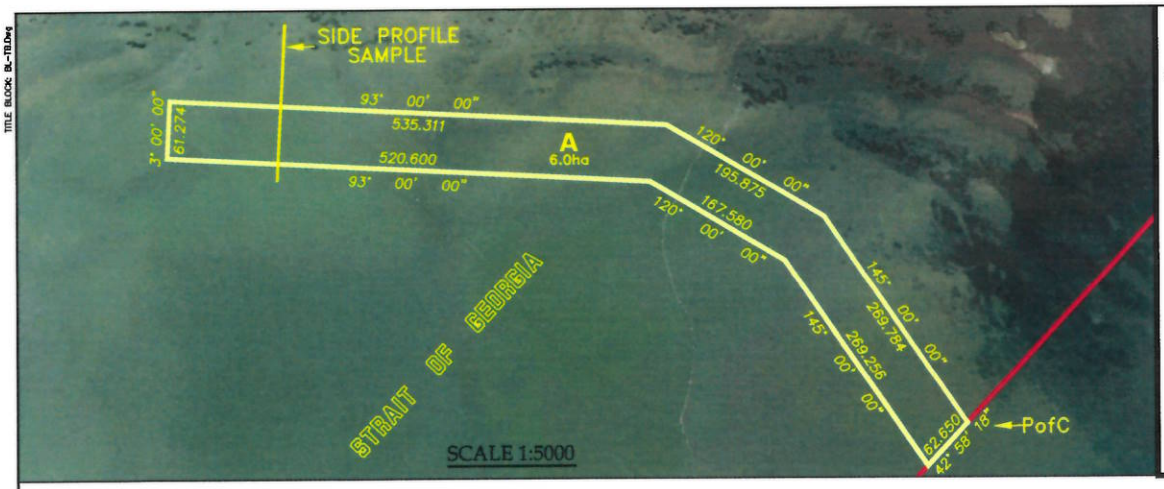

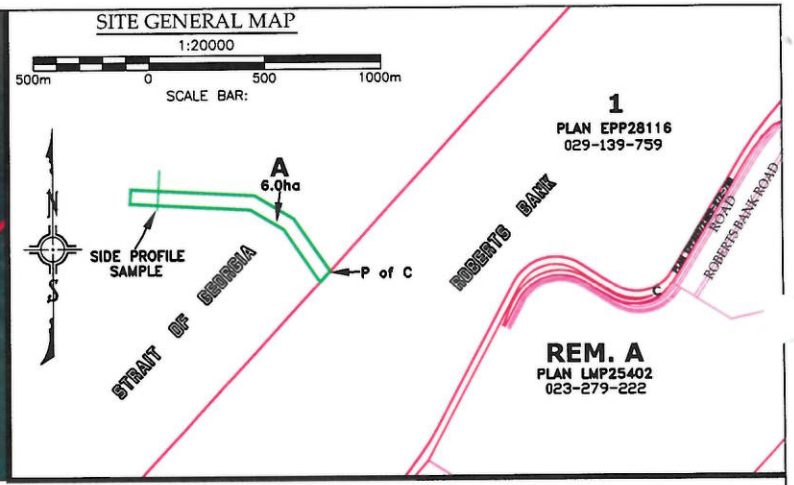

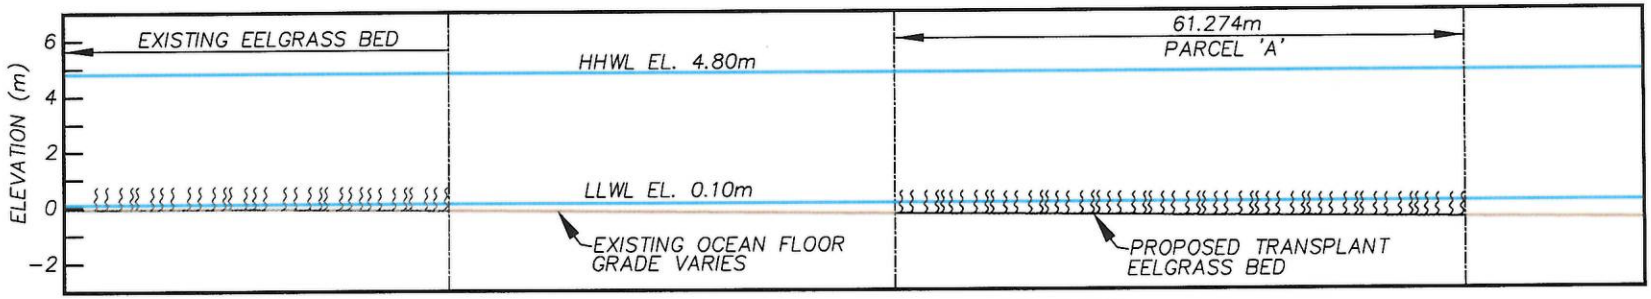

SIDE PROFILE SAMPLE OF PROPOSED TRANSPLANT EELGRASS BED

REFERENCE: - VFPA PLAN S2015-194

NOTES:
- DISTANCES ARE SHOWN IN INTERNATIONAL METRES AND DECIMALS THEREOF.
- BEARINGS ARE U.T.M., AND ARE DERIVED FROM VFPA CONTROL SURVEY.
- PRIOR TO COMPUTATION OF U.T.M. CO-ORDINATES, MULTIPLY DISTANCES BY COMBINED SCALE FACTOR 0.9996037.
- FINAL DIMENSIONS AND CO-ORDINATES ARE SUBJECT TO SURVEY.
- LAYOUT OF PARCEL AS PER GORD RUFFO AND HEMMERA.

Ref.No.	REFERENCE

No.	Date	REVISION	Dr'n	Ch'd

PORT METRO vancouver
PORT METRO VANCOUVER
ENGINEERING DEPARTMENT

DESIGN BY
DRAWN BY DKL
APPROVED
DATE 17-DECEMBER-2015
SCALE 1:500
VPA SITE DEL034

PORT METRO VANCOUVER
SIDE PROFILE SAMPLE OF LEASE AREA FRONTING WEST SIDE OF LOT 1 OF THE BED OF GEORGIA STRAIT GROUP 2 NEW WESTMINSTER DISTRICT PLAN EPP28116
Corporation of Delta

SIZE B | DWG SKETCH PLAN No. S2015-195 | SHEET 1 of 1 | REV.

TITLE BLOCK BC-TB.dwg

PATH: H:\Plans\Sketch Plans\2015-sk\S2015-195.dwg