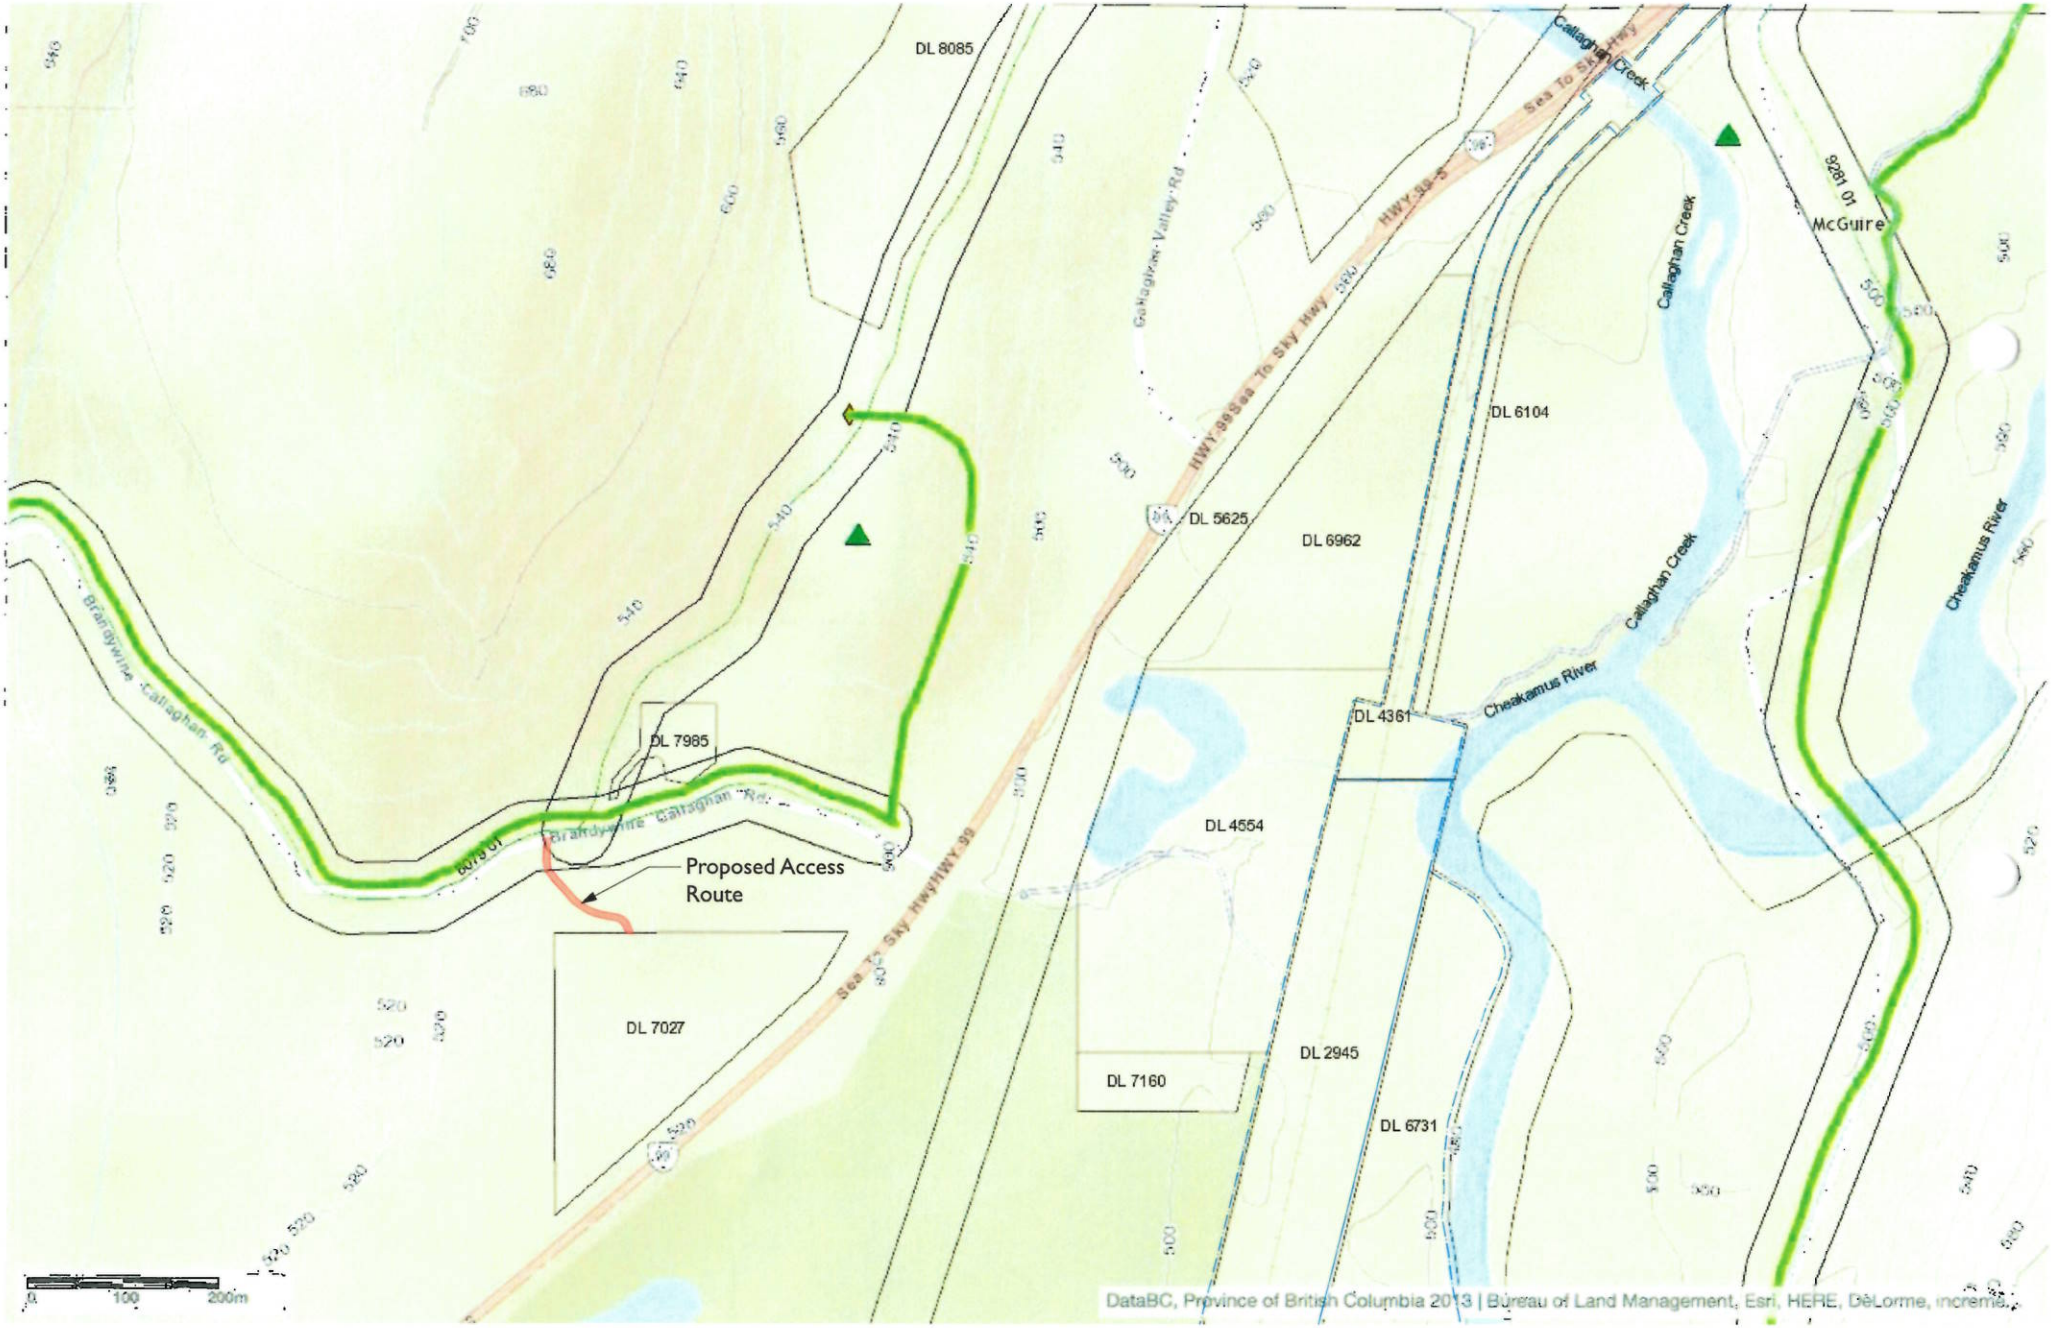
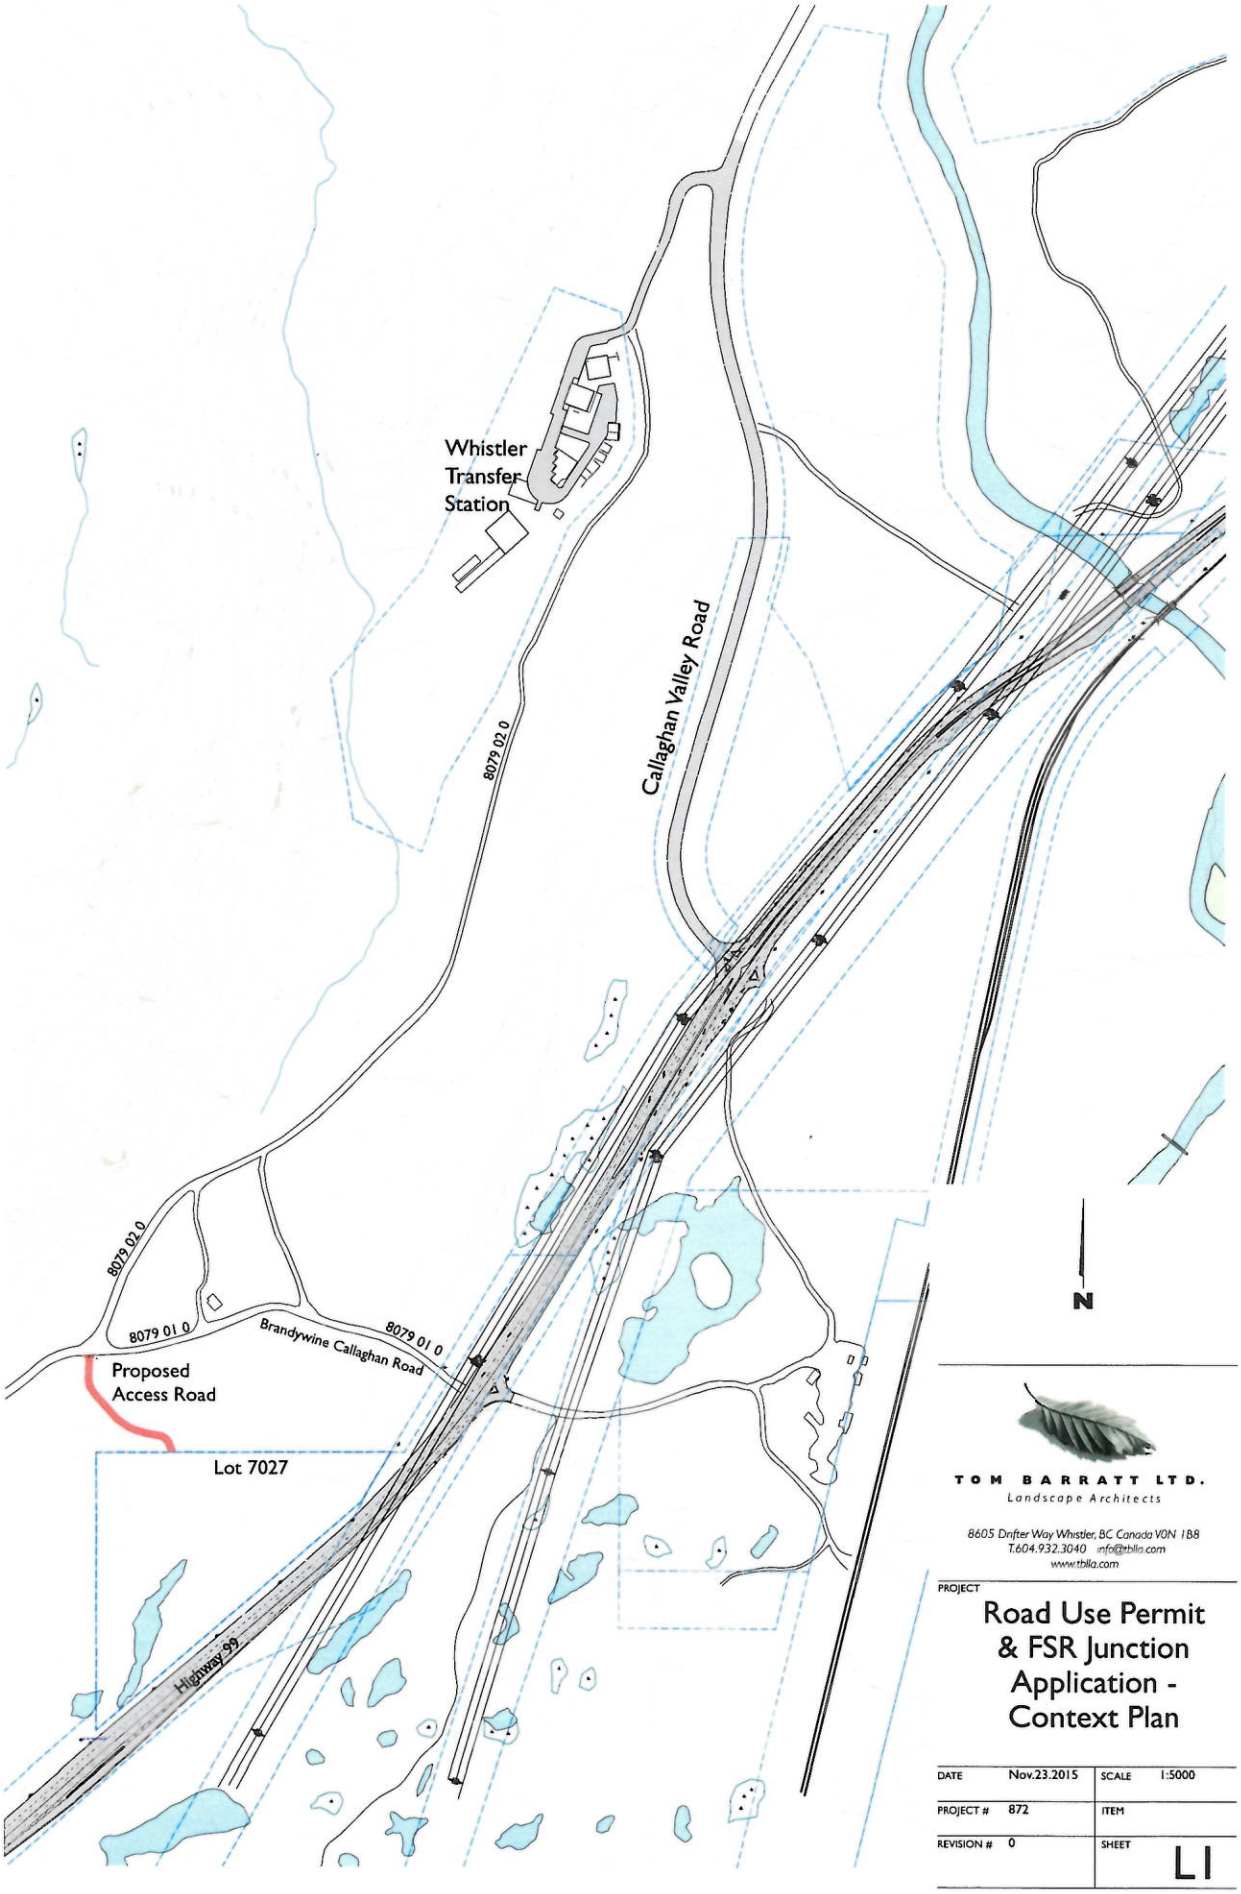

SITE
Callaghan Lake Provincial Park Boundary
Madley Lake Recreation Reserve Boundary
Madley Lake/Rainbow Trail
Alpine Hiking Trail
Round Trip: 16 Km/10 Mi
(from Madley Lake to Rainbow Lake)
Rainbow Lake Trail
Alpine Hiking Trail
Round Trip: 16 Km/10 Mi
(to Rainbow Lake)
Whistler Olympic Park
(See Inset Top Left Corner)
Biathlon
Cross-Country
Ski Jump
Alexander Falls
Rainbow Mountain
A.M.O.W. Boundary
Mountain Bike Trail Network
Emerald Estates
Alpine Meadows
Rainbow
Rick's Roost
Lost Lake Trail System
White Gold
Blueberry
Upper Village
Alta Vista
Bird
Whistler Village
Nordic Estates
Whistler Creekside
Bayshores
Function Junction
Cheakamus Crossing
Sea to Sky Highway 99
Plank Trail
Brandywine Meadows Trail
Alpine Hiking Trail
Round Trip: 8 Km
Metal Dome
Mount Sproat
Rainbow Park
Garibaldi Provincial Park
Wedgemount Trail
Round Trip: 12 Km/7.5 Mi
Parkhurst Mountain
Rethel Mountain
Blackcomb Mountain
Spearhead Range
Whistler Mountain
Garibaldi Park Boundary
Demonstration Forest
Fitzsimmons Range
Cheakamus Lake Trail
Alpine Hiking Trail
Round Trip to First Campsite: 6 Km/3.7Miles
Round Trip: 14 Km/8.7Miles
Singing Pass Trail
Alpine Hiking Trail
Round Trip: 24 Km/15 Miles to Singing Pass
Round Trip: 29km/18 Miles to Russet Lake
Musical Bumps Trail
Alpine Hiking Trail
Round Trip: 18 Km/11.2 Miles to Singing Pass
Calcheak Trail
Round Trip: 8 Km/5 Mi
Brandywine Falls Provincial Park
Brandywine Falls
Mount Brew
Brew Lake Trail
Alpine Hiking Trail
Round Trip: 13 Km/8.1 Mi
Black Tusk Village
To Garibaldi Lake & Black Tusk Meadows
(See Inset Bottom Left Corner)
Garibaldi Provincial Park


DL 8085
Callaghan Creek
Sea To Sky Hwy
HWY 99
Callaghan Valley Rd
DL 6104
DL 5625
DL 6962
Callaghan Creek
Cheakamus River
DL 4361
Cheakamus River
DL 7985
Brandywine Callaghan Rd
Brandywine Callaghan Rd
Proposed Access Route
DL 4554
Sea To Sky HwyHWY 99
DL 7027
DL 2945
DL 7160
DL 6731
0
100
200m
DataBC, Province of British Columbia 2013 | Bureau of Land Management, Esri, HERE, DeLorme, increme



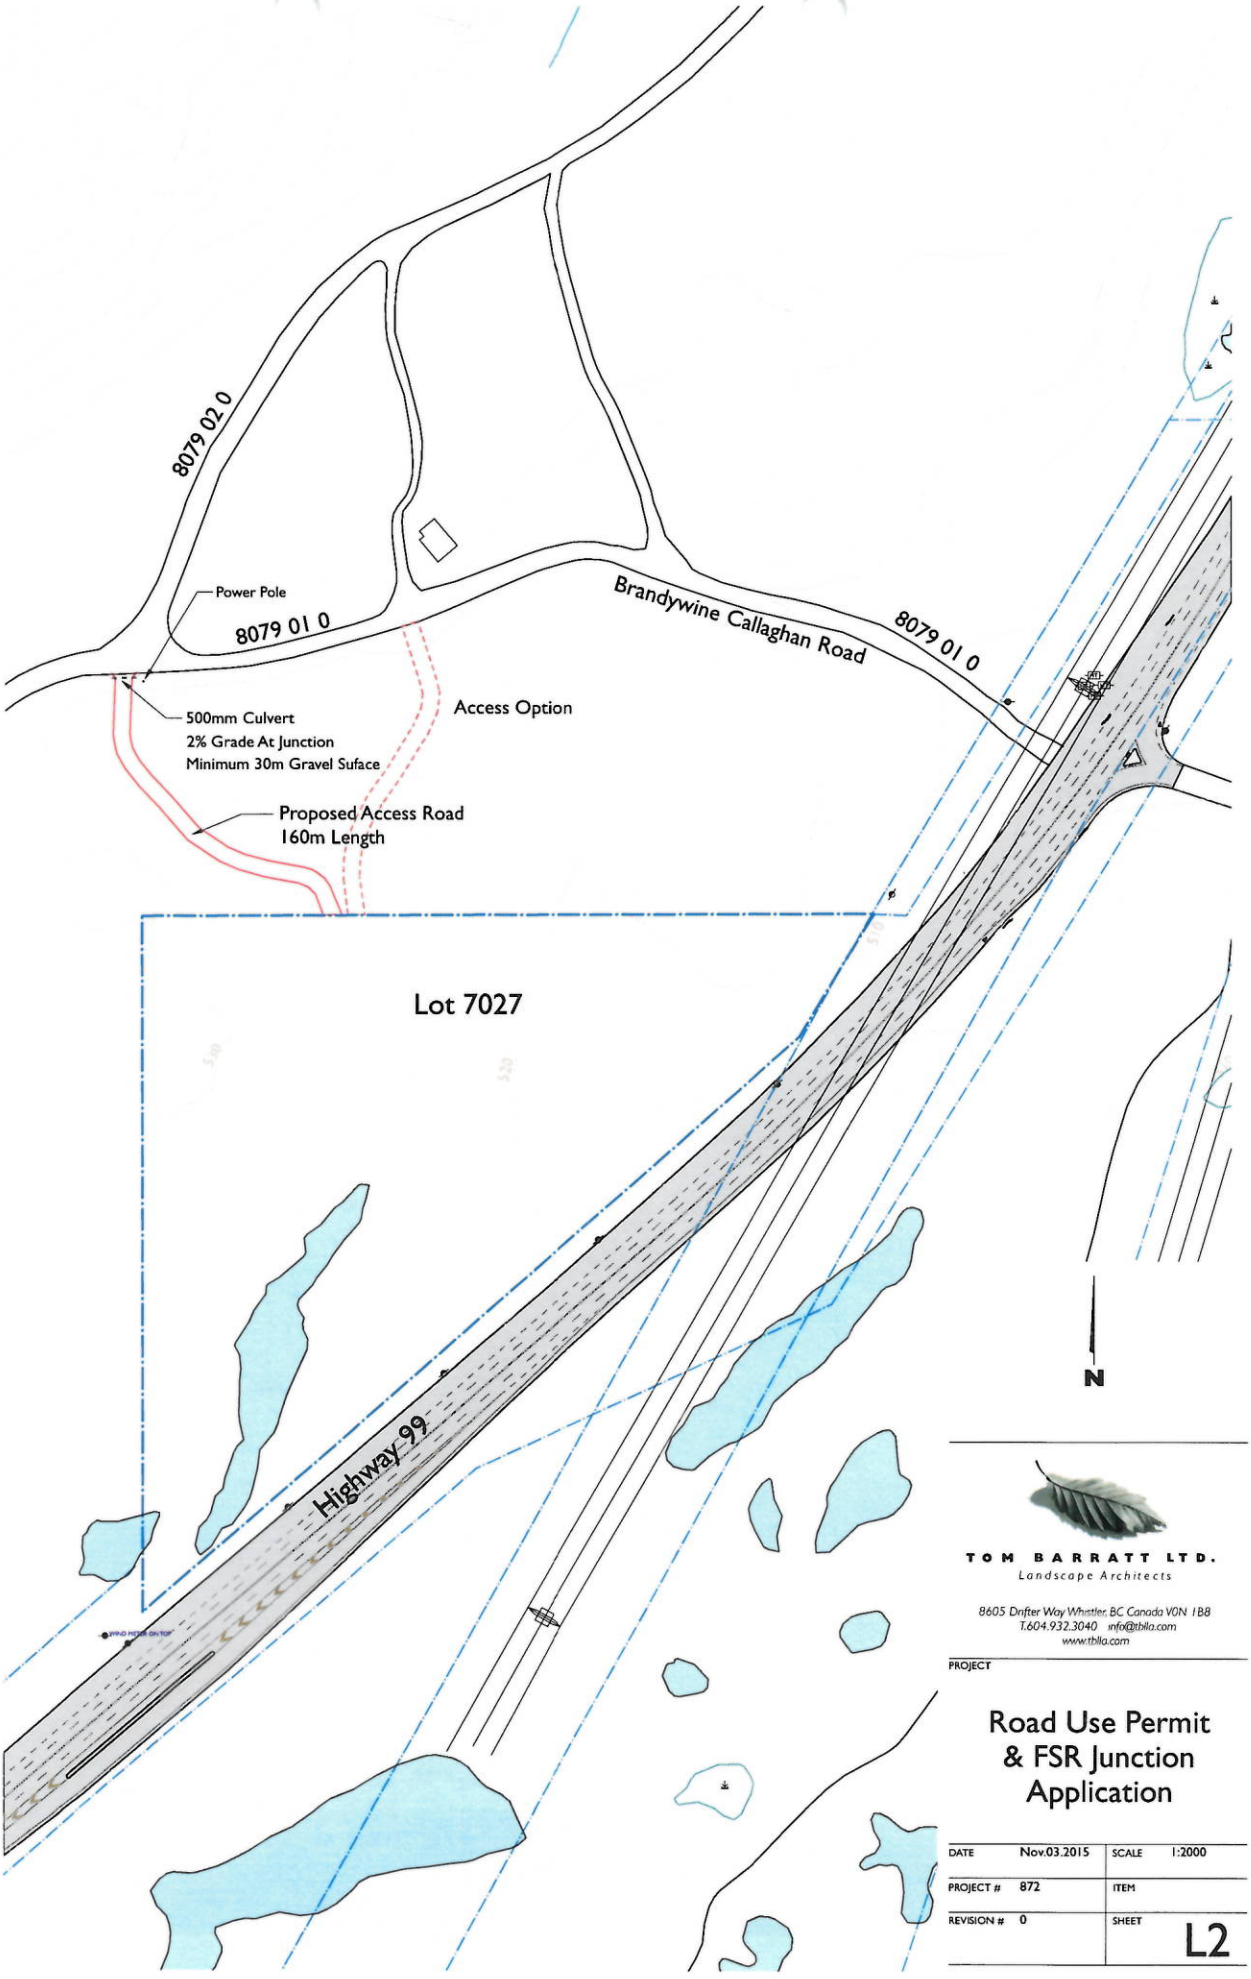

TOM BARRATT LTD.
Landscape Architects

8605 Drifter Way Whistler, BC Canada V0N 1B8
T.604.932.3040 info@tbla.com
www.tbla.com

PROJECT

# Road Use Permit & FSR Junction Application - Context Plan

| | | | |
|---|---|---|---|
| DATE | Nov.23.2015 | SCALE | 1:5000 |
| PROJECT # | 872 | ITEM | |
| REVISION # | 0 | SHEET | L1 |



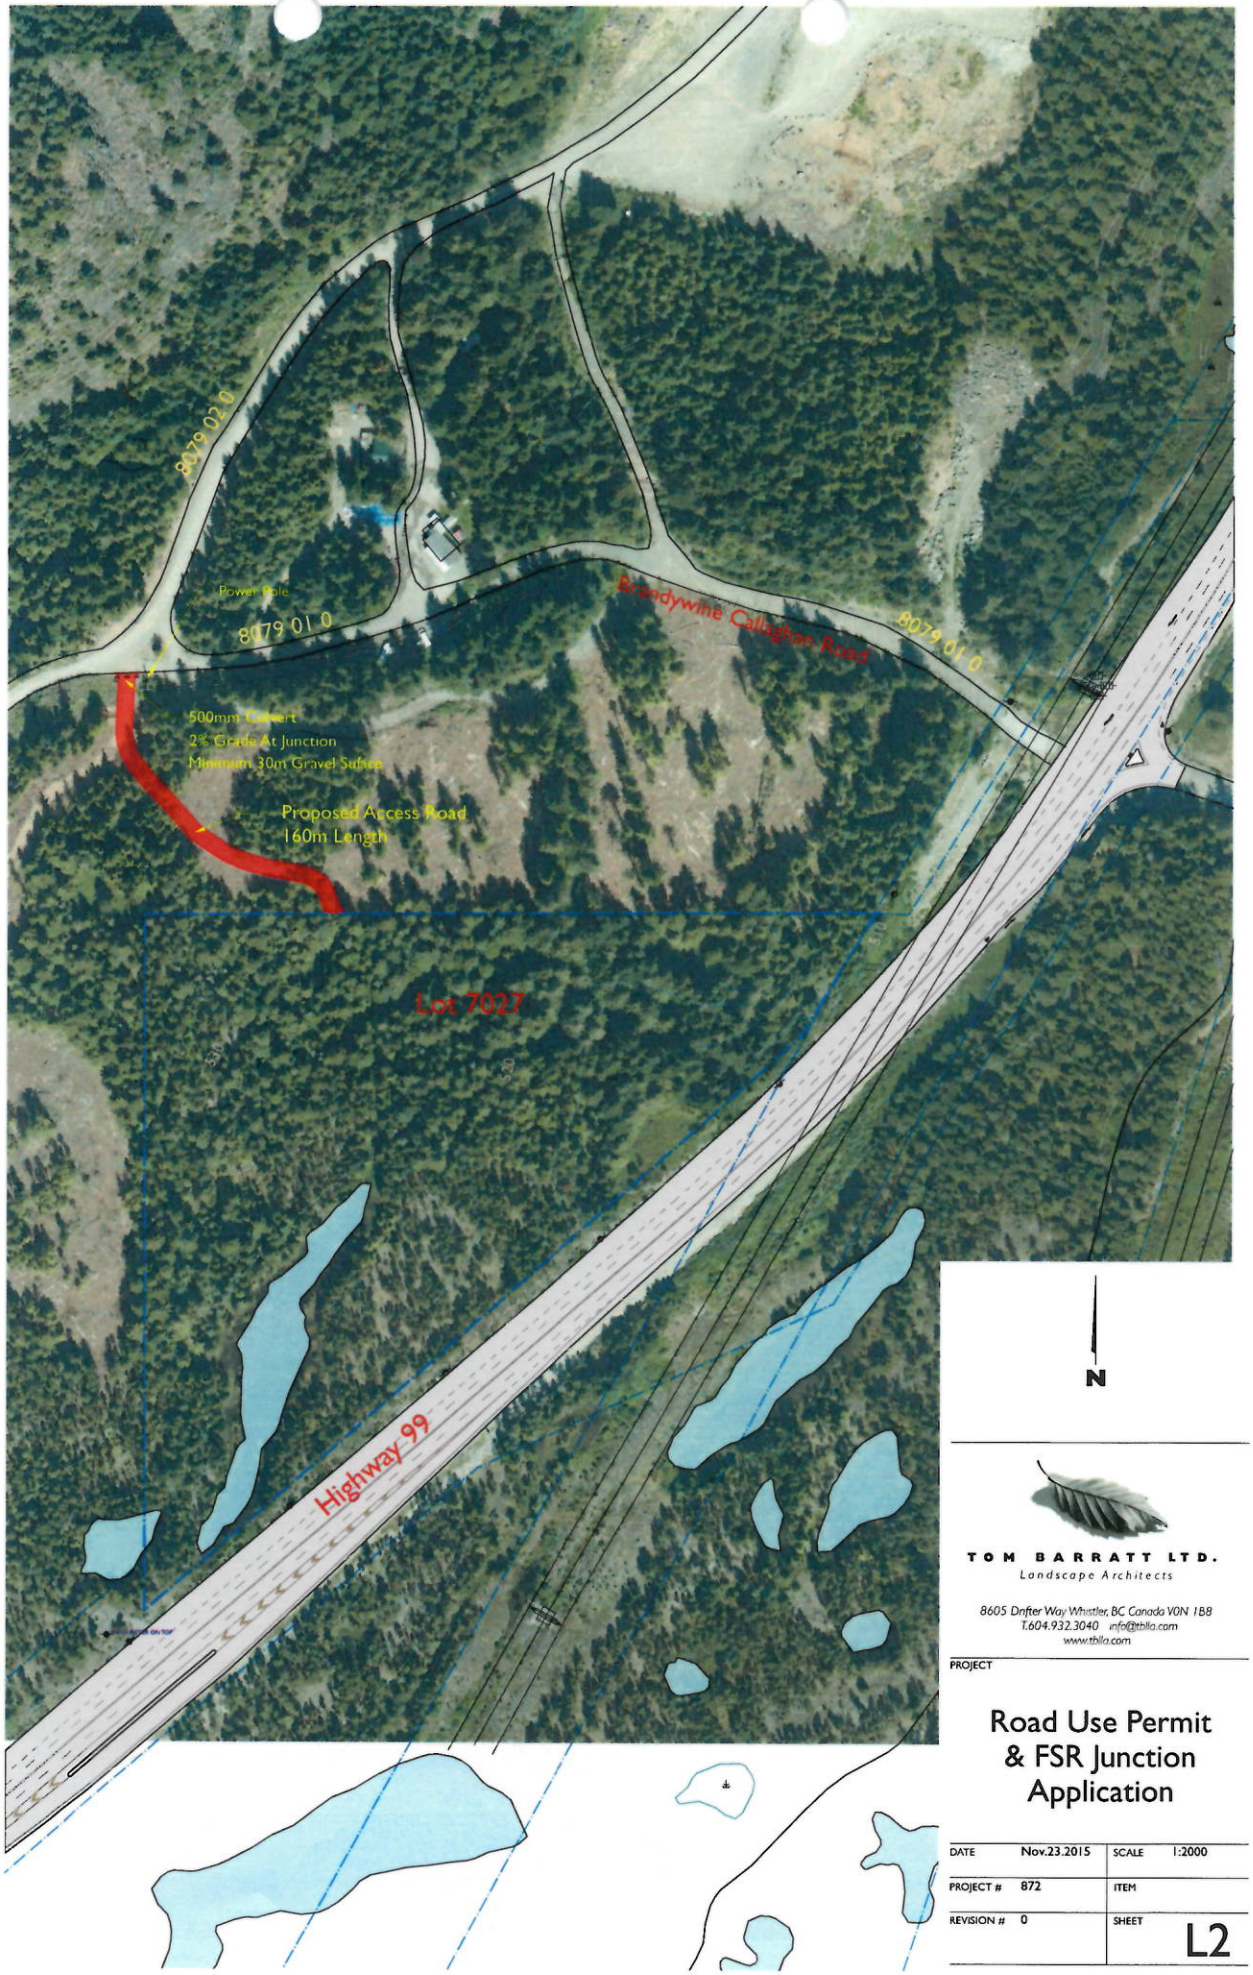

TOM BARRATT LTD.
Landscape Architects

8605 Drifter Way Whistler, BC Canada V0N 1B8
T.604.932.3040 info@tbtla.com
www.tbtla.com

PROJECT

# Road Use Permit & FSR Junction Application

| | | | |
|---|---|---|---|
| DATE | Nov.03.2015 | SCALE | 1:2000 |
| PROJECT # | 872 | ITEM | |
| REVISION # | 0 | SHEET | L2 |




TOM BARRATT LTD.
Landscape Architects

8605 Drifter Way Whistler, BC Canada V0N 1B8
T.604.932.3040 info@tbtla.com
www.tbtla.com

PROJECT

# Road Use Permit & FSR Junction Application

| | | | |
|---|---|---|---|
| DATE | Nov.23.2015 | SCALE | 1:2000 |
| PROJECT # | 872 | ITEM | |
| REVISION # | 0 | SHEET | L2 |

D