SKETCH PLAN SHOWING PROPOSED TELUS RIGHT OF WAY OVER PART OF LOT 953 DISTRICT LOT 2450s SIMILKAMEEN DIVISION YALE DISTRICT PLAN 14590 EXCEPT PLANS A17063, 40547, 40096 AND 42411

THIS PLAN LIES WITHIN THE REGIONAL DISTRICT OF OKANAGAN SIMILKAMEEN.

BCGS 82E.013

SITE SPECIFIC MAP

SCALE : 1:500

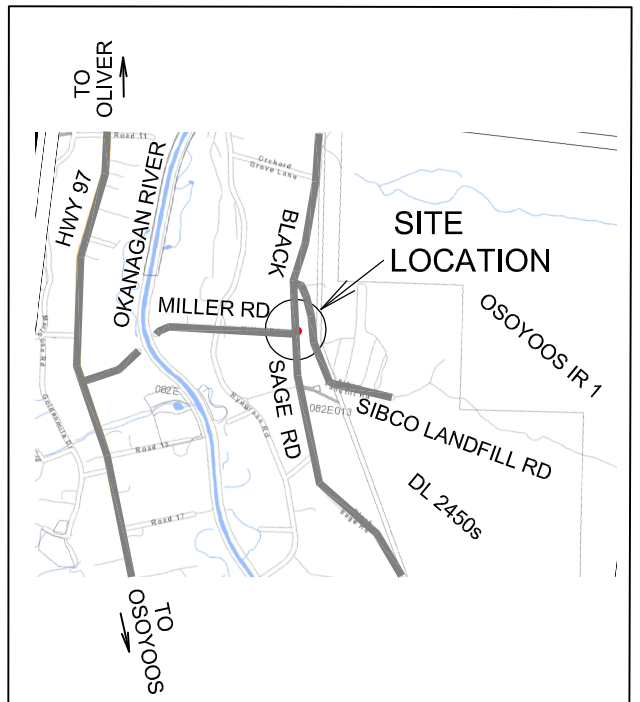

SITE GENERAL MAP

SCALE : 1:50,000

DENOTES PROPOSED TELUS SRW OVER CROWN LAND

DENOTES EXISTING TELUS POLE

DENOTES EXISTING FORTISBC POLE

DENOTES EXISTING ANCHOR

DENOTES PROPOSED ANCHOR

NOTE: DIMENSIONS AND AREAS SHOWN ARE BASED ON LAND TITLES OFFICE RECORDS AND ARE SUBJECT TO FINAL SURVEY.

McElhanney

McELHANNEY ASSOCIATES
LAND SURVEYING LTD.
Suite 102
130 Nanaimo Ave. W
Penticton BC
Canada V2A 8G1
Tel 250 492 7399

FILE NO. 2422-03334-00
DRAWING NO. 3334-00-CROWN.DWG