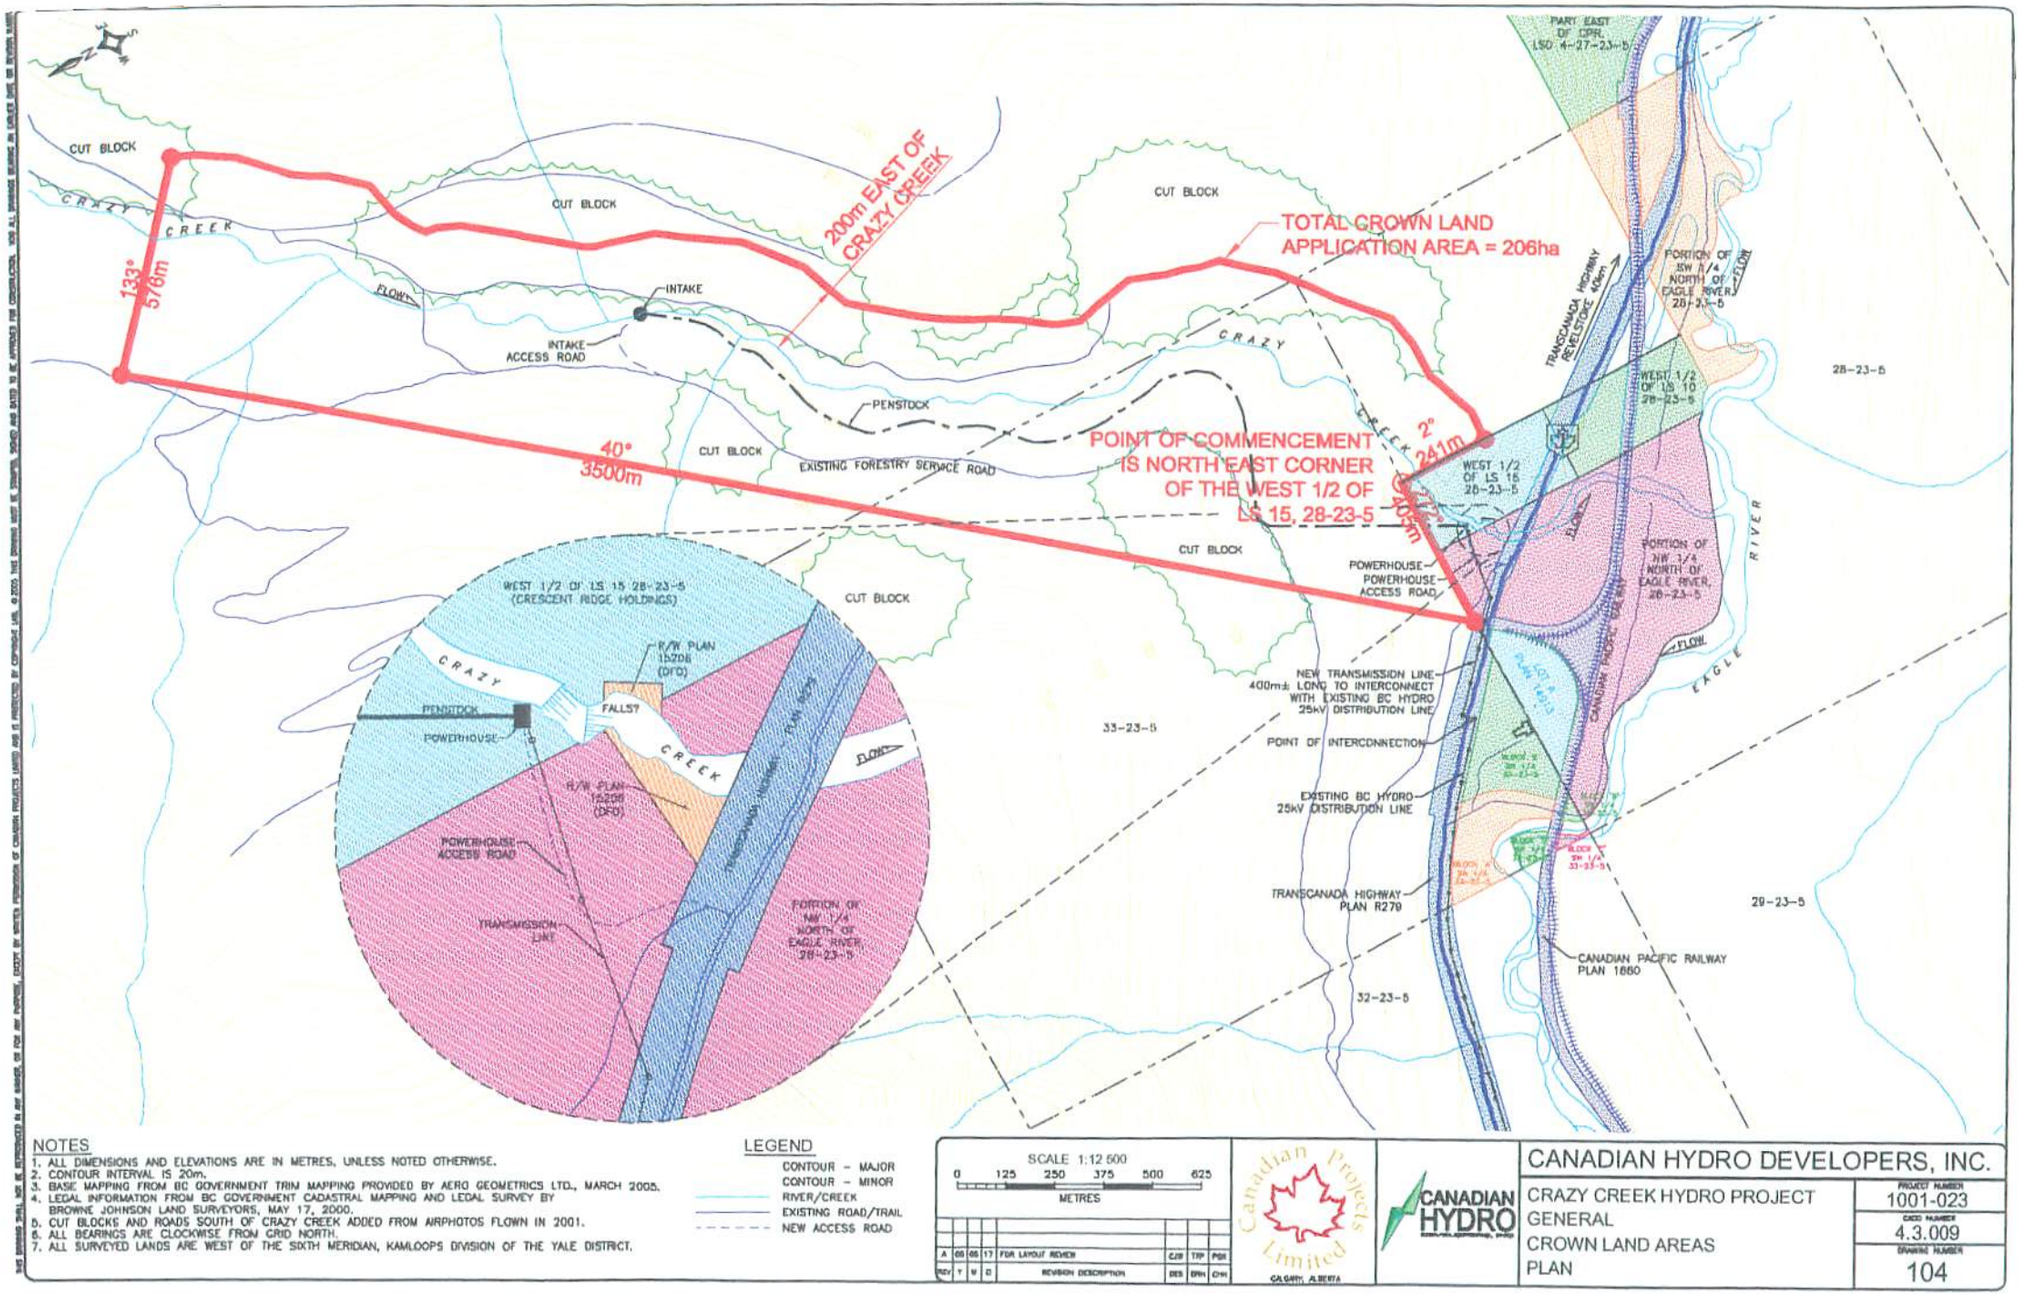


NOTES
1. ALL DIMENSIONS AND ELEVATIONS ARE IN METRES, UNLESS NOTED OTHERWISE.
2. CONTOUR INTERVAL IS 20m.
3. BASE MAPPING FROM BC GOVERNMENT TRIM MAPPING PROVIDED BY AERO GEOMETRICS LTD., MARCH 2005.
4. LEGAL INFORMATION FROM BC GOVERNMENT CADASTRAL MAPPING AND LEGAL SURVEY BY BROWNE JOHNSON LAND SURVEYORS, MAY 17, 2000.
5. CUT BLOCKS AND ROADS SOUTH OF CRAZY CREEK ADDED FROM AIRPHOTOS FLOWN IN 2001.
6. ALL BEARINGS ARE CLOCKWISE FROM GRID NORTH.
7. ALL SURVEYED LANDS ARE WEST OF THE SIXTH MERIDIAN, KAMLOOPS DIVISION OF THE YALE DISTRICT.

LEGEND
- CONTOUR - MAJOR
- CONTOUR - MINOR
- RIVER/CREEK
- EXISTING ROAD/TRAIL
- NEW ACCESS ROAD

SCALE 1:12 500
0 125 250 375 500 625
METRES

REV	Y	M	D	REVISION DESCRIPTION	DES	DRN	CHK
A	05	05	17	FOR LAYOUT REVIEW	CJB	TRP	PGR

Canadian Projects Limited
CALGARY, ALBERTA

CANADIAN HYDRO

CANADIAN HYDRO DEVELOPERS, INC.

CRAZY CREEK HYDRO PROJECT
GENERAL
CROWN LAND AREAS
PLAN

PROJECT NUMBER	1001-023
CADD NUMBER	4.3.009
DRAWING NUMBER	104