B. C. LAND SURVEYOR'S CERTIFICATE

LOT 6, PLAN KAP68146,

SEC. 20, TP. 23, O.D.Y.D.

SCALE 1:400 All distances are in metres.

CLIENT : BAILEY MORRISON KINGSTON
FILE No.: 10734SC
FB/PG : 317/52

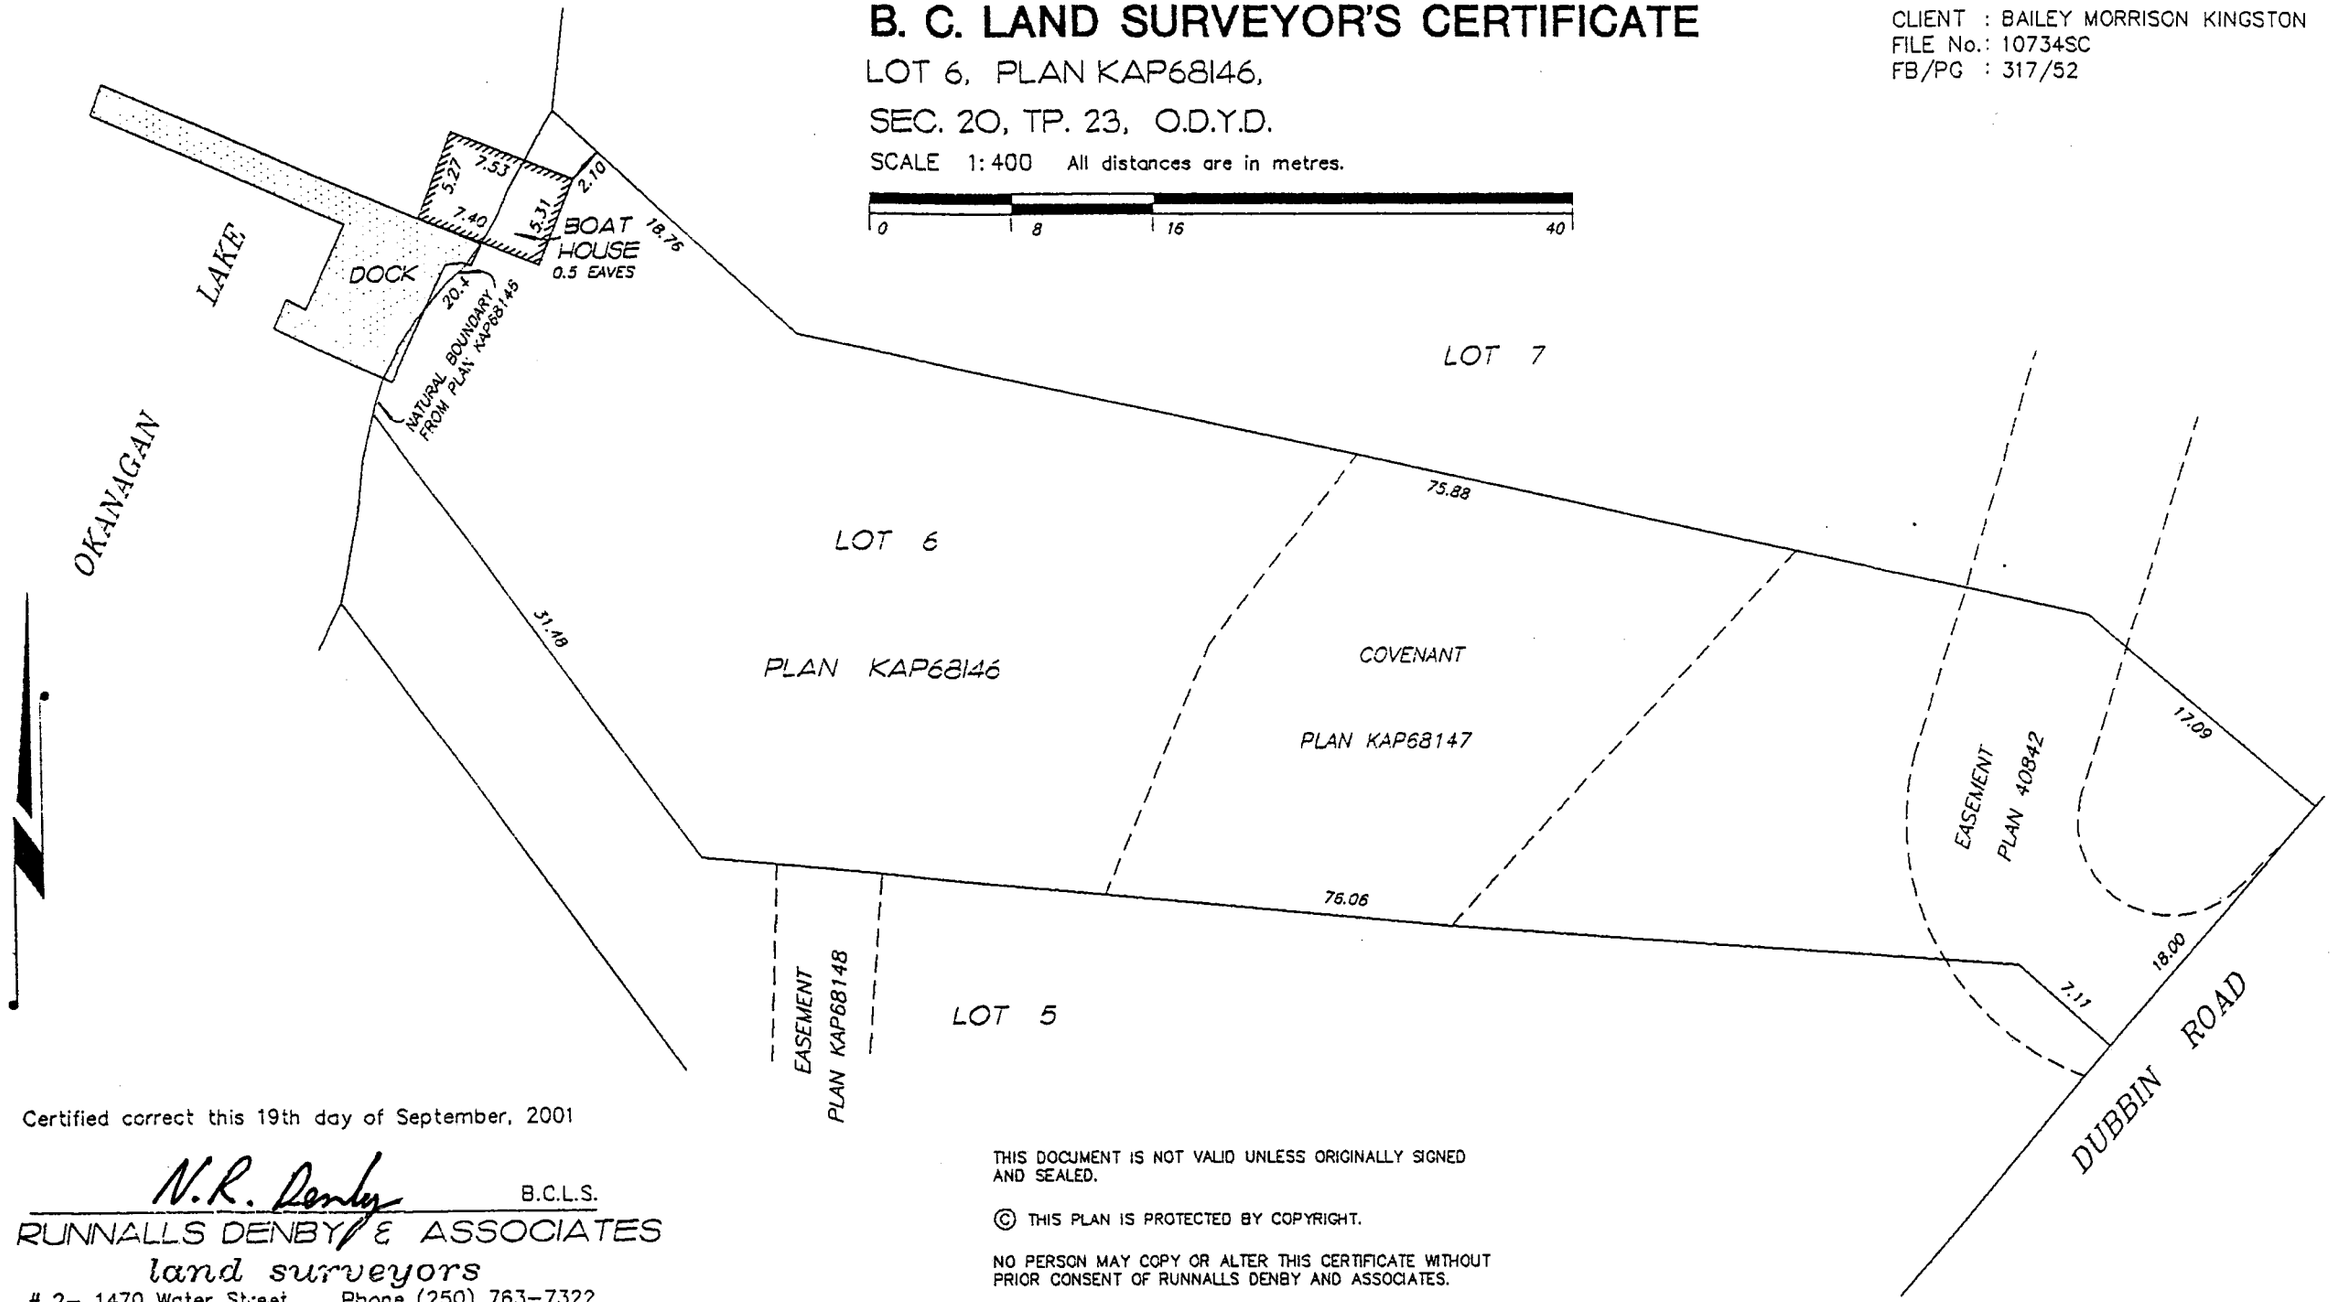

Certified correct this 19th day of September, 2001

N.R. Denby B.C.L.S.

RUNNALLS DENBY & ASSOCIATES
land surveyors
2- 1470 Water Street Phone (250) 763-7322
Kelowna, B.C. V1Y 1J5 Fax (250) 763-4413
E-mail:denby@telus.net

THIS DOCUMENT IS NOT VALID UNLESS ORIGINALLY SIGNED AND SEALED.

© THIS PLAN IS PROTECTED BY COPYRIGHT.

NO PERSON MAY COPY OR ALTER THIS CERTIFICATE WITHOUT PRIOR CONSENT OF RUNNALLS DENBY AND ASSOCIATES.

THE DIMENSIONS SHOWN ON THIS CERTIFICATE ARE NOT TO BE USED TO DEFINE PROPERTY BOUNDARIES.