
SKETCH SHOWING PROPOSED ELECTRICAL RIGHT OF WAY OVER PART OF:
PARCEL A ON PLAN A30
LOT 27 BLOCK B DISTRICT LOT 441
OSOYOOS DIVISION YALE DISTRICT PLAN 268, AND UNTITLED CROWN LAND
BEING THE BED OF TROUT CREEK WITHIN OSOYOOS DIVISION YALE DISTRICT


THIS PLAN LIES WITHIN THE REGIONAL DISTRICT OF OKANAGAN SIMILKAMEEN.

BCGS 82E.052

DISTRICT OF SUMMERLAND

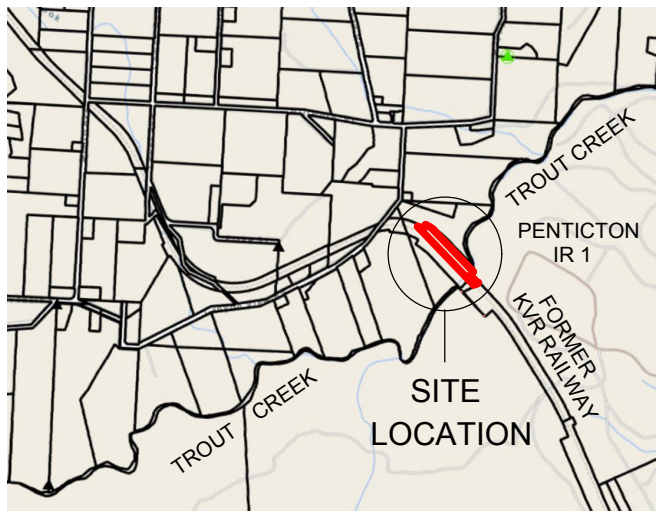

SITE GENERAL MAP
SCALE : 1:25,000

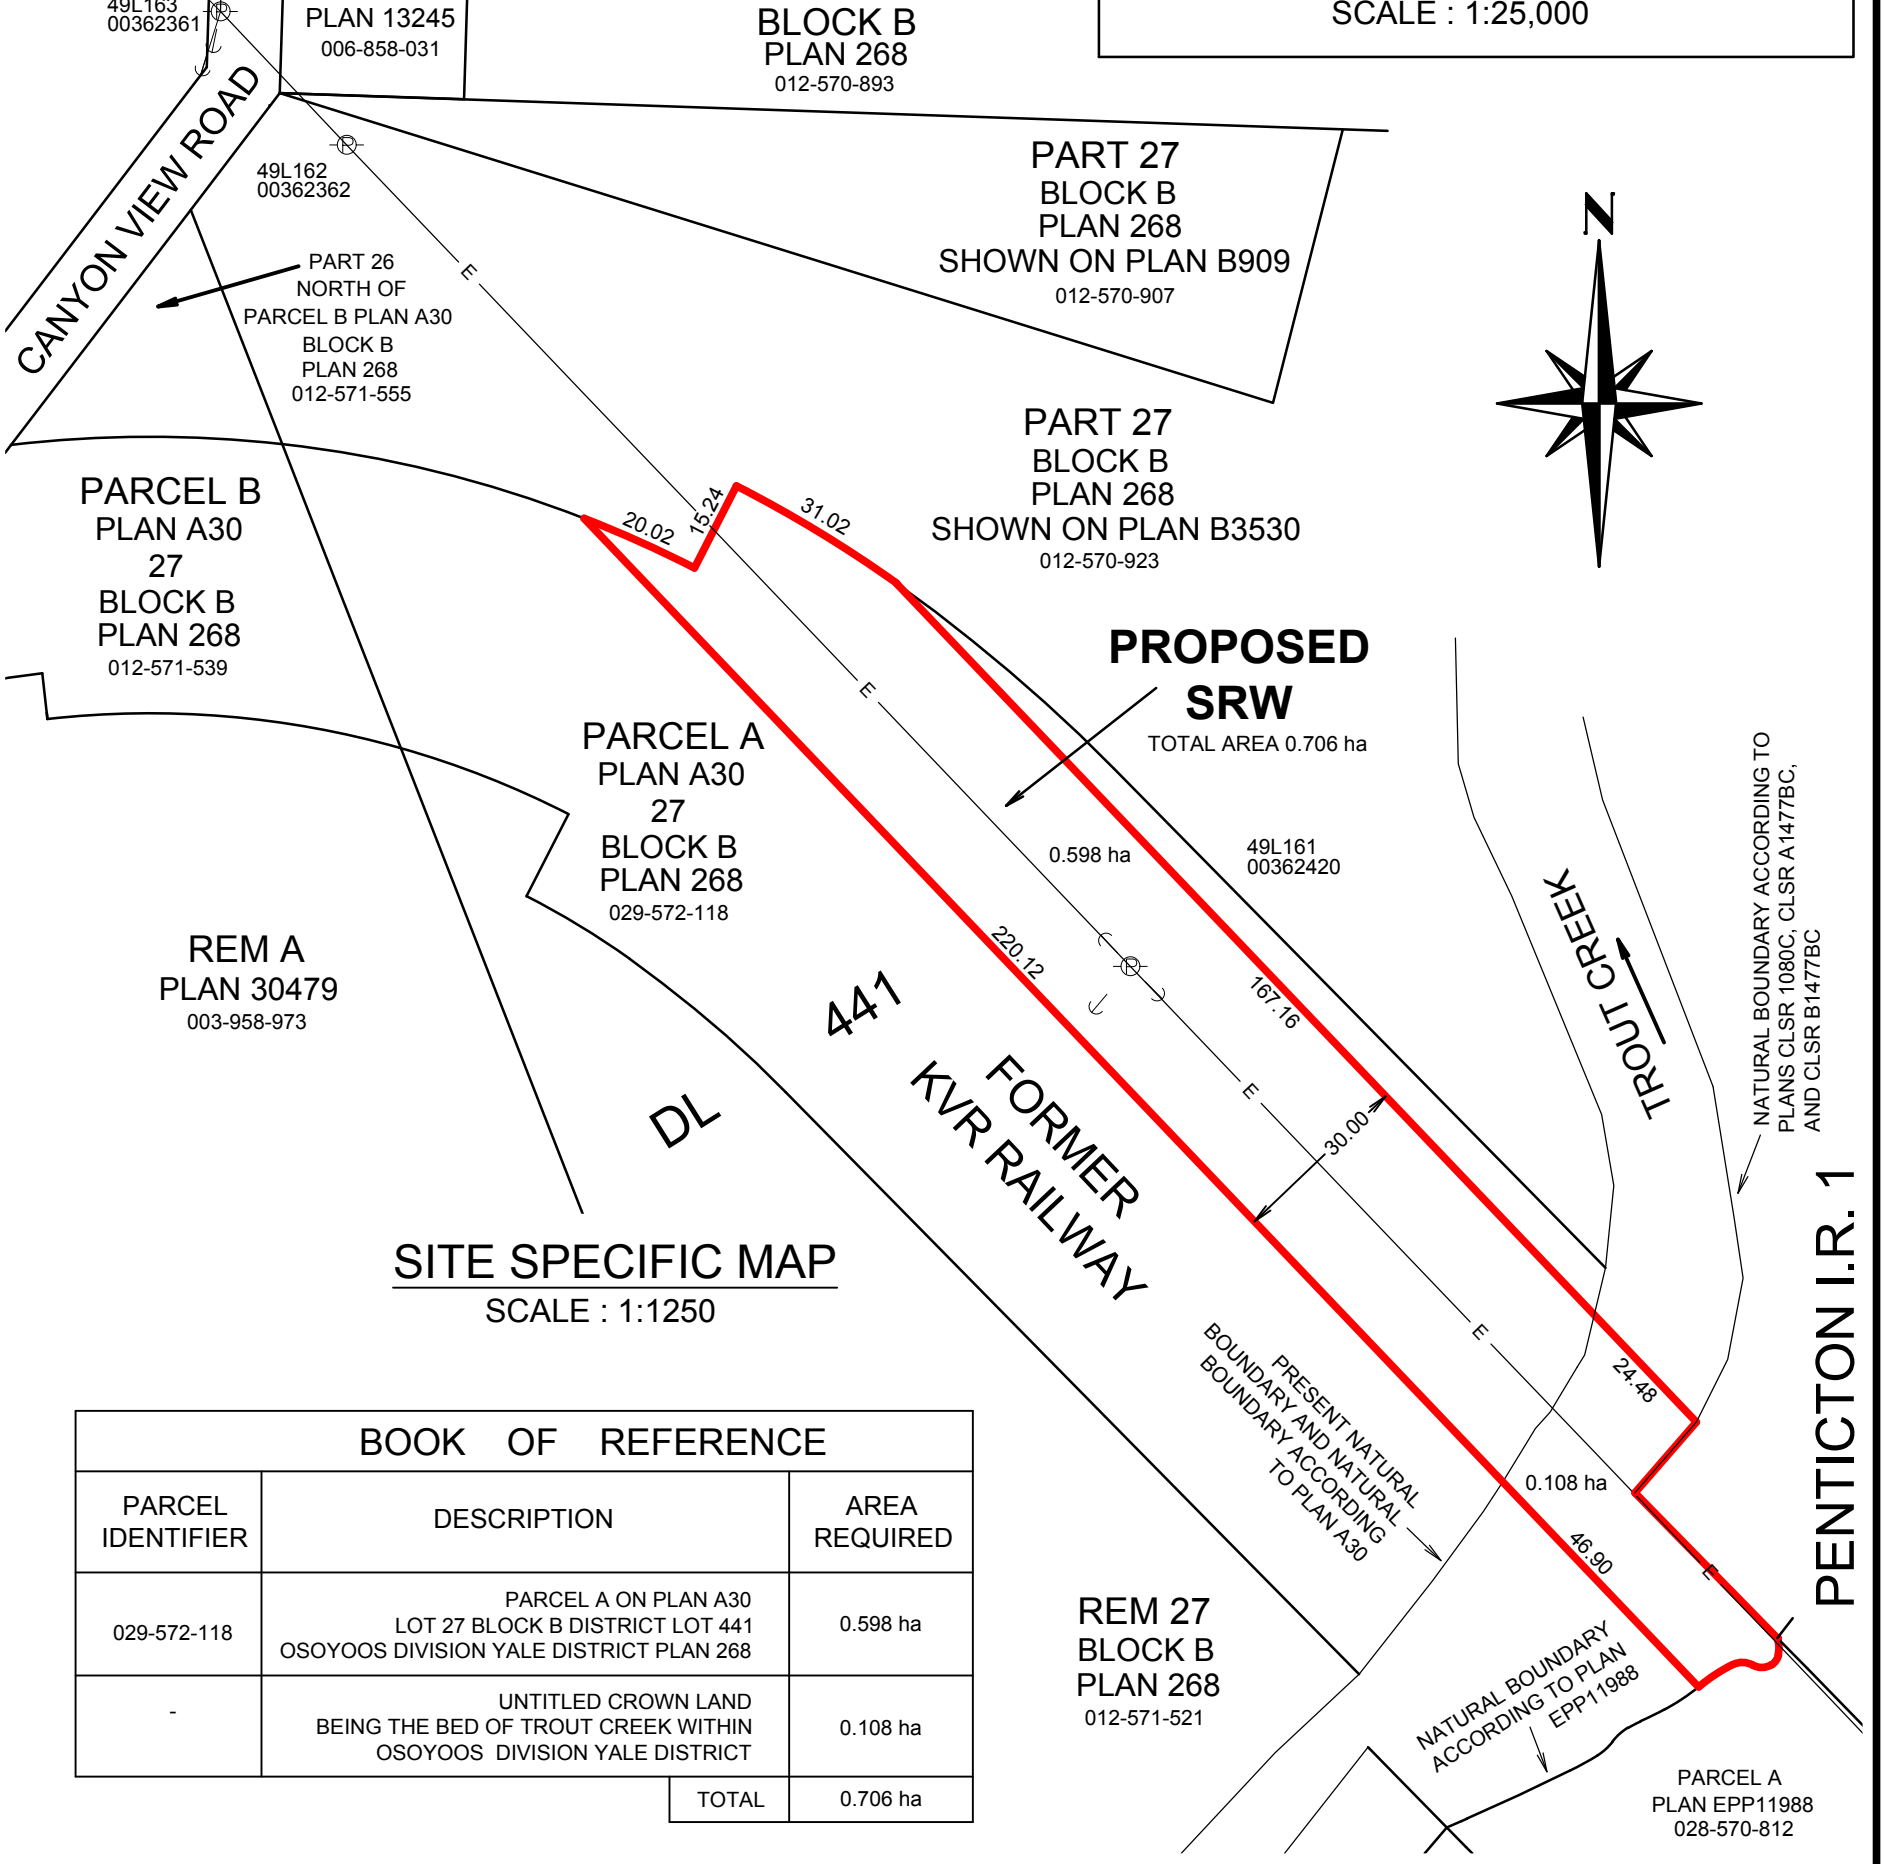

SITE SPECIFIC MAP
SCALE : 1:1250

BOOK OF REFERENCE

PARCEL IDENTIFIER	DESCRIPTION	AREA REQUIRED
029-572-118	PARCEL A ON PLAN A30 LOT 27 BLOCK B DISTRICT LOT 441 OSOYOOS DIVISION YALE DISTRICT PLAN 268	0.598 ha
-	UNTITLED CROWN LAND BEING THE BED OF TROUT CREEK WITHIN OSOYOOS DIVISION YALE DISTRICT	0.108 ha
	TOTAL	0.706 ha

DENOTES PROPOSED SRW OVER CROWN LAND

E — DENOTES CENTRELINE OF OVERHEAD ELECTRICAL

DENOTES EXISTING FORTISBC POLE LOCATIONS

DENOTES EXISTING FORTISBC ANCHOR LOCATIONS

NOTE: DIMENSIONS AND AREAS SHOWN ARE BASED ON LAND TITLES OFFICE RECORDS AND ARE SUBJECT TO FINAL SURVEY.

McElhanney
McELHANNEY ASSOCIATES
LAND SURVEYING LTD.

290 Nanaimo Ave. W
Penticton BC
Canada V2A 1N5
Tel 250 492 7399

FILE NO. 2422-03489-00
DRAWING NO. 3489-00-V-BASE.DWG