PROPOSED STATUTORY RIGHT OF WAY OVER UNSURVEYED CROWN LAND IN THE VICINITY OF SECTION 17, TOWNSHIP 18, EAST OF THE COAST MERIDIAN, NEW WESTMINSTER DISTRICT. CONTAINING 3.51 HECTARES, MORE OR LESS.
FOR THE PURPOSE OF ELECTRICAL DISTRIBUTION.

BCGS 92G.029

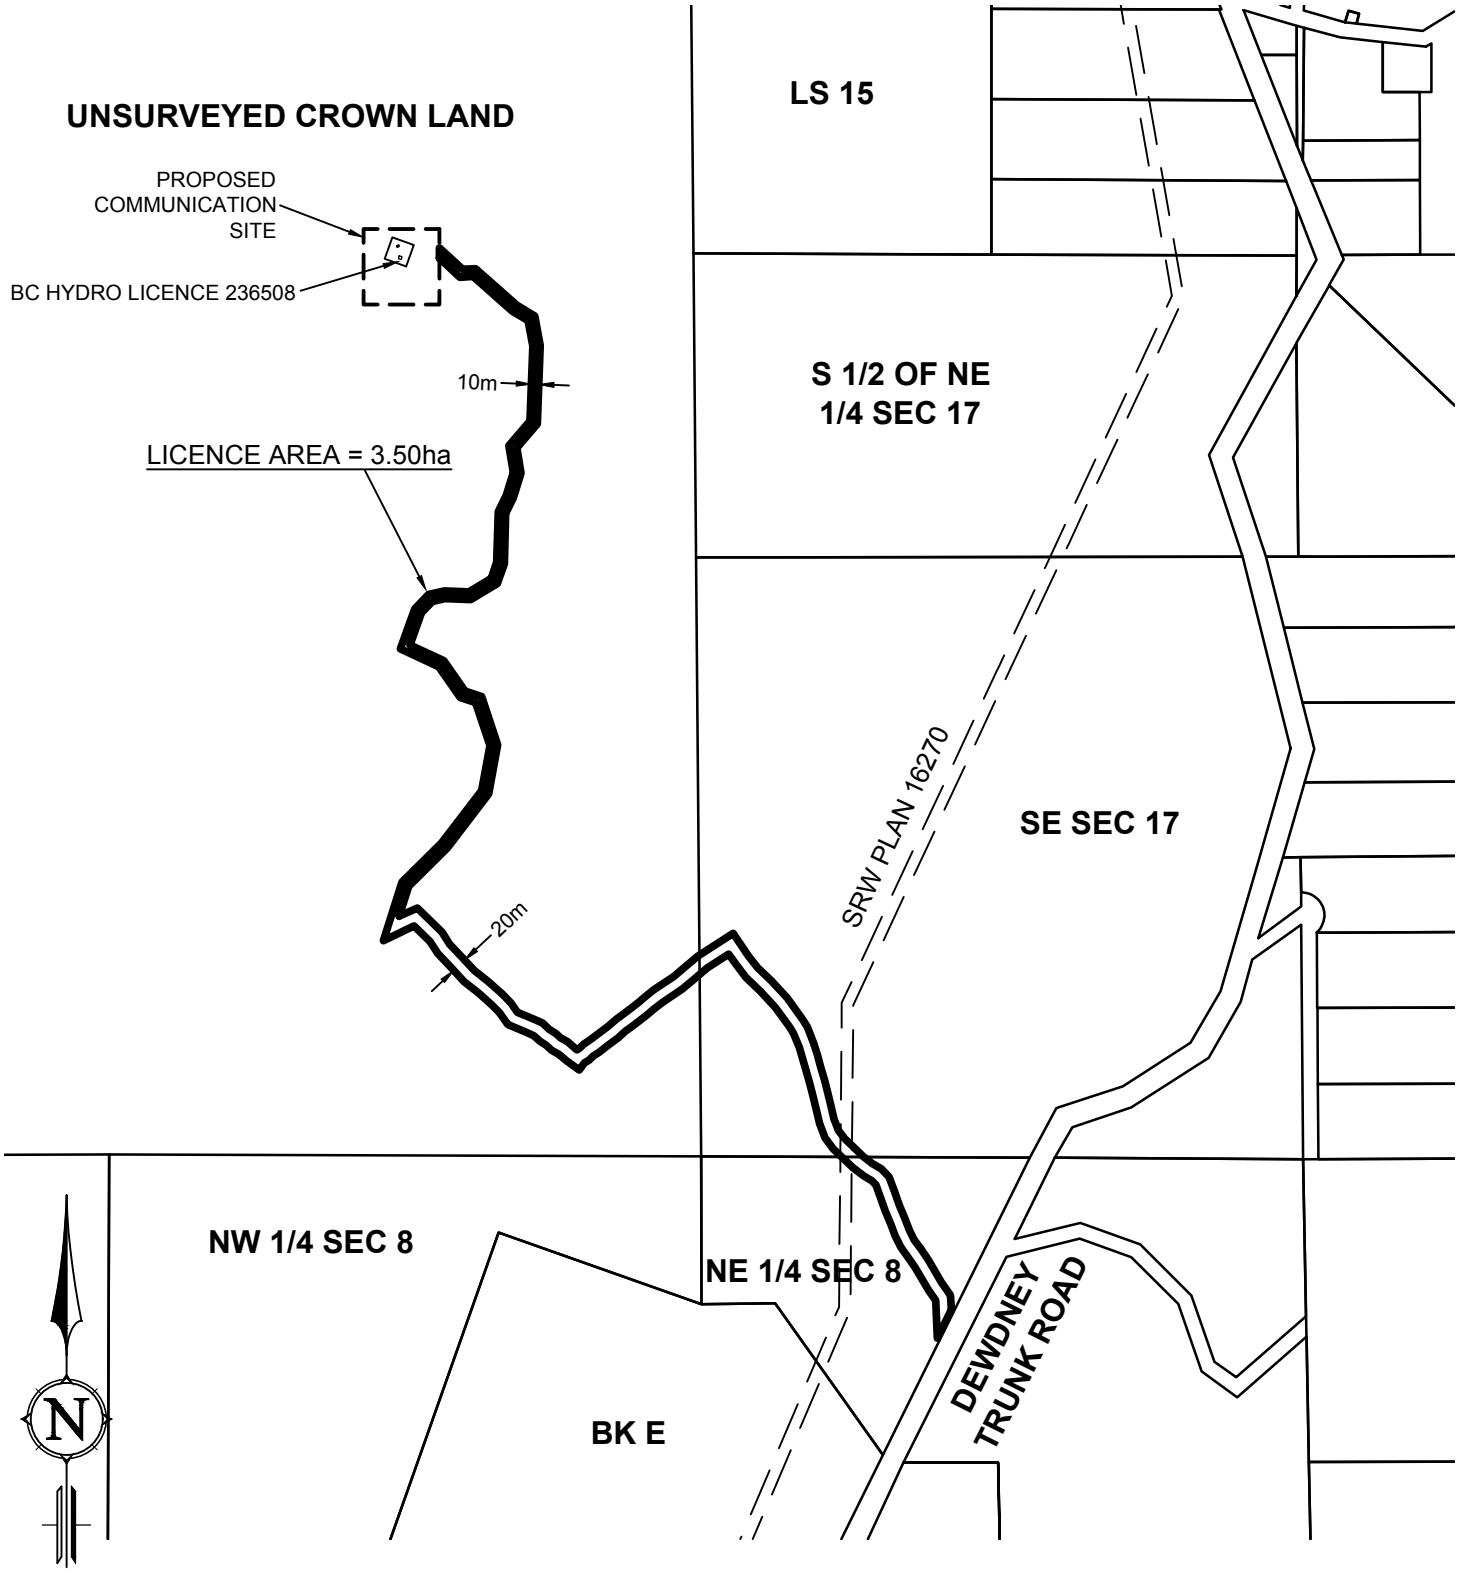

BC Hydro
6911 SOUTHPOINT DRIVE
BURNABY, BC, V3N 4X8

0 150 300 METRES

SCALE 1:10000

Plot Date: November 30, 2016

I:\comm\hay (hayward microwave)\hay-16 (hayward microwave topo and license)\dwg\469-s23-00007.dwg

SA: 16-HAY PROP. FILE: CROWN FILE: Dwg No. 469-S23-00007 -003