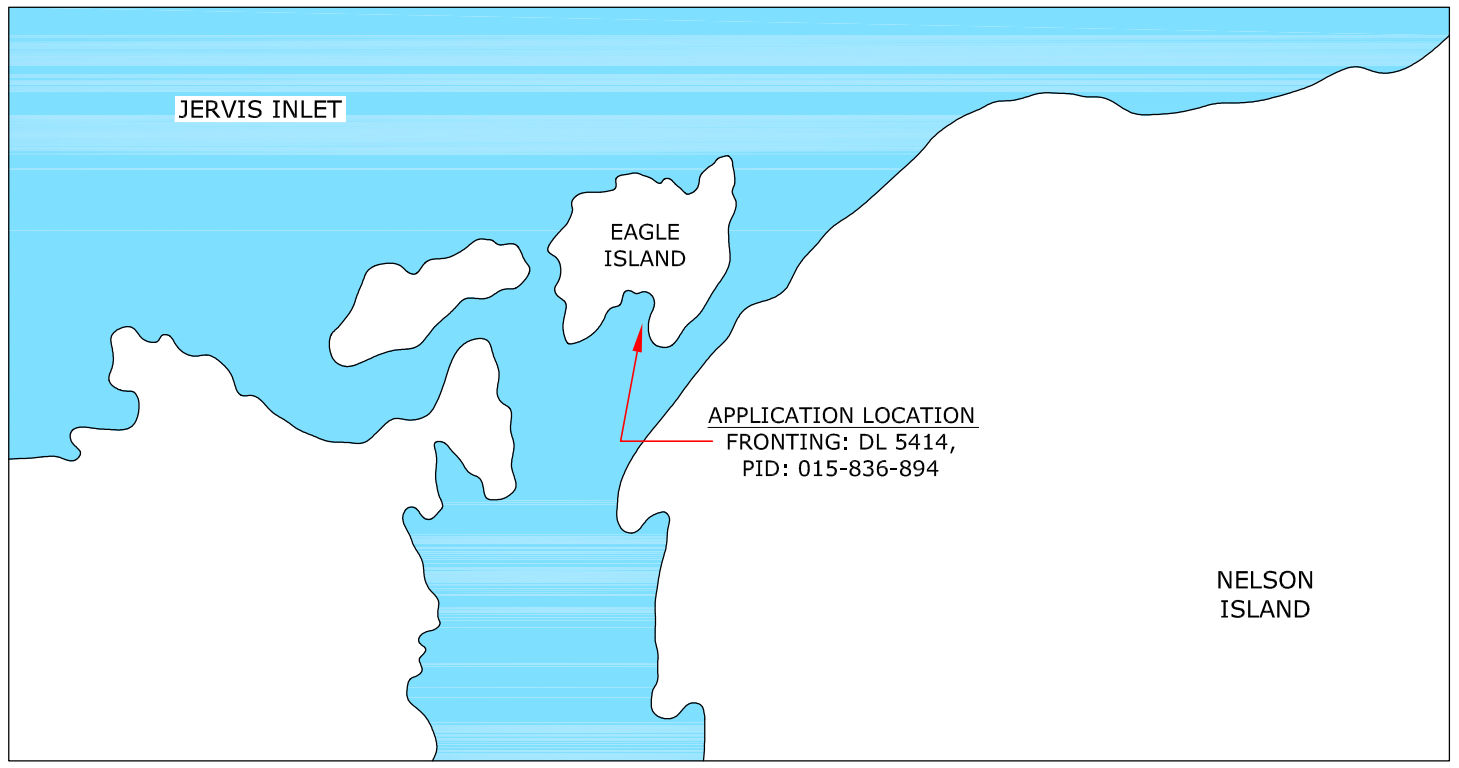


0 200 400 600 800 1000

BAR SCALE (m)

Drawing Ref's: - SCRD PIMS GIS MAPPING SYSTEM

All Tides Consulting & Design

ALL TIDES CONSULTING & DESIGN ACCEPTS NO RESPONSIBILITY OR LIABILITY FOR ANY DAMAGES THAT MAY BE SUFFERED BY A THIRD PARTY AS A RESULT OF ANY DECISIONS MADE, OR ACTIONS TAKEN BASED ON THIS DOCUMENT. DRAWING NOT TO BE USED FOR CONSTRUCTION.

Client: STODDARD

| Drawing Title: | Location: | | |
|---|---|---|---|
| GENERAL LOCATION MAP PLAN A | EAGLE ISLAND, BC | | |
| Drawn By: A.T. | Date: NOV.4.2016 | Check'd and Signed-off By: Date: | Scale: 1 : 18,055 |
| Drawing Number: P-1528-01 | Sheet No. 1 OF 4 | Rev. No. 1 | |

TO BLIND BAY

N

NATURAL BOUNDARY

APPLICATION AREA
(.228ha)

5m

2m

LWL

P.O.C.
LAT. 49 deg 45' 17.74"
LONG. 124 deg. 09' 06.94"
(39.1m @ 58 deg. FROM THE ISLANDS
SOUTHERNMOST TIP)

ISLANDS
SOUTHERNMOST
TIP

128'-5" [39.1m]

EAGLE ISLAND
(PRIVATE ISLAND / WATER ACCESS ONLY)
PID: 015-836-894

NELSON
ISLAND

TO JERVIS INLET

0 20 40 60
BAR SCALE (m)

Drawing Ref's: - SCRD PIMS GIS MAPPING SYSTEM

ALL TIDES CONSULTING & DESIGN ACCEPTS NO RESPONSIBILITY OR LIABILITY FOR ANY DAMAGES THAT MAY BE SUFFERED BY A THIRD PARTY AS A RESULT OF ANY DECISIONS MADE, OR ACTIONS TAKEN BASED ON THIS DOCUMENT. DRAWING NOT TO BE USED FOR CONSTRUCTION.

| | | | |
|---|---|---|---|
| Client: STODDARD | | | |
| Drawing Title: LOCATION MAP PLAN B | | | Location: EAGLE ISLAND, BC |
| Drawn By: A.T. | Date: NOV.4.2016 | Check'd and Signed-off By: Date: | Scale: 1 : 1500 |
| Drawing Number: P-1528-01 | | Sheet No. 2 OF 4 | Rev. No. 1 |

DRAWING NOTES / METES & BOUNDS:

- P.O.C. LOCATED 39.1m @ 328 deg. FROM THE ISLANDS SOUTHERNMOST TIP. TENURE APPLICATION AREA HEADS 34.4m @ 270° FROM P.O.C, THEN 64.6m @ 0°, THEN 32.5m @ 90°, THEN 27.4m @ 017° TO THE NATURAL BOUNDARY, THEN BACK ALONG THE NATURAL BOUNDARY TO THE P.O.C..
- PROPOSED TENURE AREA = 0.228ha
- MUSSELS, GREEN ALGAE, BARNACLES AND BROWN ALGAE OBSERVED AT LOCATION.
- ALL DEPTHS ARE IN METERS REDUCED TO CHART DATUM.
- NATURAL BOUNDARY AS SHOWN ON THE DRAWING IS REFERENCED FROM SCRD PIMS GIS MAPPING SYSTEM.

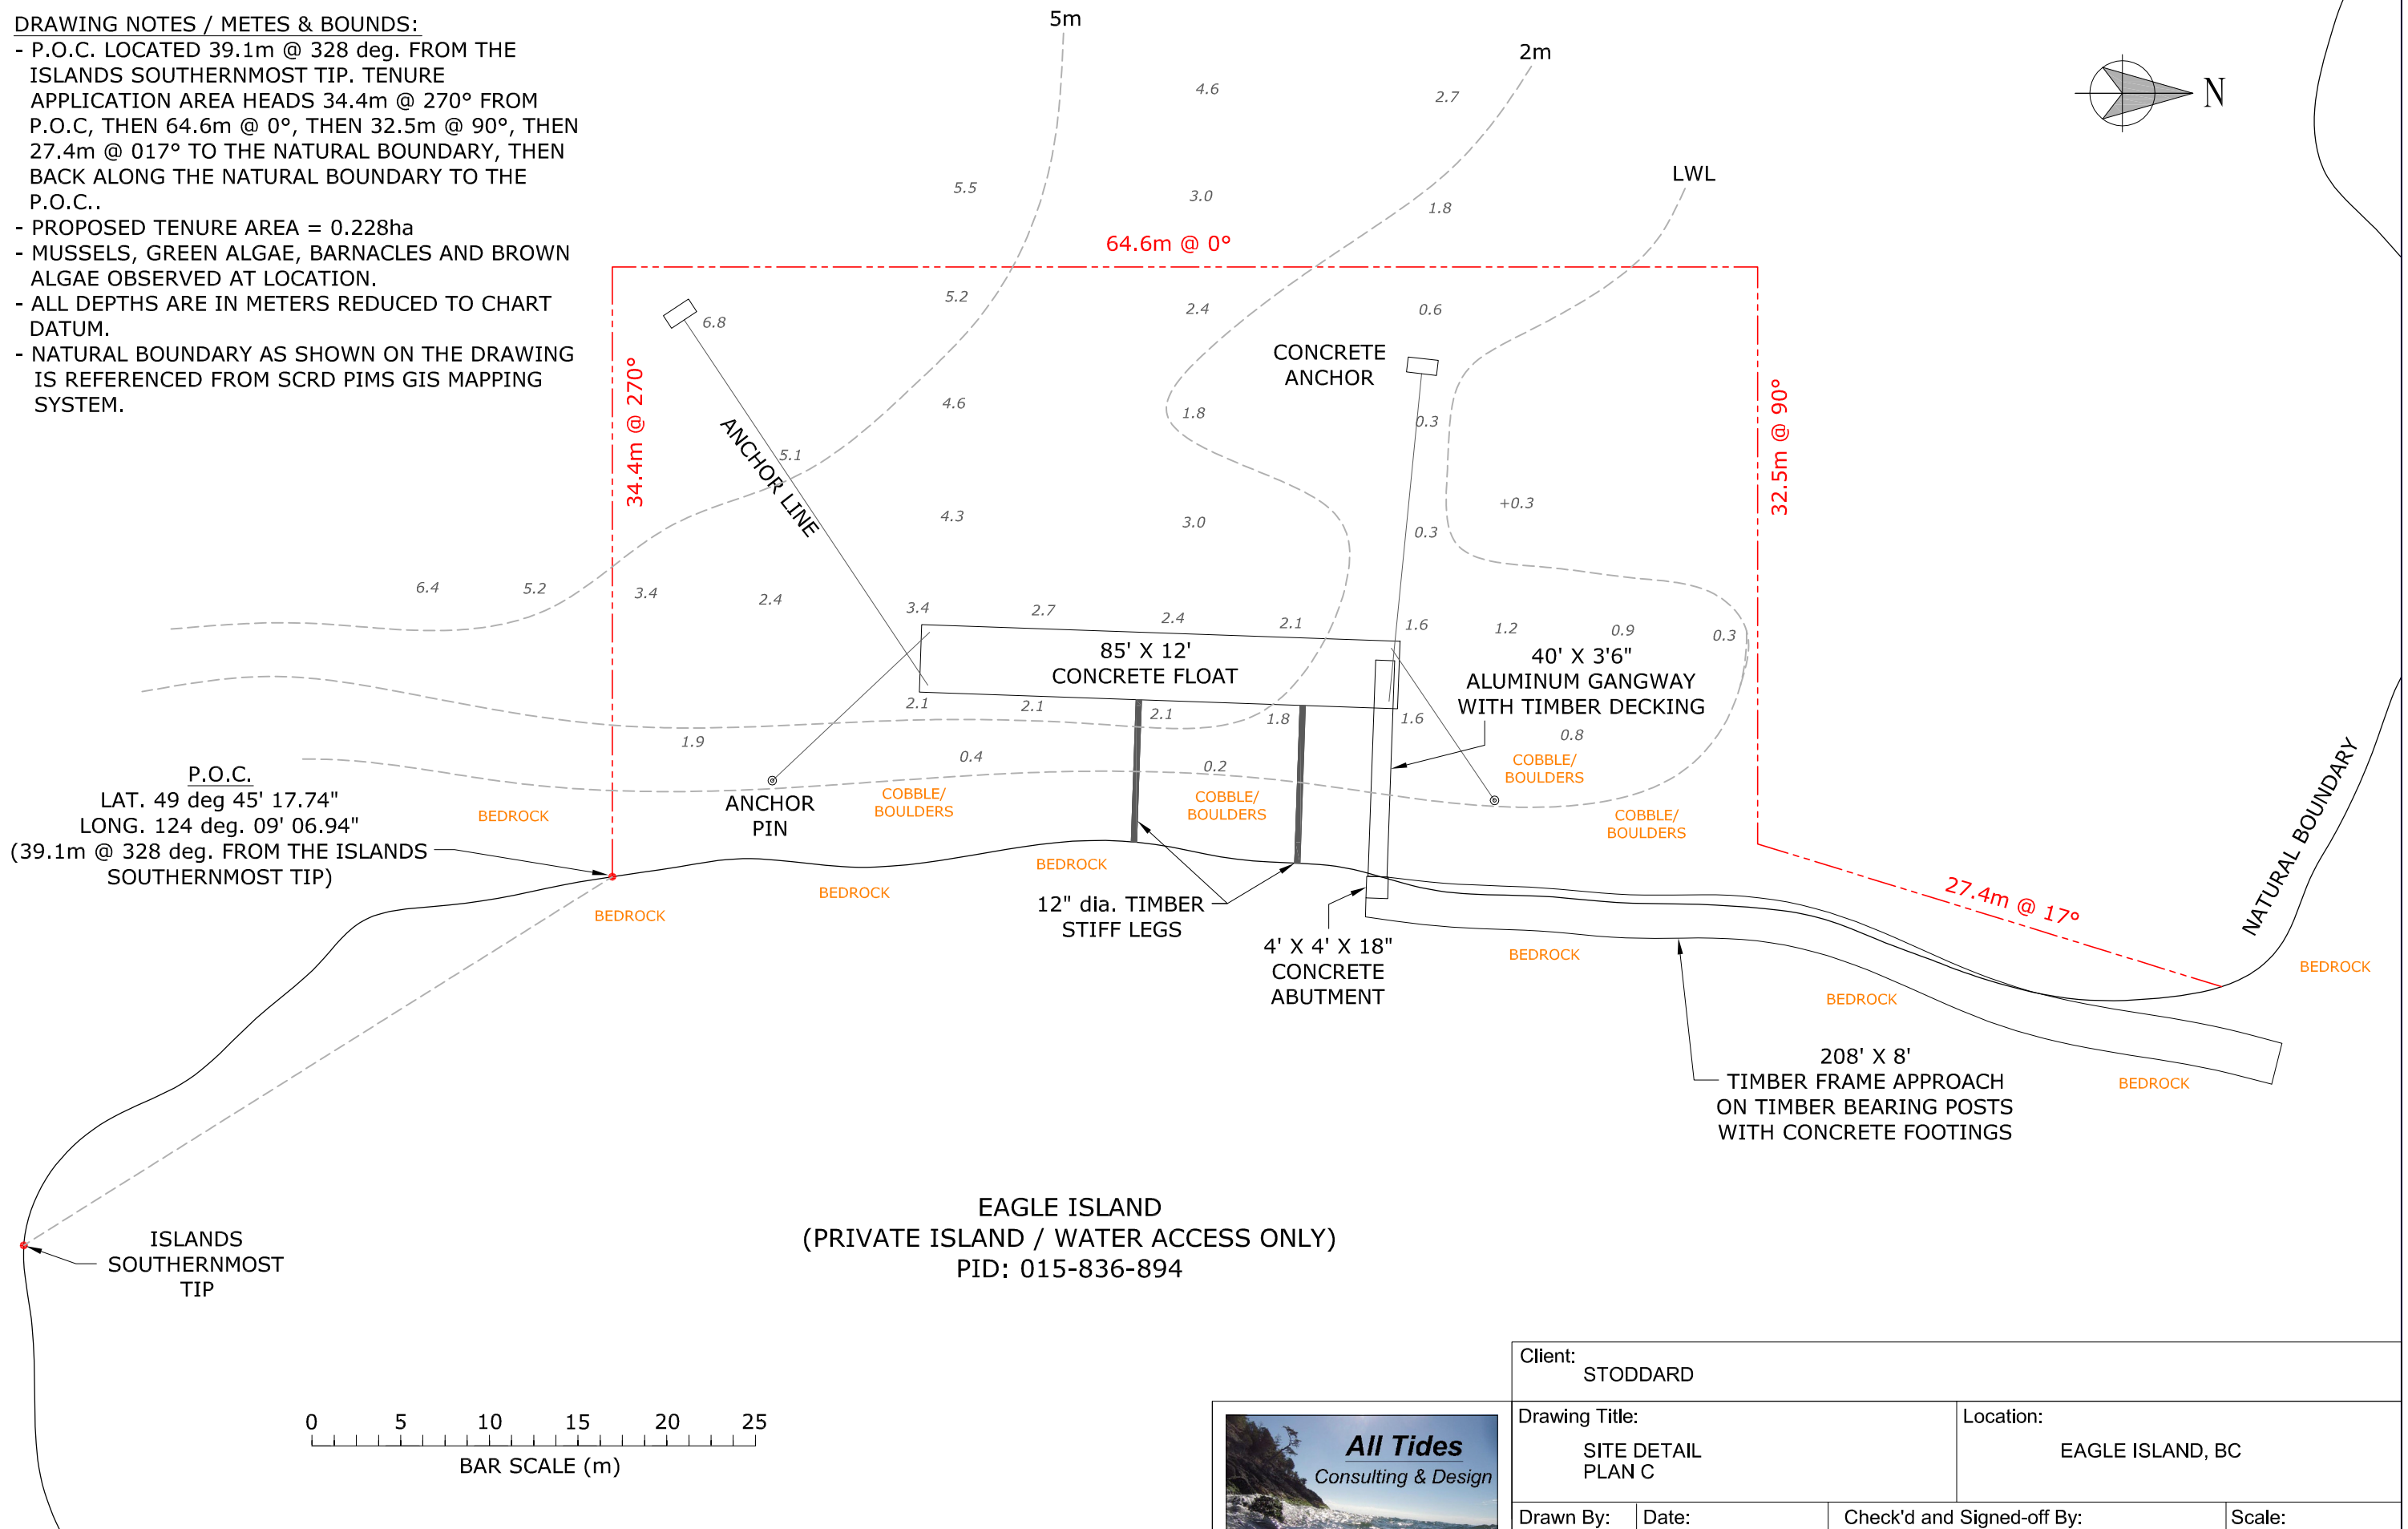


EAGLE ISLAND
(PRIVATE ISLAND / WATER ACCESS ONLY)
PID: 015-836-894

0 5 10 15 20 25
BAR SCALE (m)

Drawing Ref's: - SCRD PIMS GIS MAPPING SYSTEM




ALL TIDES CONSULTING & DESIGN ACCEPTS NO RESPONSIBILITY OR LIABILITY FOR ANY DAMAGES THAT MAY BE SUFFERED BY A THIRD PARTY AS A RESULT OF ANY DECISIONS MADE, OR ACTIONS TAKEN BASED ON THIS DOCUMENT. DRAWING NOT TO BE USED FOR CONSTRUCTION.

| | | | |
|---|---|---|---|
| Client: STODDARD | | | |
| Drawing Title: SITE DETAIL PLAN C | | | Location: EAGLE ISLAND, BC |
| Drawn By: A.T. | Date: NOV.4.2016 | Check'd and Signed-off By: Date: | Scale: 1 : 350 |
| Drawing Number: P-1528-01 | | Sheet No. 3 OF 4 | Rev. No. 1 |

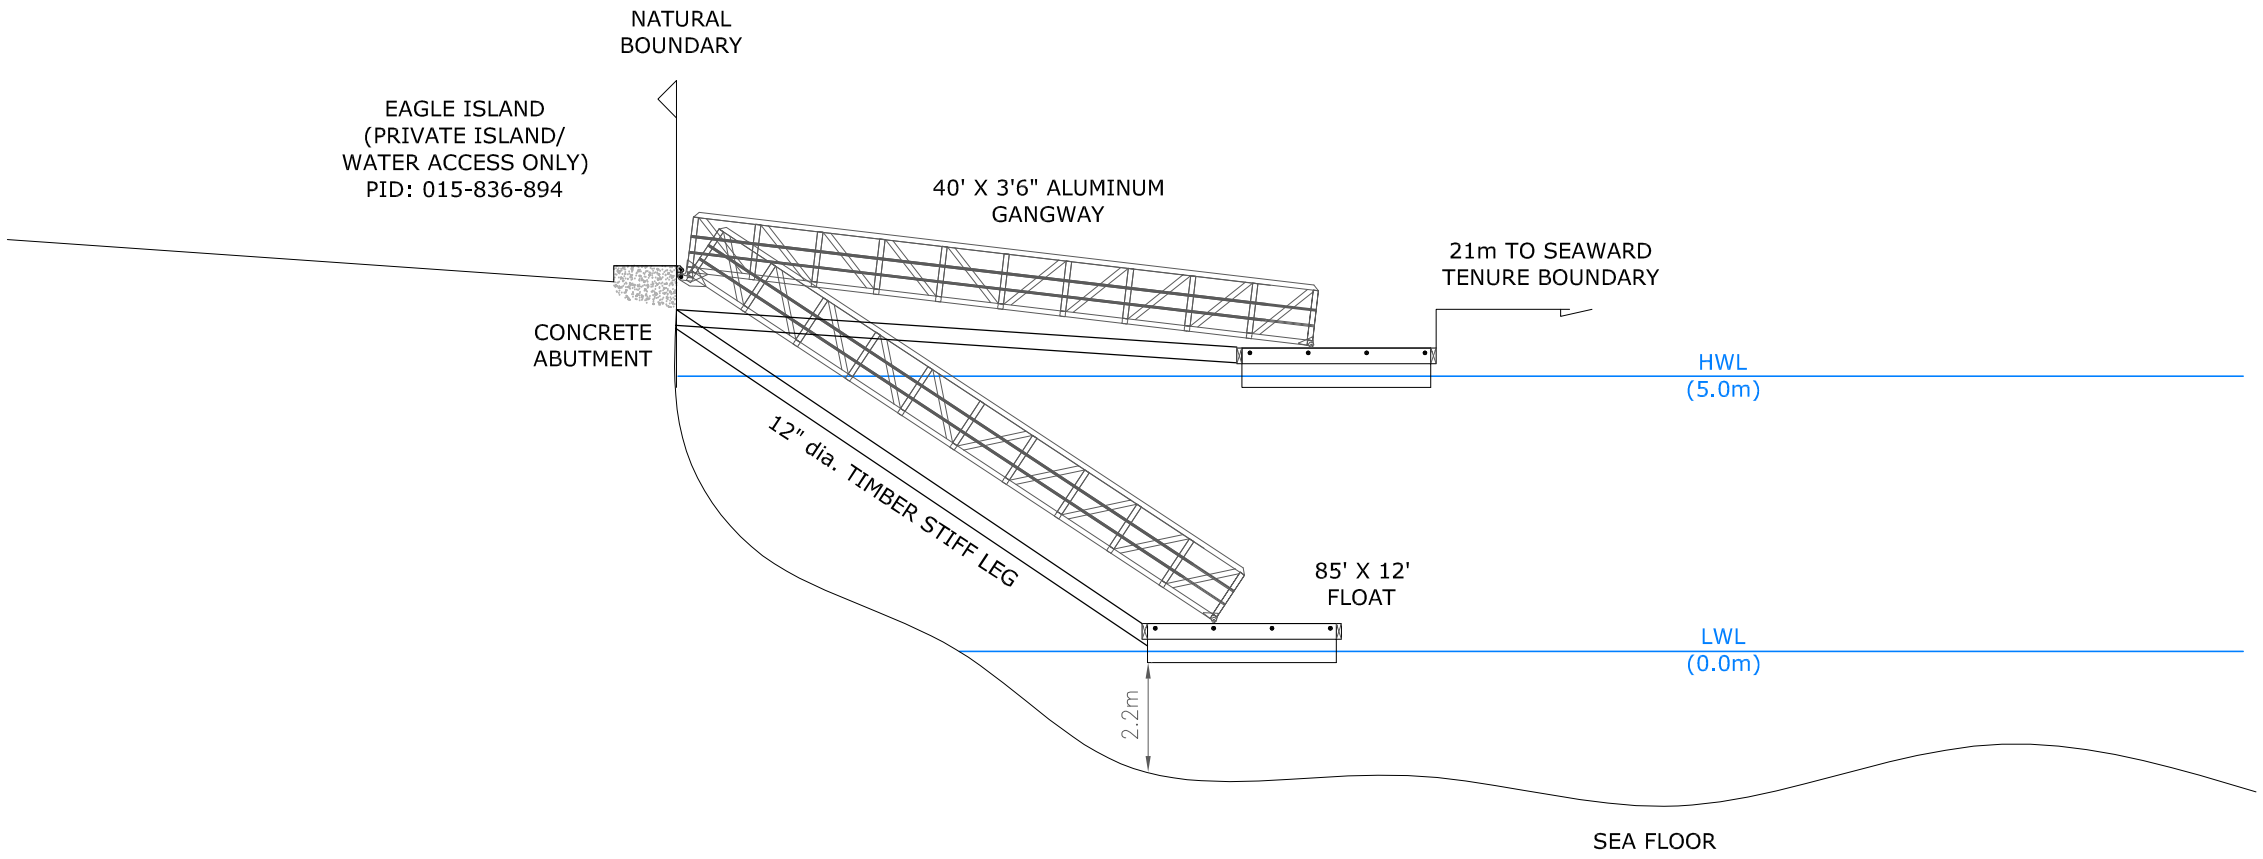


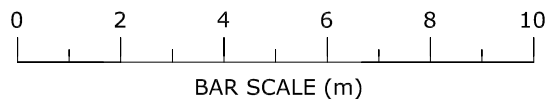


DRAWING NOTES:
- DEPTH PROFILE REFERENCED FROM MID FLOAT.

Drawing Ref's: - SCRD PIMS GIS MAPPING SYSTEM

ALL TIDES CONSULTING & DESIGN ACCEPTS NO RESPONSIBILITY OR LIABILITY FOR ANY DAMAGES THAT MAY BE SUFFERED BY A THIRD PARTY AS A RESULT OF ANY DECISIONS MADE, OR ACTIONS TAKEN BASED ON THIS DOCUMENT. DRAWING NOT TO BE USED FOR CONSTRUCTION.

| | | | |
|---|---|---|---|
| Client: STODDARD | | | |
| Drawing Title: ELEVATION PLAN D | | | Location: EAGLE ISLAND, BC |
| Drawn By: A.T. | Date: NOV.4.2016 | Check'd and Signed-off By: Date: | Scale: 1 : 150 |
| Drawing Number: P-1528-01 | | Sheet No. 4 OF 4 | Rev. No. 1 |