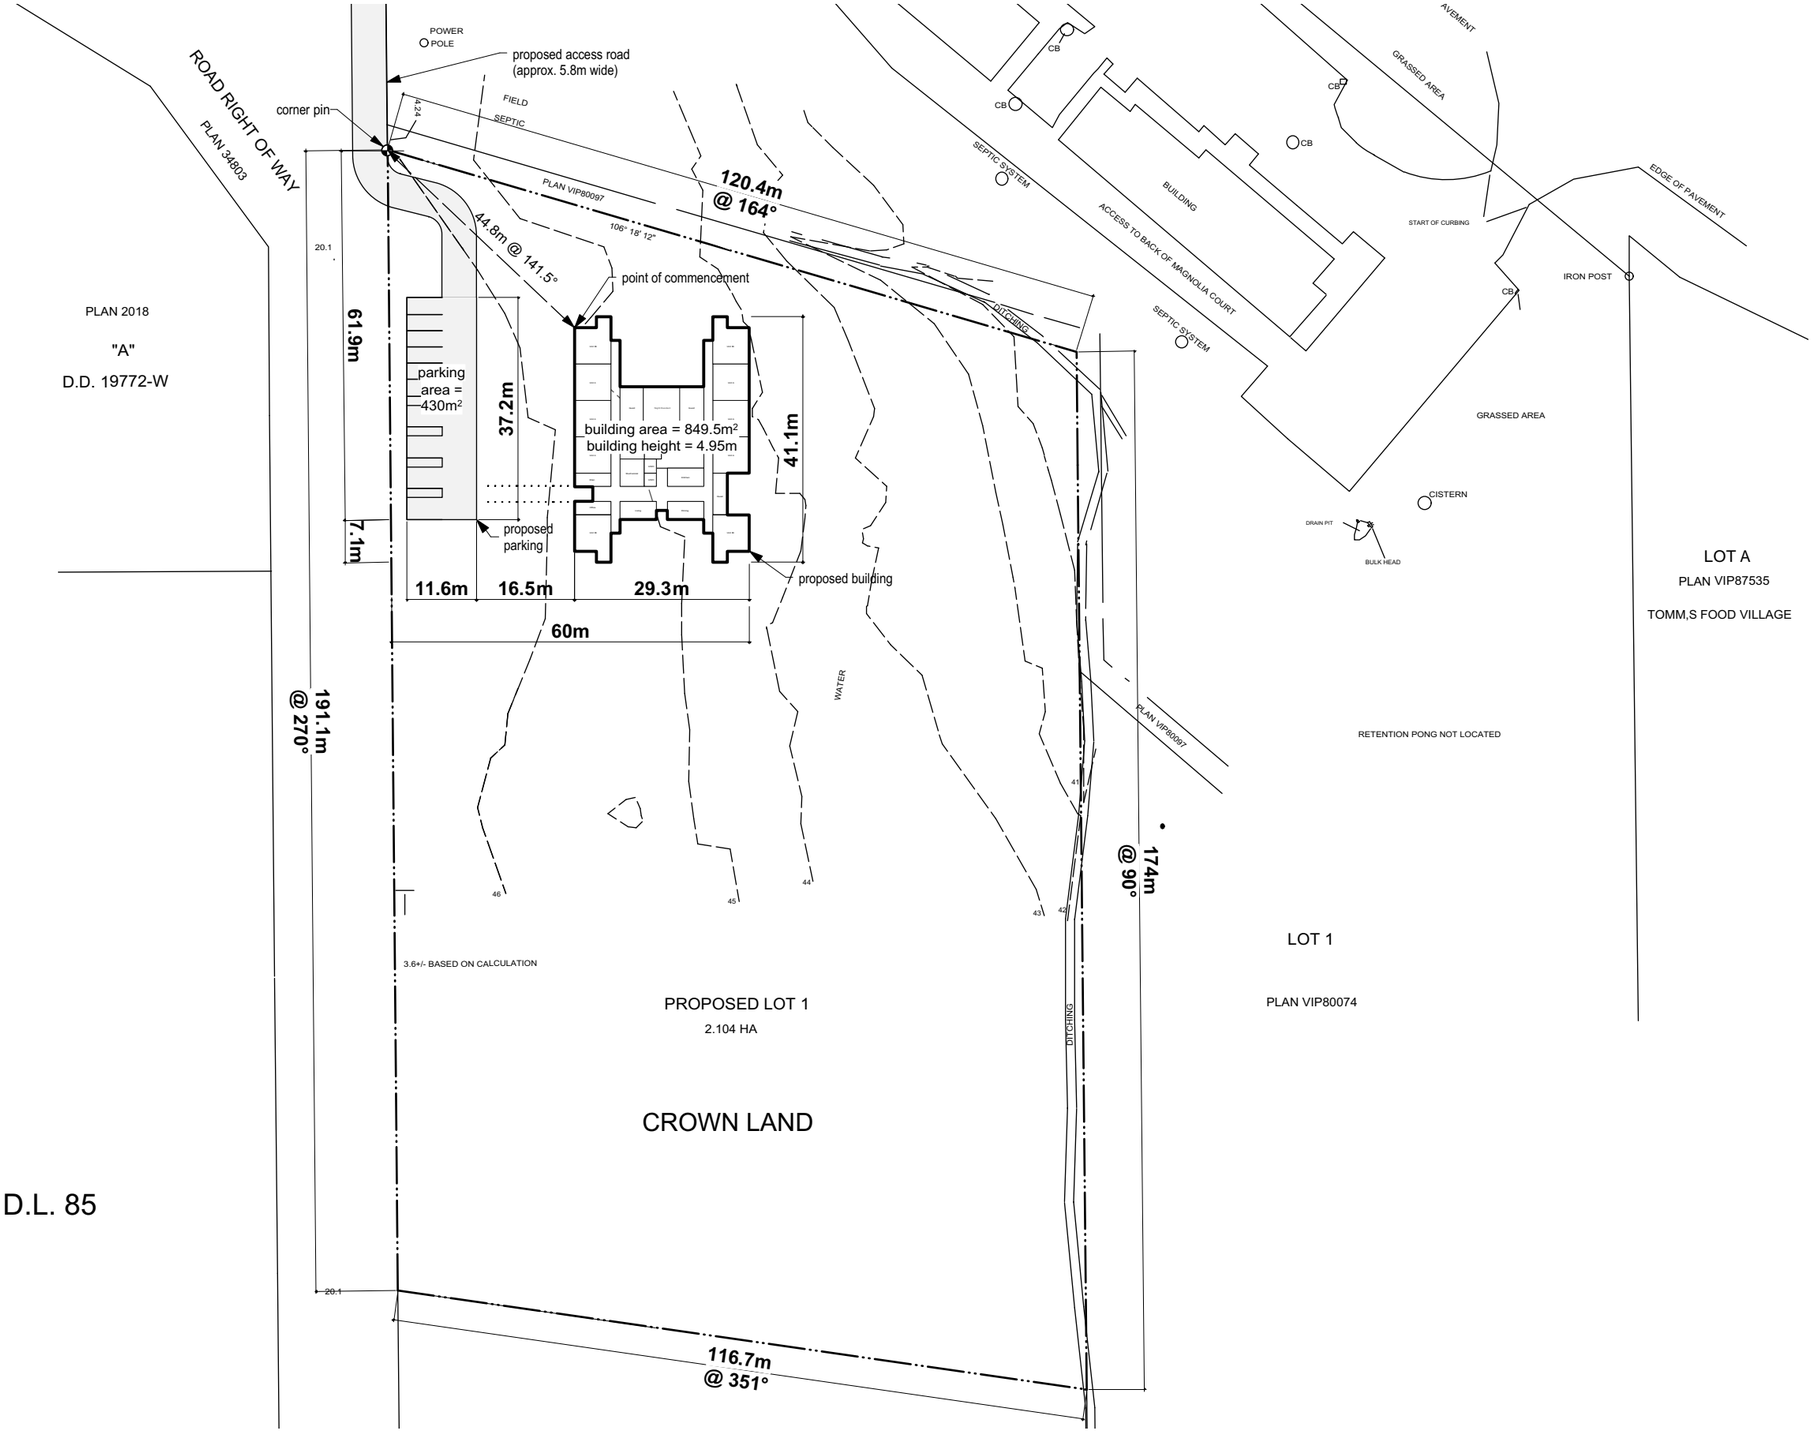

NOT FOR CONSTRUCTION – FOR REVIEW ONLY

CHECKWITCH POIRON ARCHITECTS INC

Nanaimo
9-93 Commercial Street, Nanaimo, BC V9R 5G3 250.714.1963
Vancouver
501-402 Pender Street W., Vancouver, BC V6B 1T6 604.669.3444
www.cparch.ca

© Copyright reserved. As instruments of service, these plans and designs are and at all times remain the property of Checkwitch Poiron Architects Inc. to be used only once for the project shown and may not be reproduced without consent.

Site Specific

Bowser Seniors Supportinve Housing

Drawing: Site Map - Specific			Drawn By: BM	Reviewed By: BC
Project Number: 1302	Client: Bowser Seniors Supportinve Housing			
Scale: 1:1000	Date: 2017.07.20	Issue No.: 11	Issued For: Review	

Sheet Number: **A002**
Revision: –