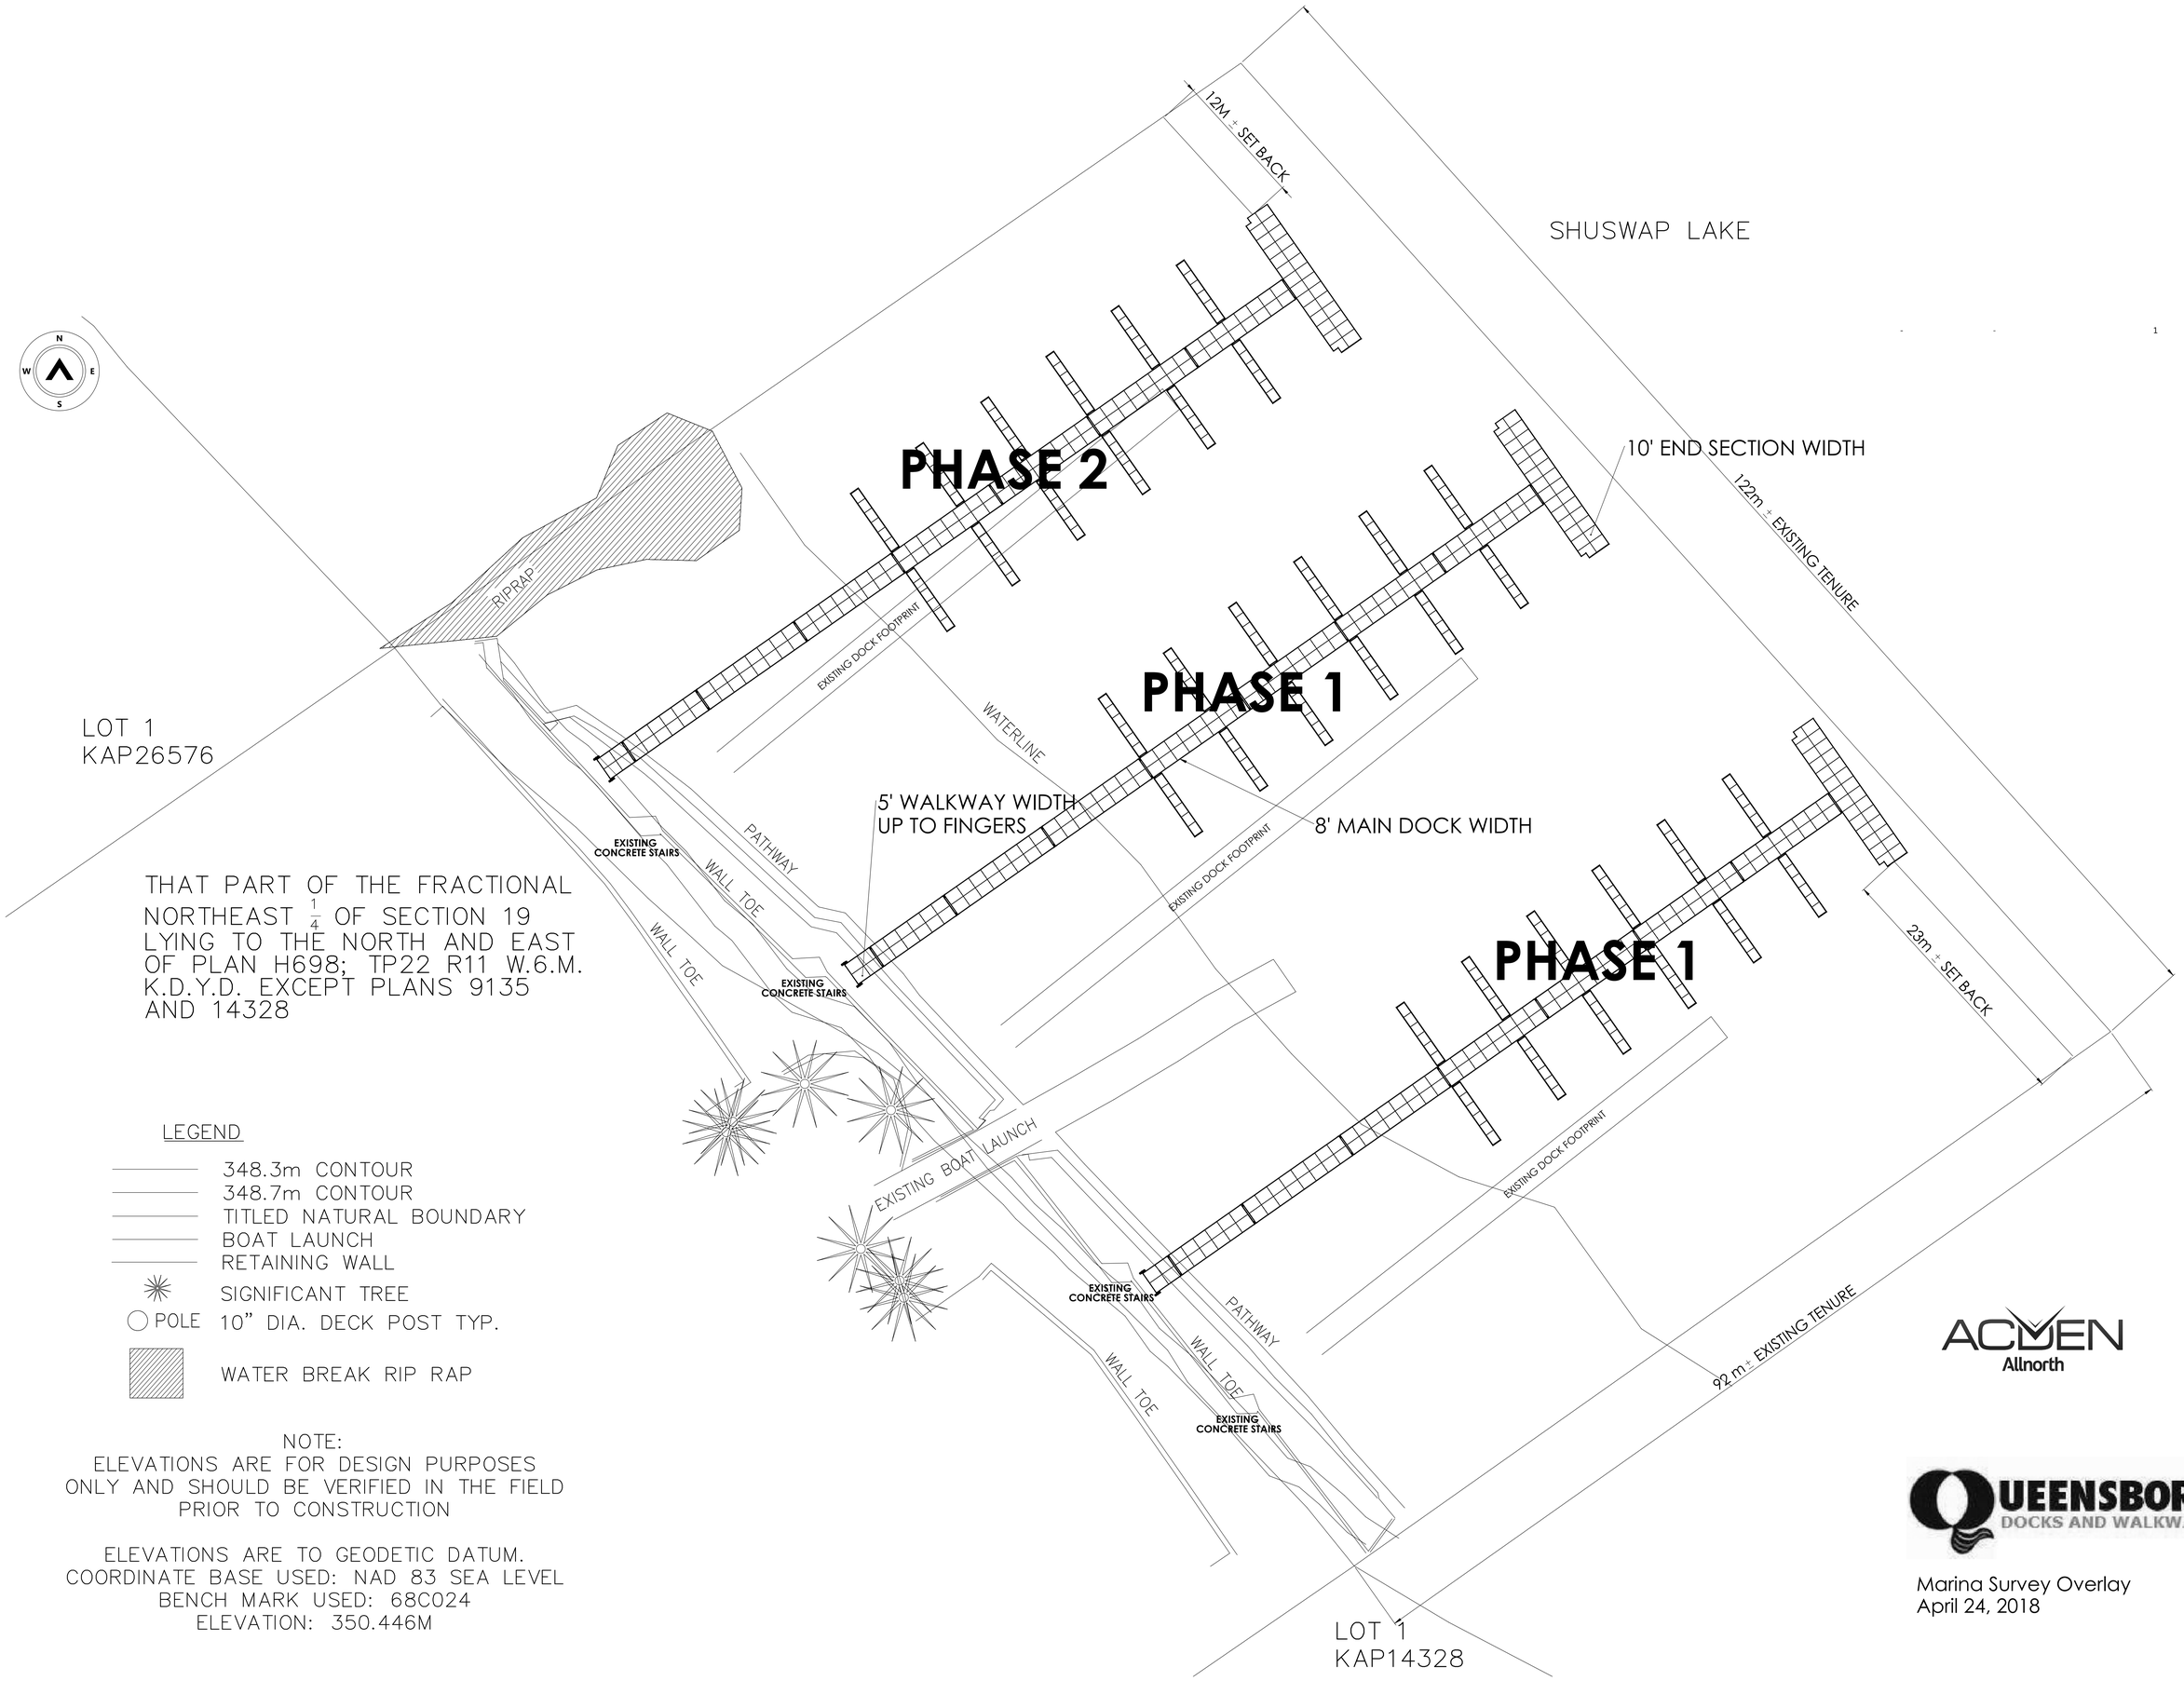

THAT PART OF THE FRACTIONAL NORTHEAST $\frac{1}{4}$ OF SECTION 19 LYING TO THE NORTH AND EAST OF PLAN H698; TP22 R11 W.6.M. K.D.Y.D. EXCEPT PLANS 9135 AND 14328

LEGEND

- 348.3m CONTOUR
- 348.7m CONTOUR
- TITLED NATURAL BOUNDARY
- BOAT LAUNCH
- RETAINING WALL
- SIGNIFICANT TREE
- POLE 10" DIA. DECK POST TYP.
- WATER BREAK RIP RAP

NOTE:
ELEVATIONS ARE FOR DESIGN PURPOSES ONLY AND SHOULD BE VERIFIED IN THE FIELD PRIOR TO CONSTRUCTION

ELEVATIONS ARE TO GEODETIC DATUM.
COORDINATE BASE USED: NAD 83 SEA LEVEL
BENCH MARK USED: 68C024
ELEVATION: 350.446M

ACUEN Allnorth

QUEENSBORO DOCKS AND WALKWAYS

Marina Survey Overlay
April 24, 2018