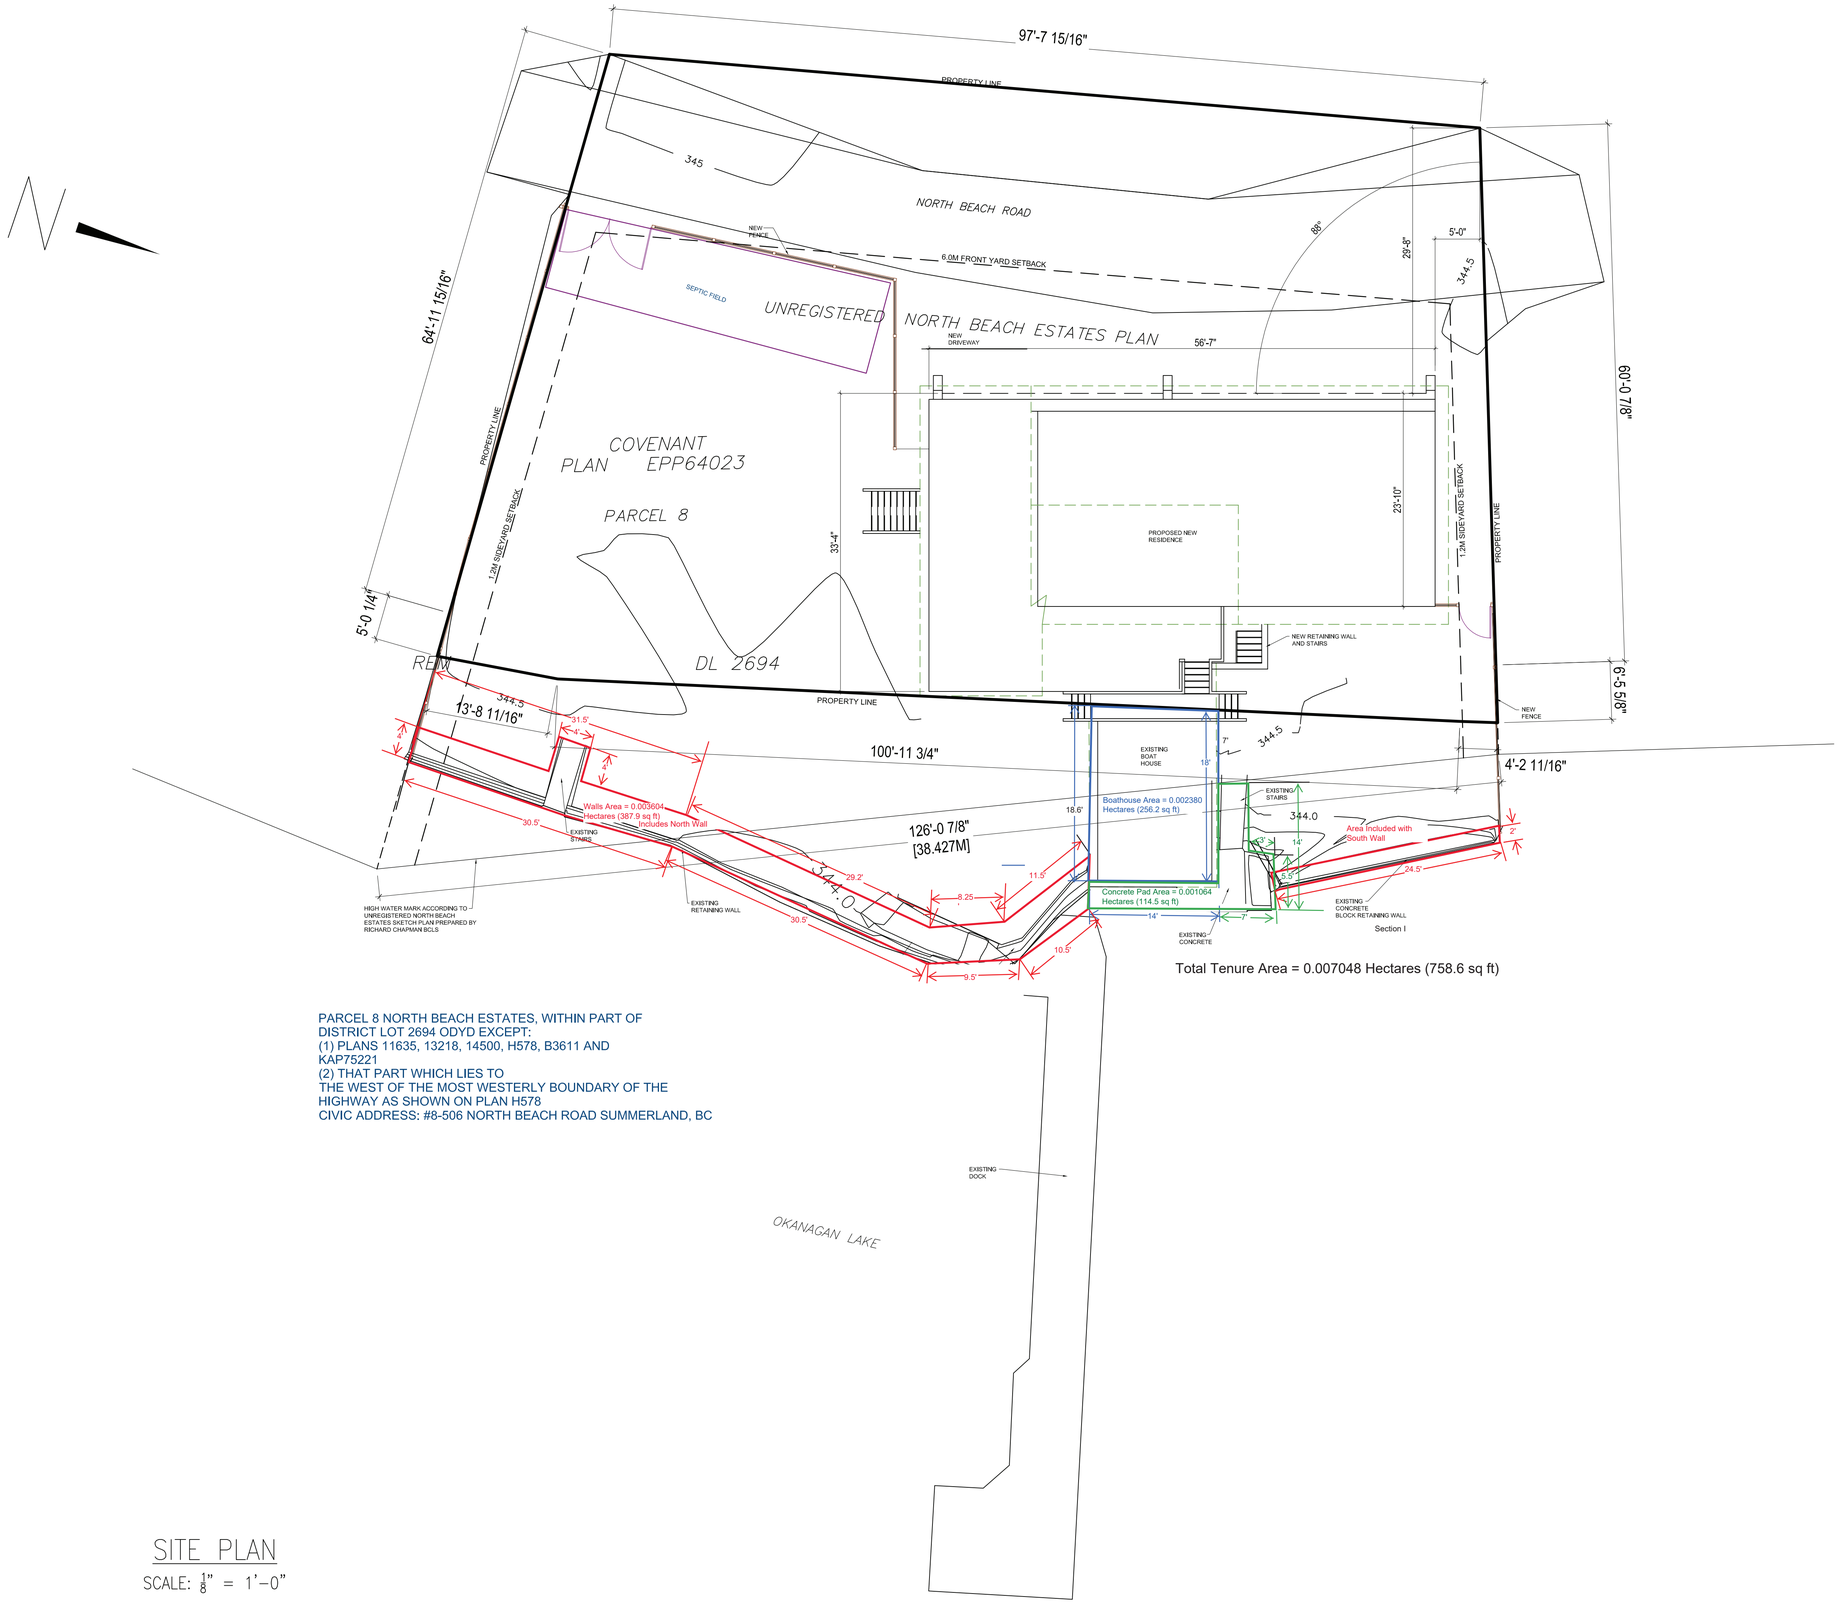

Total Tenure Area = 0.007048 Hectares (758.6 sq ft)

PARCEL 8 NORTH BEACH ESTATES, WITHIN PART OF
DISTRICT LOT 2694 ODYD EXCEPT:
(1) PLANS 11635, 13218, 14500, H578, B3611 AND
KAP75221
(2) THAT PART WHICH LIES TO
THE WEST OF THE MOST WESTERLY BOUNDARY OF THE
HIGHWAY AS SHOWN ON PLAN H578
CIVIC ADDRESS: #8-506 NORTH BEACH ROAD SUMMERLAND, BC

SITE PLAN

SCALE: $\frac{1}{8}$" = 1'-0"

PROFESSIONAL ENGINEER
PROVINCE OF BRITISH COLUMBIA
L. L. RIDING
#P1678

RIDING ENGINEERING
114 - 246 MARTIN STREET
PENTICTON, BC. V2A 5K3
TEL: 778.476.5066
CEL: 250.488.6654
EMAIL: LAWRENCE.RE@SHAW.CA

No.	Date	Revision
1.	OCT 21 2015	ISSUED FOR COORDINATION
2.	FEB 29 2016	ISSUED FOR D.P. & PRICING
3.	MAR 7 2016	RE-ISSUED FOR D.P. & PRICING
4.	SEPT 19 2016	ISSUED FOR B.P. REVISE COVENANT LINES PER SURVEY
5.	NOV 13 2016	ISSUED FOR CONSTRUCTION

Project Title

PLEASANCE PLACE

8 - 506 NORTH BEACH RD
SUMMERLAND, BC.

Drawing Number

S0 OF 11

DRAWINGS ARE NOT TO BE SCALED.
ALL DIMENSIONS SHALL BE VERIFIED ON JOB

Drawing Title

SITE PLAN

Date	NOVEMBER 13, 2016
Job No.	15-00279
Scale	as noted
Drawn	L.R.
Checked	L.L.R.