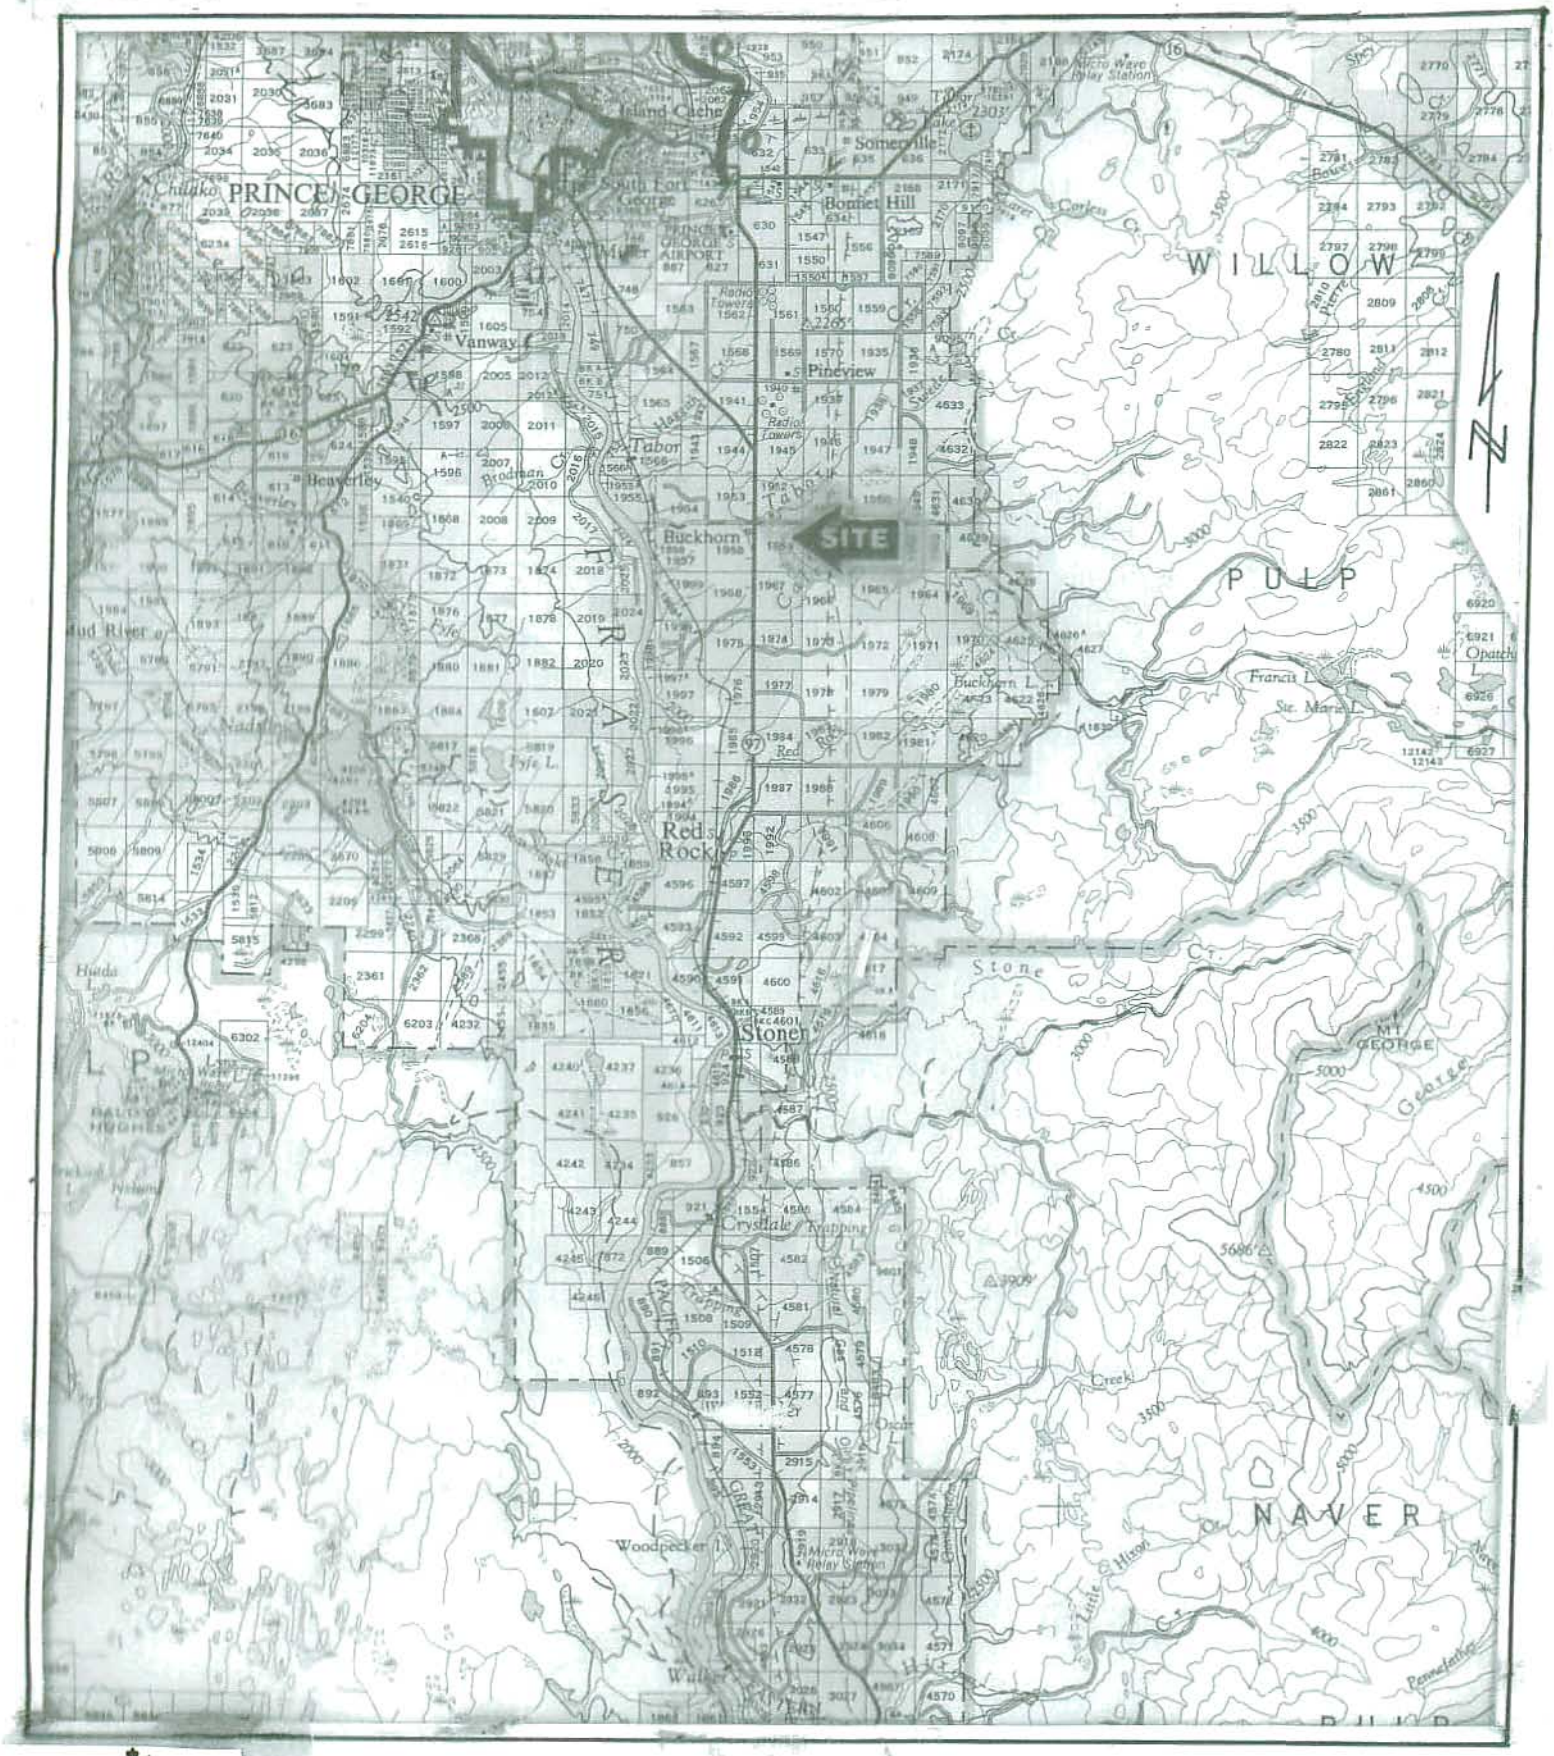


BRITISH COLUMBIA

Integrated Land Management Bureau

Ministry of Agriculture and Lands

File:
Scale:
Map Ref:
Area:
Photo No:

PLAN OF SUBDIVISION
OF PART OF THE N.1/2 OF THE N.W. 1/4 LOT 1959 CARIBOO DISTRICT – BRITISH COLUMBIA

SCALE: 1"=100'


Plan No. 10809
Deposited in the Land Registry Office
at Kamloops this 12th day of Aug. 1959

REGISTRAR

NOTE Bearings are astronomic derived from an observation on Polaris at the N.W. Corner of Lot 1959.

LEGEND
- ● I.P. indicates an iron pin placed.
- ● C.P. indicates an iron pin found.
- ● O.I.P.F. indicates a standard pipe post found.

Missing District Lot corners have been re-established in accordance with the Surveyor-General's Regulations.

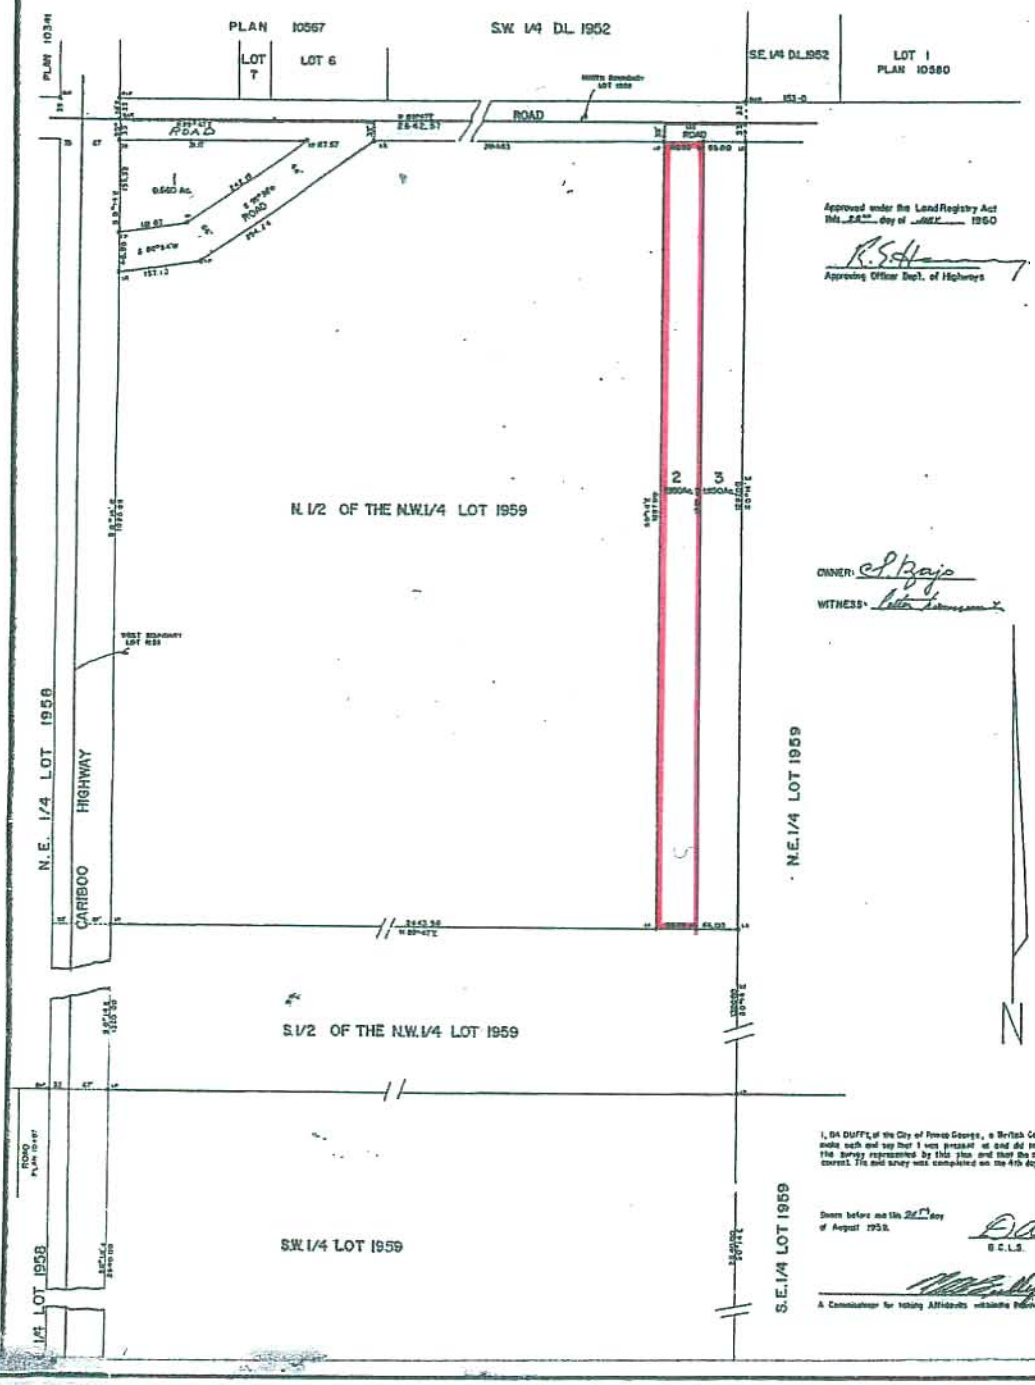

Approved under the Land Registry Act
this 24th day of July 1959

Approving Officer Dept. of Highways

OWNER: [illegible]

WITNESS: [illegible]

I, D.A. DUFF of the City of Prince George, a British Columbia land surveyor make oath and say that I was present at and did personally superintend the survey represented by this plan and that the survey and plan are correct. The said survey was completed on the 4th day of August 1959.

Sworn before me this 21st day of August 1959.

D.A. Duff
B.C.L.S.

A Commissioner for taking Affidavits within the Province of British Columbia

File: 7405496
Scale:
Map Ref: 936.077
Area: .79 ha
Photo No:

Land and Water British Columbia Inc.
An agency of the government of British Columbia