SURVEY PLAN OF LOTS 2181 AND 2182 LILLOOET DISTRICT

SCALE: 1 inch = 50 feet

92 1/9 f

118109

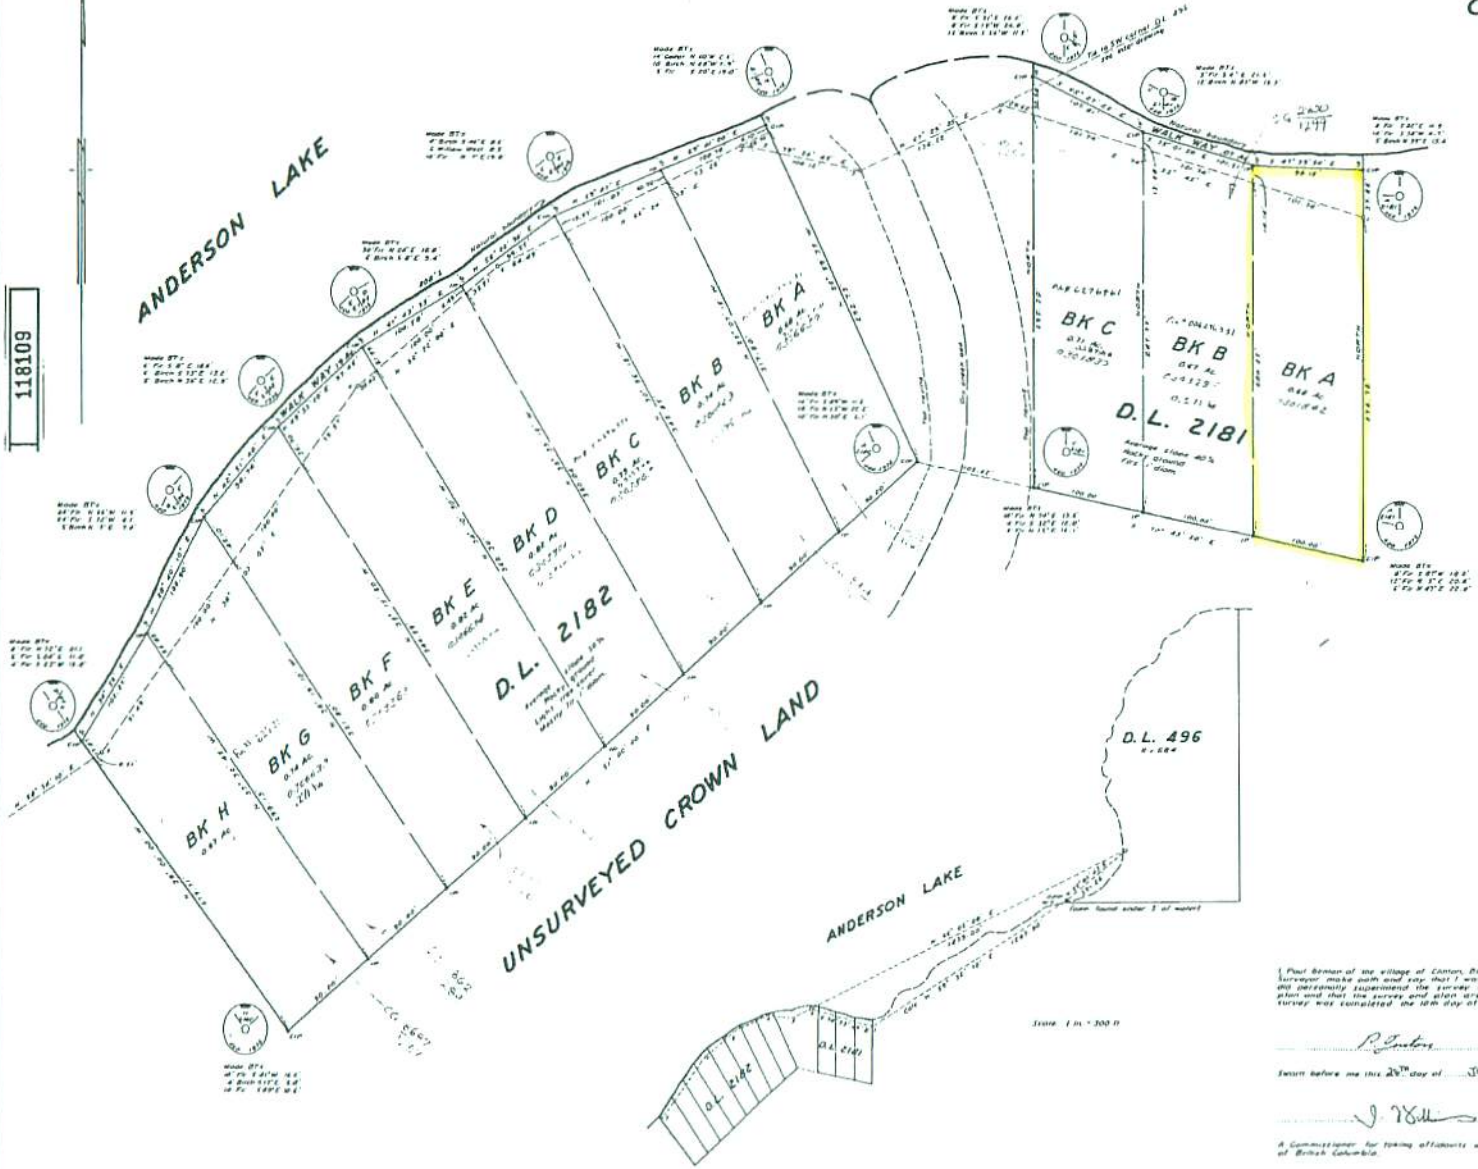

Bearings are astronomic, obtained by solar observation at traverse station No. 6 and referred to the meridian through that point. Bearings to bearing trees are magnetic. Distances are in feet and decimals.

OFFICIAL PLAN

I, Paul Benton of the village of Clinton, British Columbia Land Surveyor, make oath and say that I was present at and did personally superintend the survey represented by this plan and that the survey and plan are correct. The said survey was completed the 18th day of July, 1972.

Sworn before me this 20TH day of JULY, 1972

A Commissioner for taking affidavits within the province of British Columbia.

Paul Benton
Land Surveyor
Clinton, B.C.

33T 415